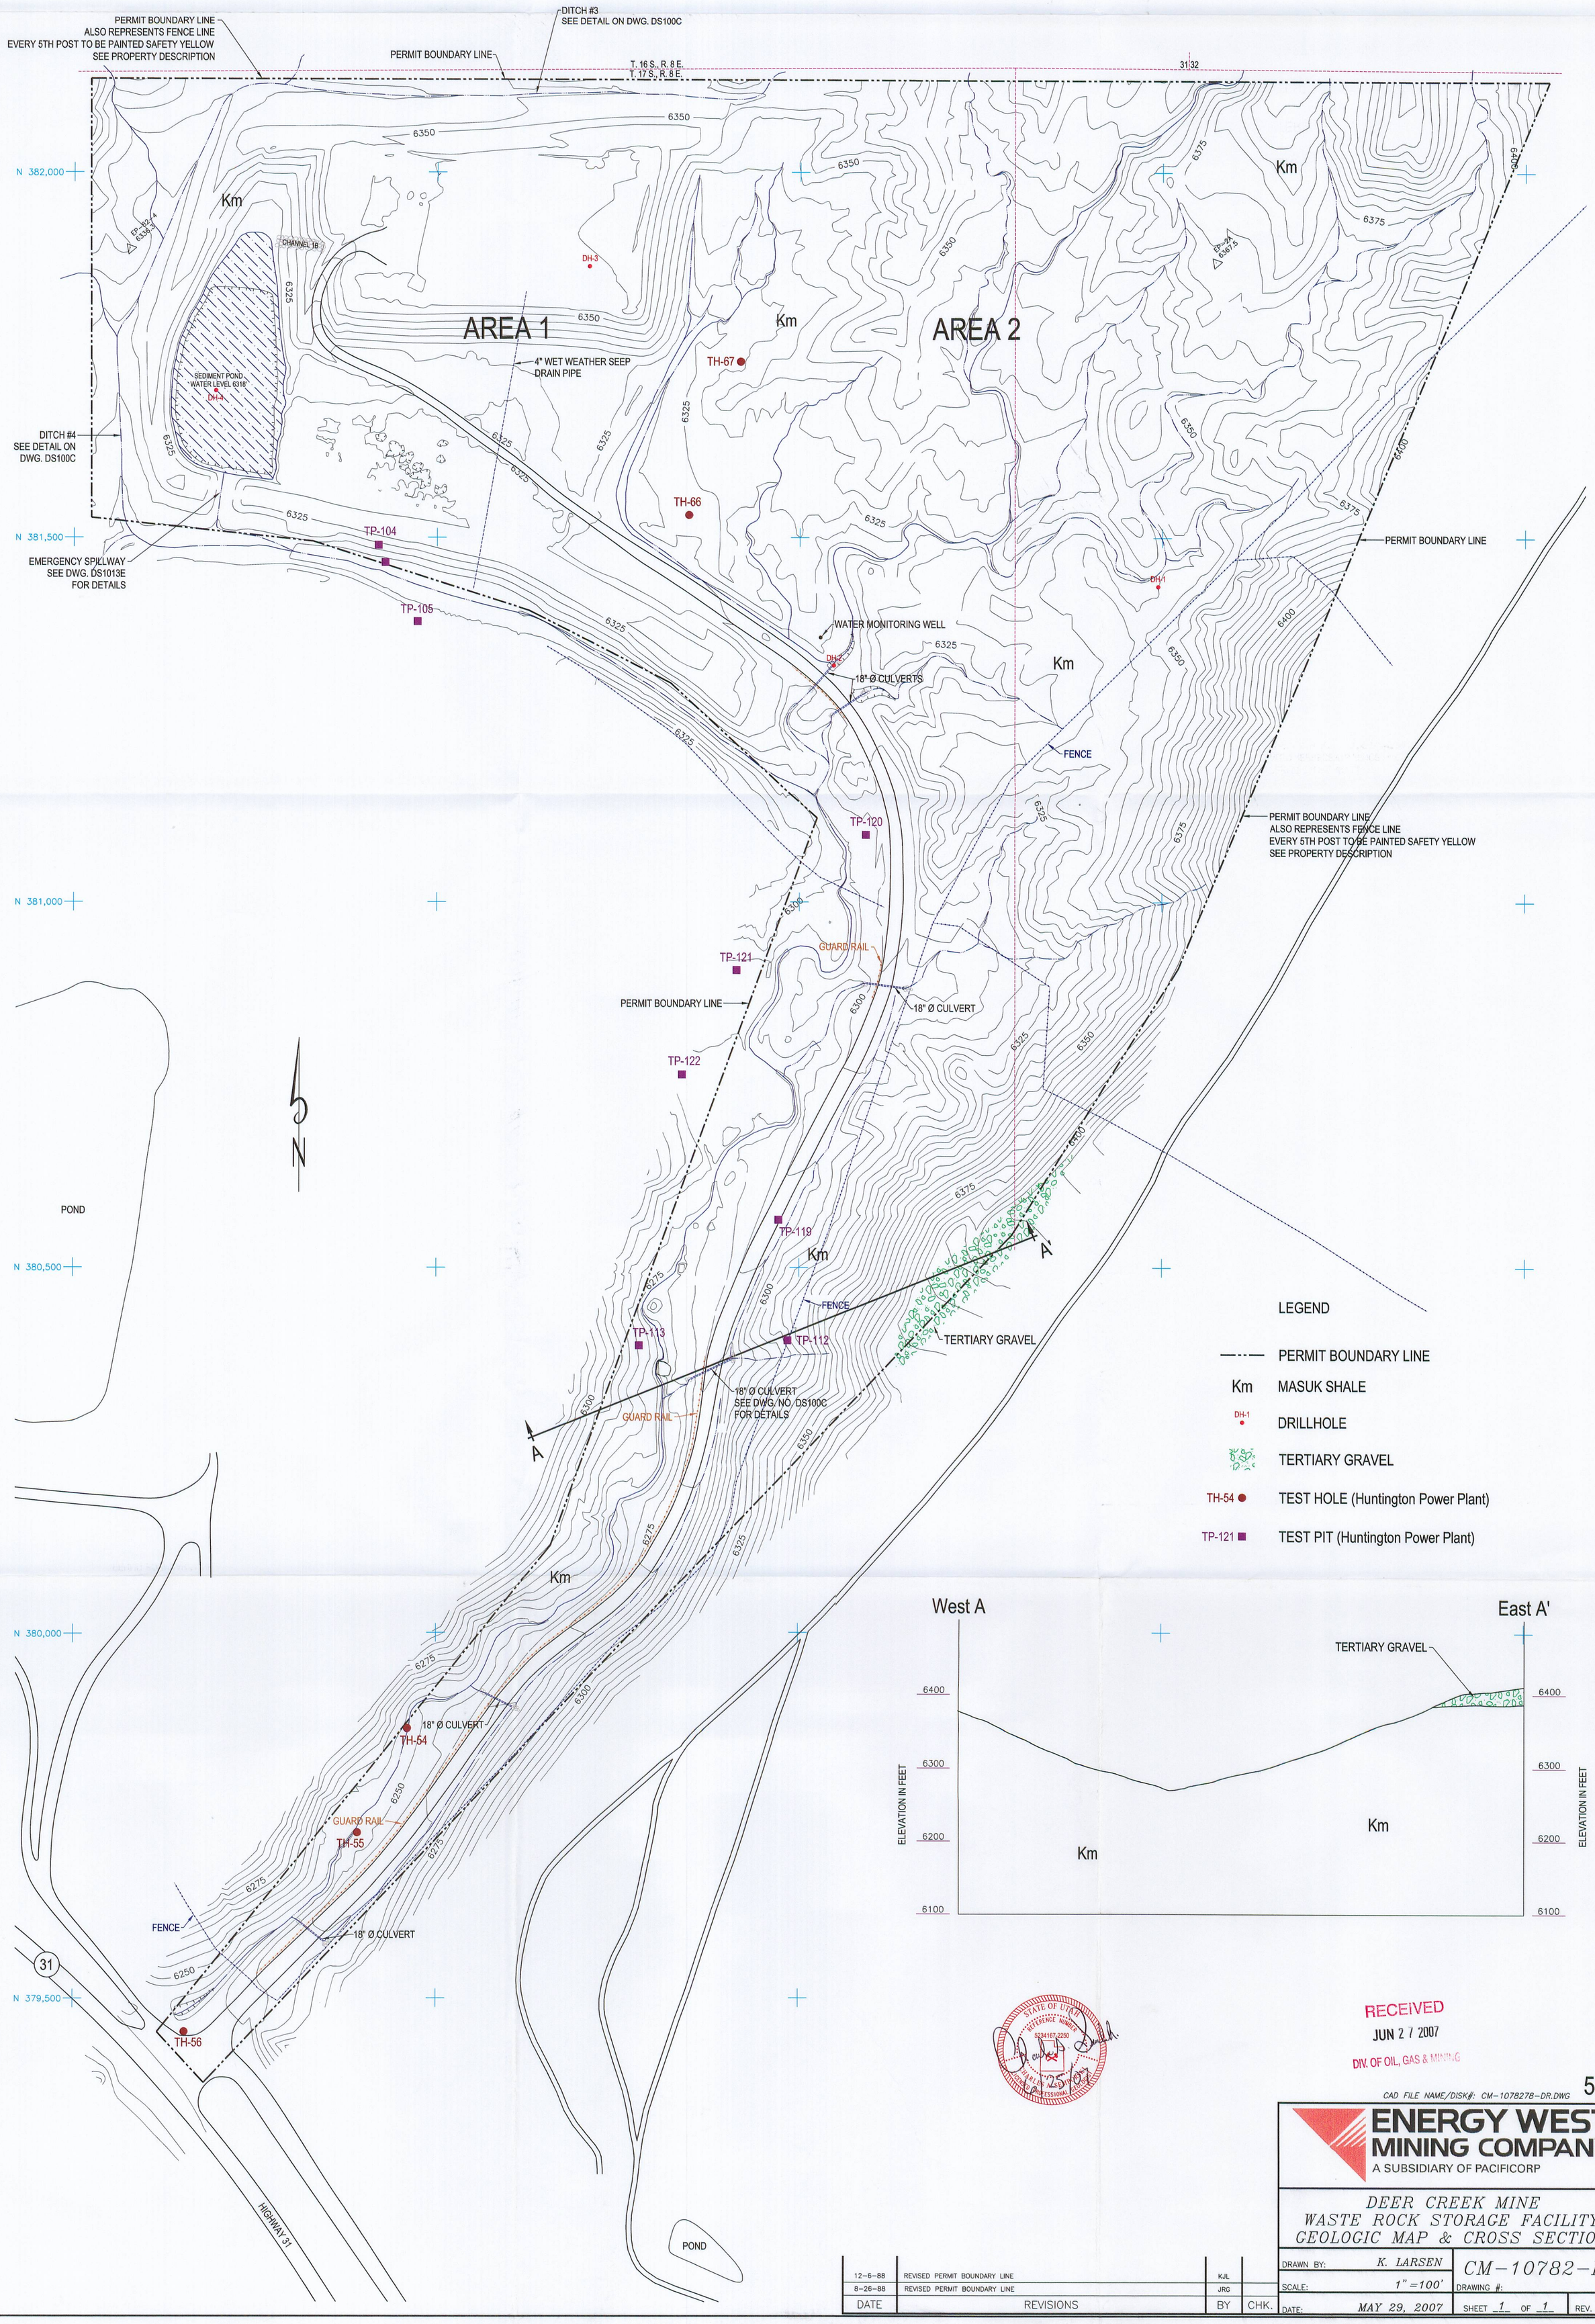

RECEIVED
JUN 27 2007
DIV. OF OIL, GAS & MINING

5-1

CAD FILE NAME/DISK#: CM-1078278-DR.DWG

ENERGY WEST MINING COMPANY
A SUBSIDIARY OF PACIFICORP

DEER CREEK MINE
WASTE ROCK STORAGE FACILITY
GEOLOGIC MAP & CROSS SECTION

DATE	REVISIONS	BY	CHK.
12-6-88	REVISED PERMIT BOUNDARY LINE	KJL	
8-26-88	REVISED PERMIT BOUNDARY LINE	JRG	

DRAWN BY: K. LARSEN
SCALE: 1"=100'
DATE: MAY 29, 2007
DRAWING #: CM-10782-DR
SHEET 1 OF 1
REV.