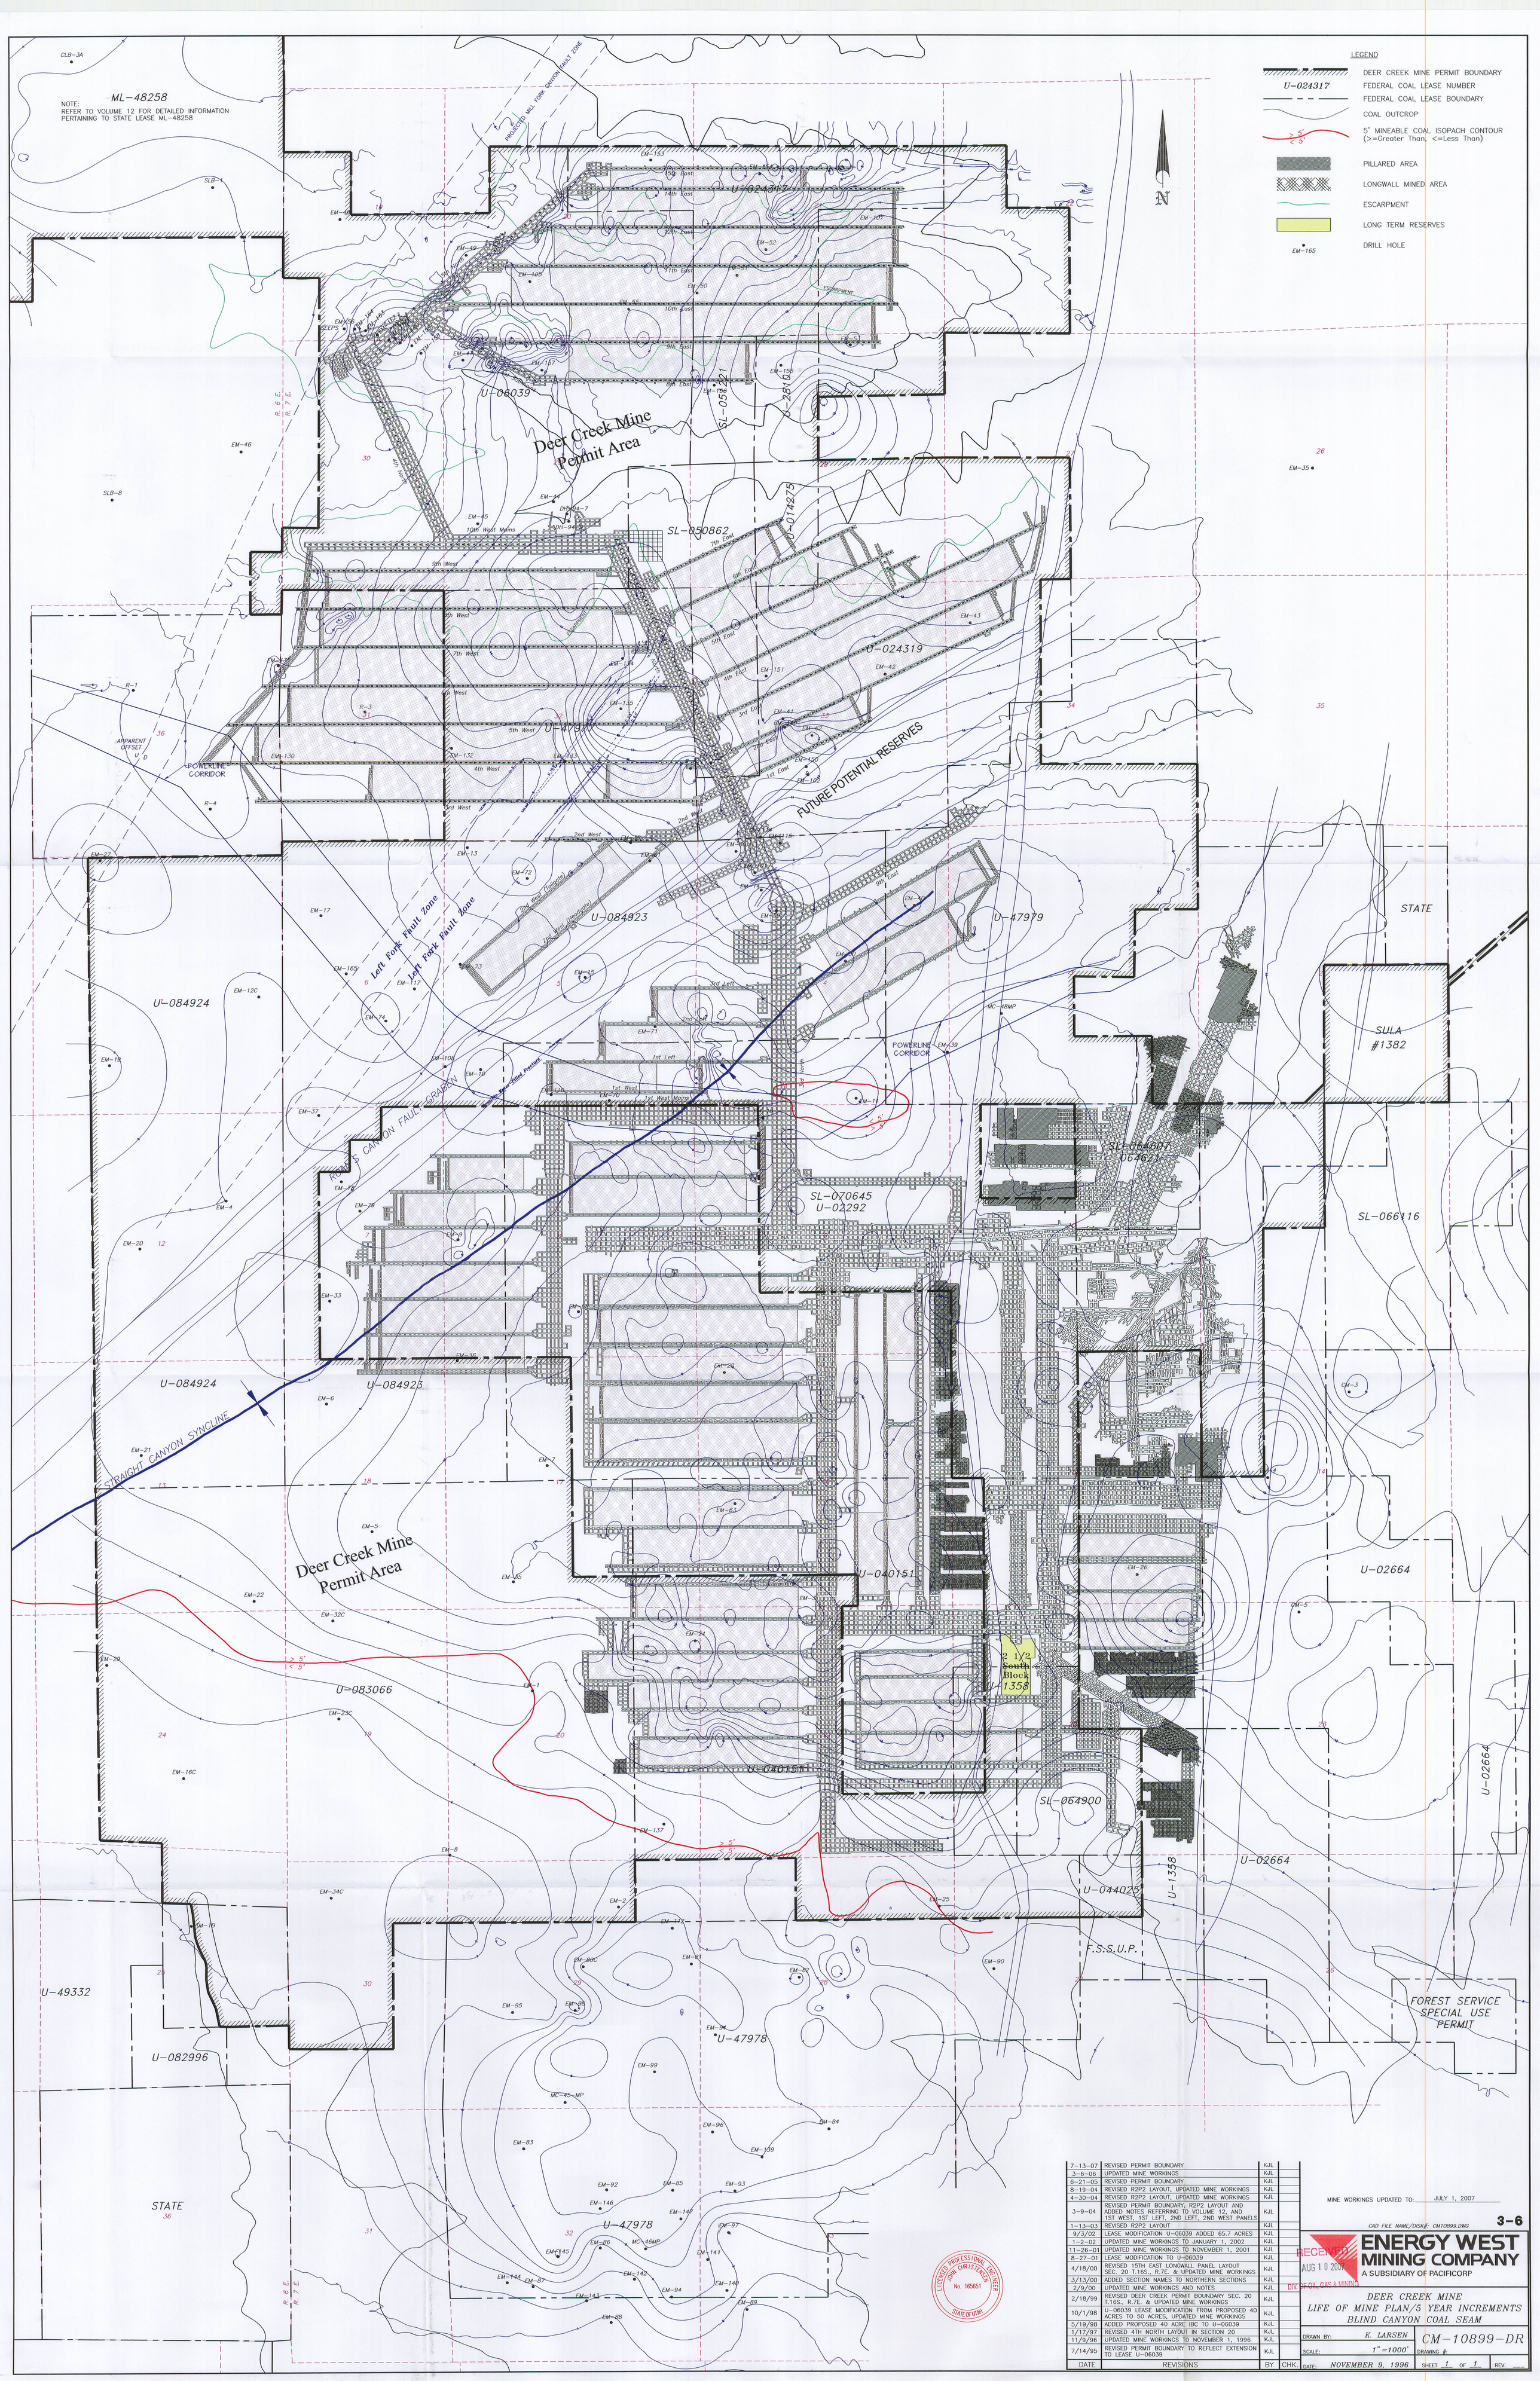

DATE	REVISIONS	BY	CHK.
7-13-07	REVISED PERMIT BOUNDARY	KJL	
3-6-06	UPDATED MINE WORKINGS	KJL	
6-21-05	REVISED PERMIT BOUNDARY	KJL	
8-19-04	REVISED R2P2 LAYOUT, UPDATED MINE WORKINGS	KJL	
4-30-04	REVISED R2P2 LAYOUT, UPDATED MINE WORKINGS	KJL	
3-9-04	REVISED PERMIT BOUNDARY, R2P2 LAYOUT AND ADDED NOTES REFERRING TO VOLUME 12, AND 1ST WEST, 1ST LEFT, 2ND LEFT, 2ND WEST PANELS	KJL	
1-13-03	REVISED R2P2 LAYOUT	KJL	
9/3/02	LEASE MODIFICATION U-06039 ADDED 65.7 ACRES	KJL	
1-2-02	UPDATED MINE WORKINGS TO JANUARY 1, 2002	KJL	
11-26-01	UPDATED MINE WORKINGS TO NOVEMBER 1, 2001	KJL	
8-27-01	LEASE MODIFICATION TO U-06039	KJL	
4/18/00	REVISED 15TH EAST LONGWALL PANEL LAYOUT SEC. 20 T.16S., R.7E. & UPDATED MINE WORKINGS	KJL	
3/13/00	ADDED SECTION NAMES TO NORTHERN SECTIONS	KJL	
2/9/00	UPDATED MINE WORKINGS AND NOTES	KJL	
2/18/99	REVISED DEER CREEK PERMIT BOUNDARY SEC. 20 T.16S., R.7E. & UPDATED MINE WORKINGS	KJL	
10/1/98	U-06039 LEASE MODIFICATION FROM PROPOSED 40 ACRES TO 50 ACRES, UPDATED MINE WORKINGS	KJL	
5/19/98	ADDED PROPOSED 40 ACRE IBC TO U-06039	KJL	
1/17/97	REVISED 4TH NORTH LAYOUT IN SECTION 20	KJL	
11/9/96	UPDATED MINE WORKINGS TO NOVEMBER 1, 1996	KJL	
7/14/95	REVISED PERMIT BOUNDARY TO REFLECT EXTENSION TO LEASE U-06039	KJL	

MINE WORKINGS UPDATED TO: JULY 1, 2007

CAD FILE NAME/DISK#: CM10899.DWG

3-6

RECEIVED AUG 10 2007 DIV. OF OIL, GAS & MINING

ENERGY WEST MINING COMPANY
A SUBSIDIARY OF PACIFICORP

DEER CREEK MINE
LIFE OF MINE PLAN/5 YEAR INCREMENTS
BLIND CANYON COAL SEAM

DRAWN BY: K. LARSEN
SCALE: 1"=1000'
DATE: NOVEMBER 9, 1996
DRAWING #: CM-10899-DR
SHEET 1 OF 1
REV.