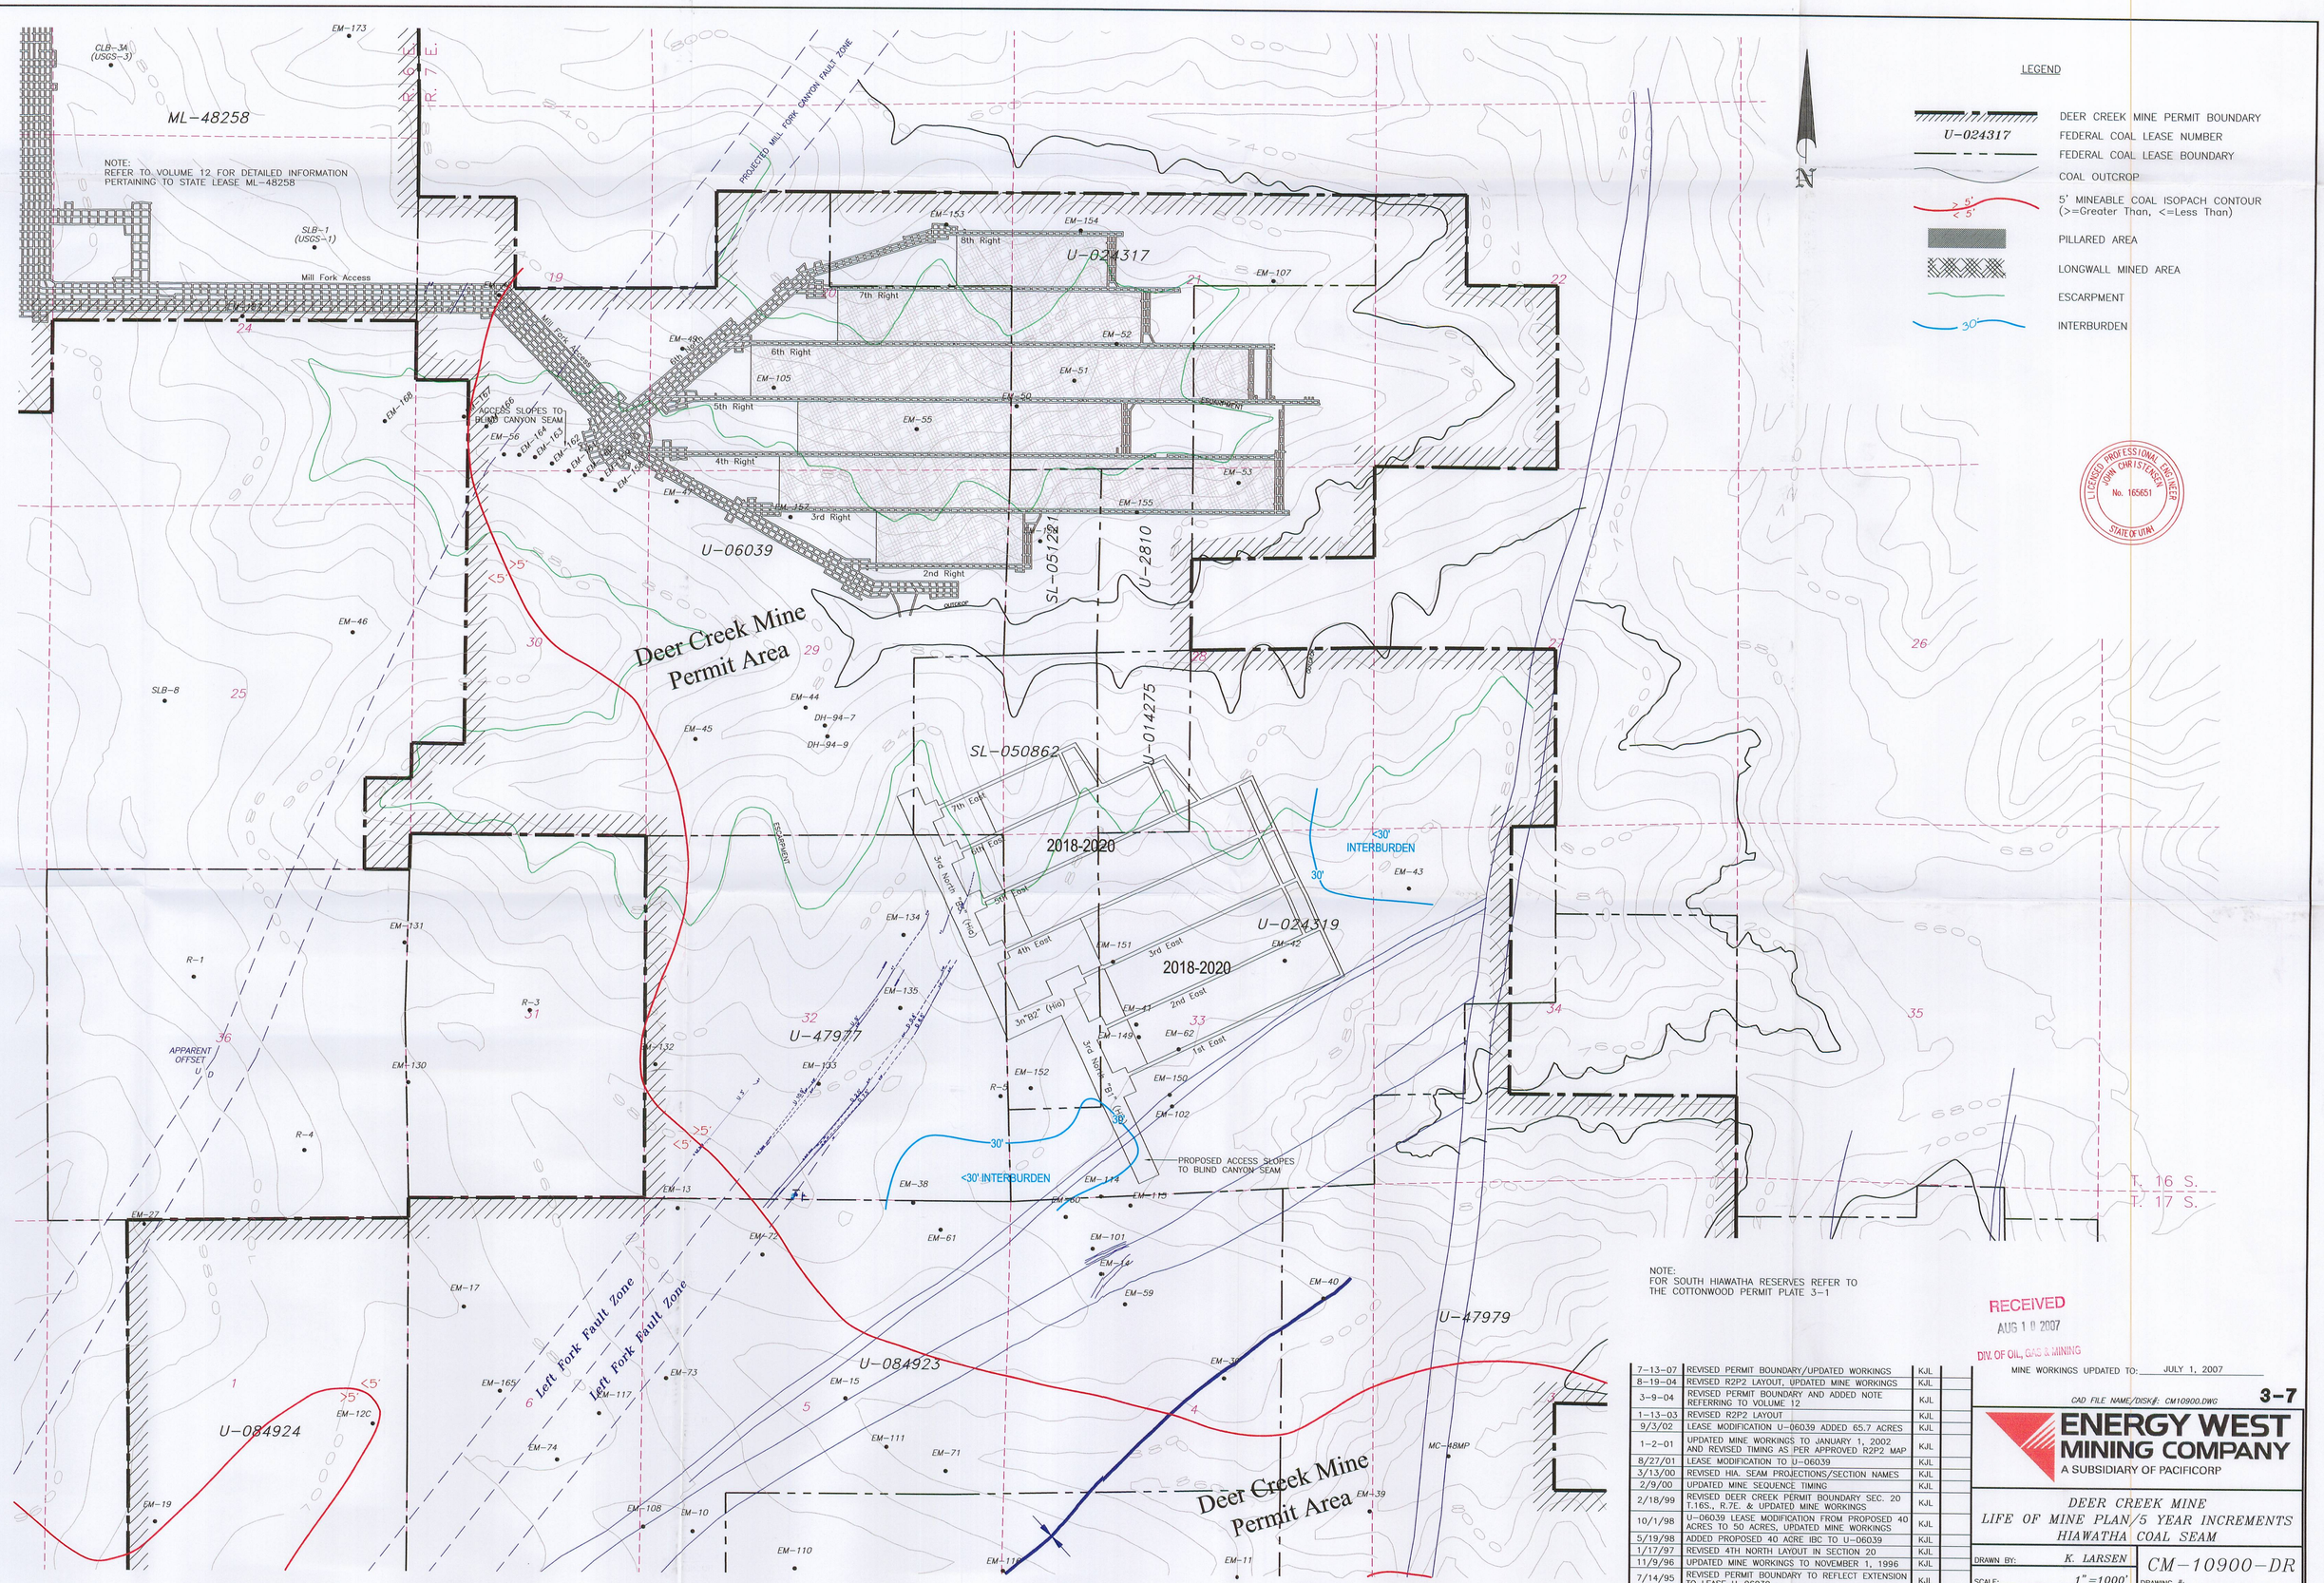

DATE	REVISIONS	BY	CHK.
7-13-07	REVISED PERMIT BOUNDARY/UPDATED WORKINGS	KJL	
8-19-04	REVISED R2P2 LAYOUT, UPDATED MINE WORKINGS	KJL	
3-9-04	REVISED PERMIT BOUNDARY AND ADDED NOTE REFERRING TO VOLUME 12	KJL	
1-13-03	REVISED R2P2 LAYOUT	KJL	
9/3/02	LEASE MODIFICATION U-06039 ADDED 65.7 ACRES	KJL	
1-2-01	UPDATED MINE WORKINGS TO JANUARY 1, 2002 AND REVISED TIMING AS PER APPROVED R2P2 MAP	KJL	
8/27/01	LEASE MODIFICATION TO U-06039	KJL	
3/13/00	REVISED HIA. SEAM PROJECTIONS/SECTION NAMES	KJL	
2/9/00	UPDATED MINE SEQUENCE TIMING	KJL	
2/18/99	REVISED DEER CREEK PERMIT BOUNDARY SEC. 20 T.16S., R.7E. & UPDATED MINE WORKINGS	KJL	
10/1/98	U-06039 LEASE MODIFICATION FROM PROPOSED 40 ACRES TO 50 ACRES, UPDATED MINE WORKINGS	KJL	
5/19/98	ADDED PROPOSED 40 ACRE IBC TO U-06039	KJL	
1/17/97	REVISED 4TH NORTH LAYOUT IN SECTION 20	KJL	
11/9/96	UPDATED MINE WORKINGS TO NOVEMBER 1, 1996	KJL	
7/14/95	REVISED PERMIT BOUNDARY TO REFLECT EXTENSION TO LEASE U-06039	KJL	