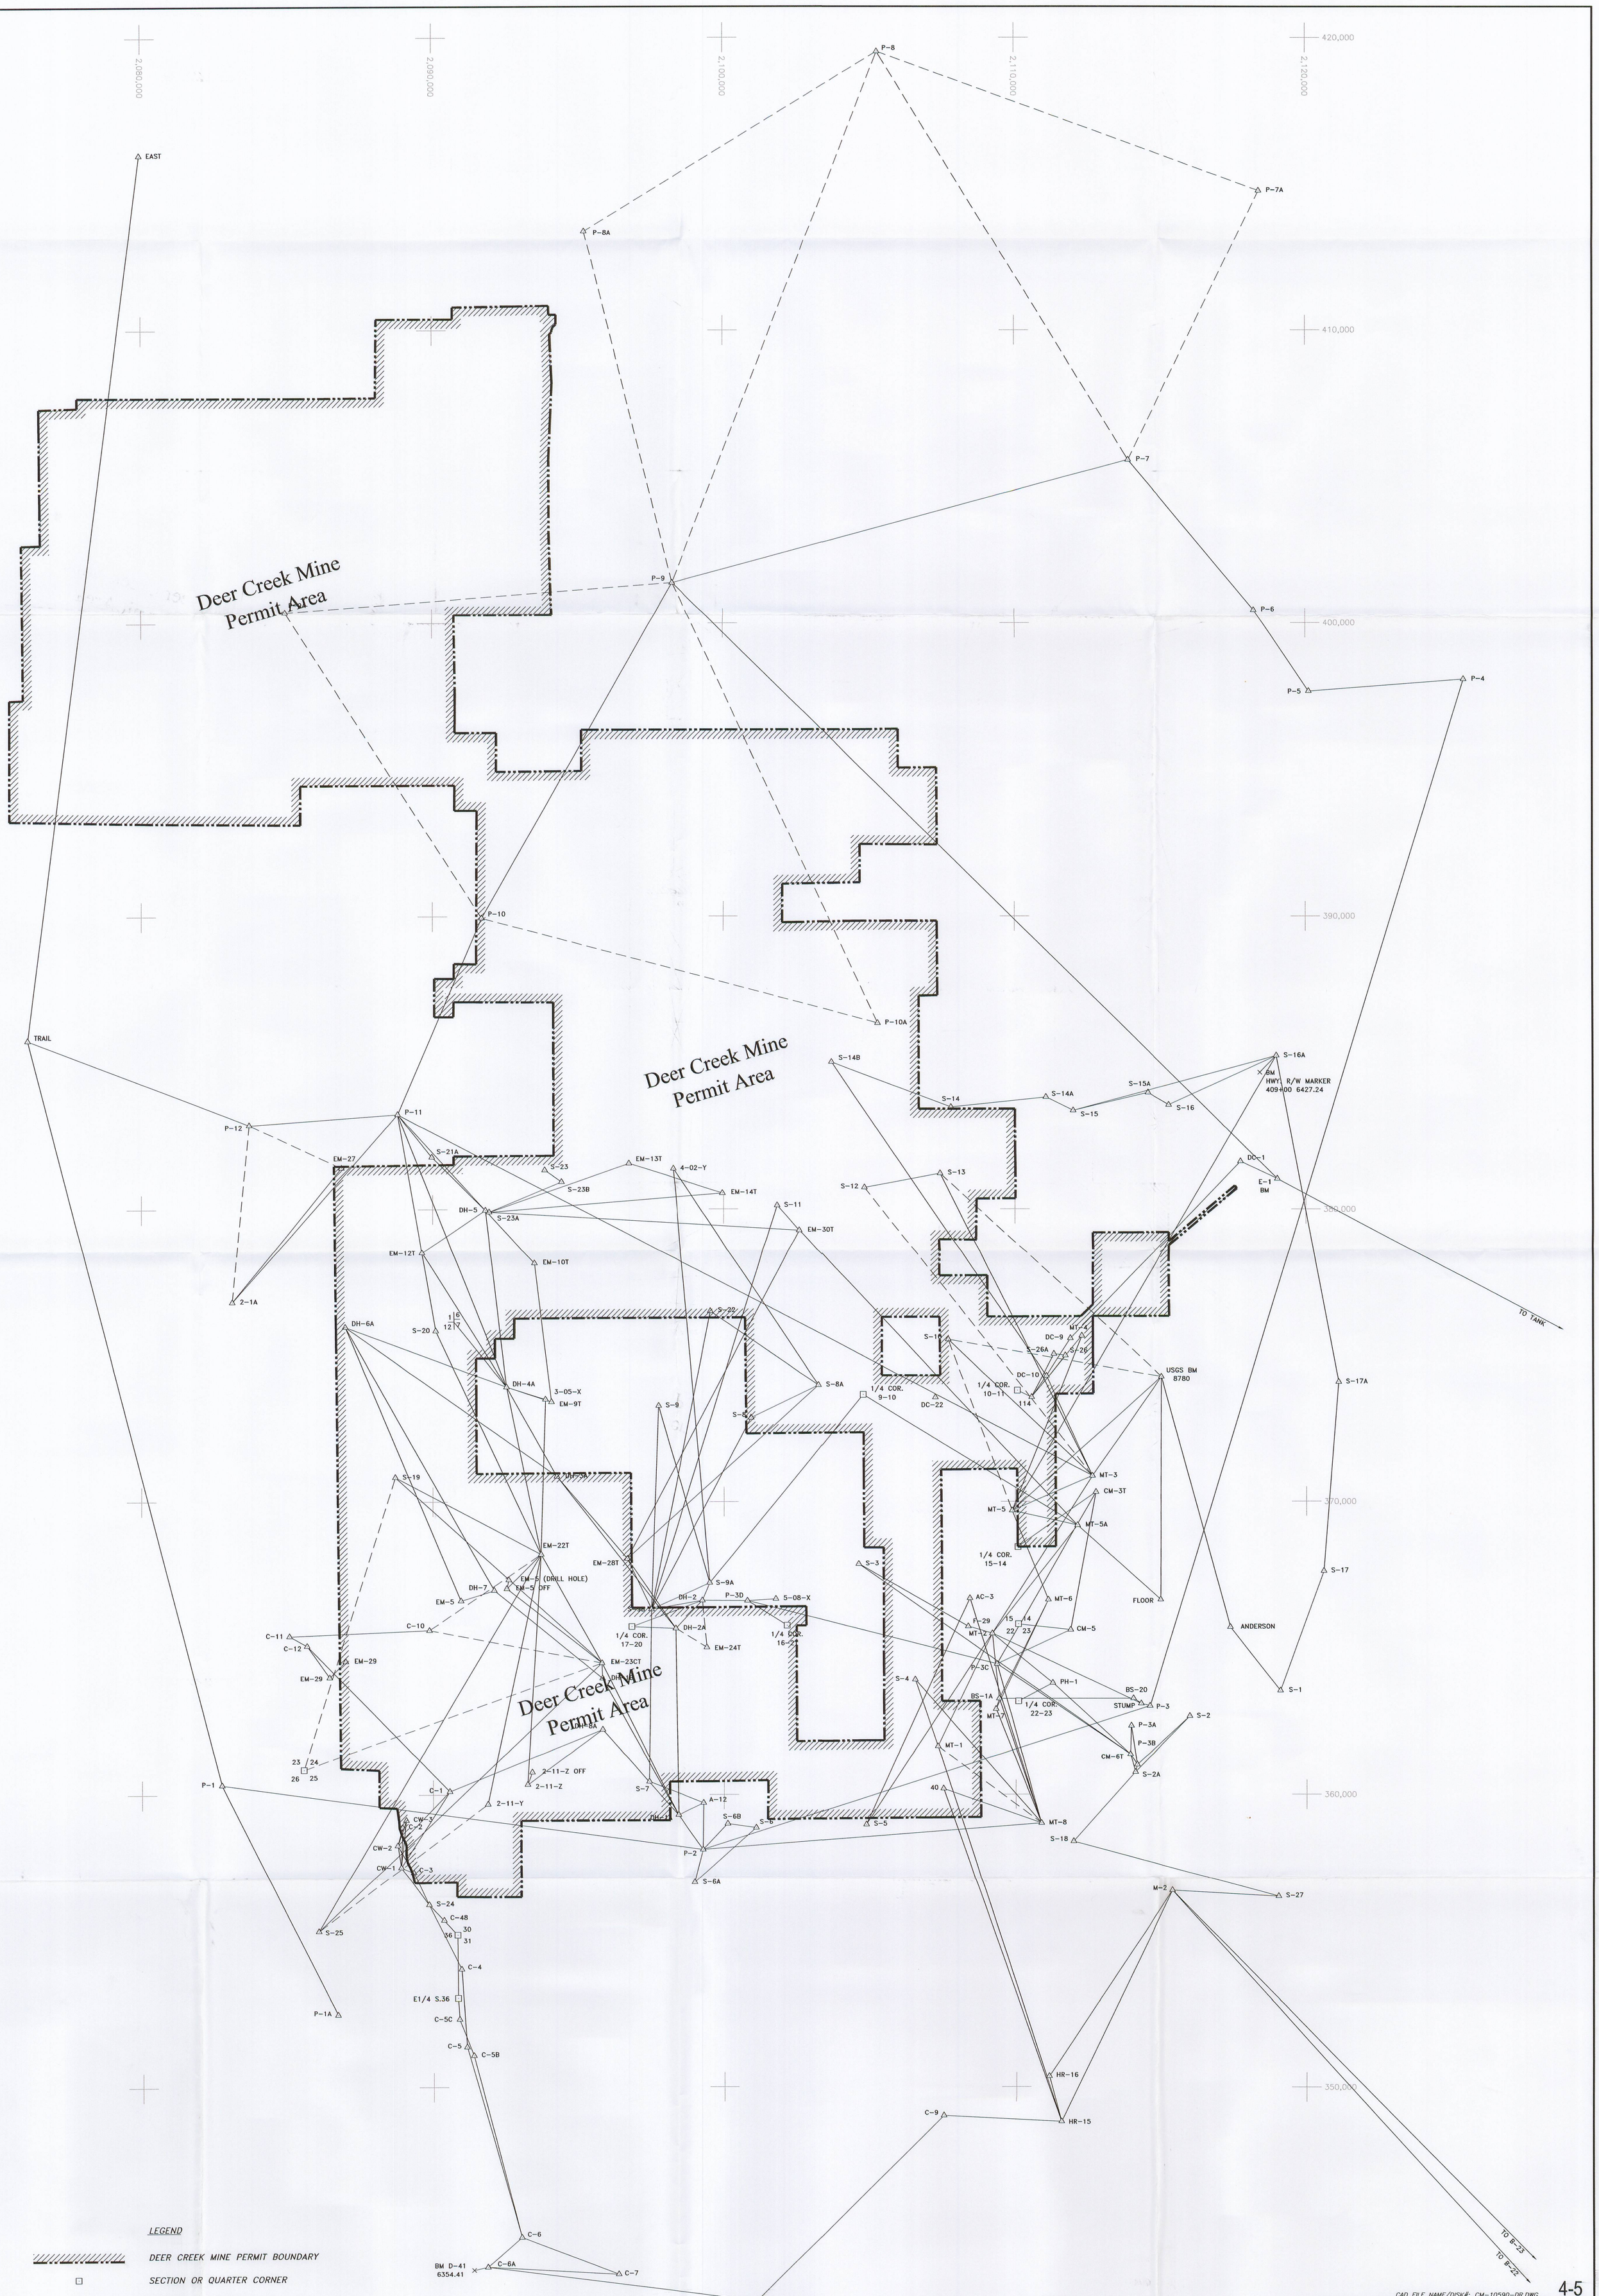

LEGEND

DEER CREEK MINE PERMIT BOUNDARY

SECTION OR QUARTER CORNER

SURFACE SURVEY CONTROL POINT

BENCH MARK

RECEIVED
AUG 1 0 2007
DIV. OF OIL, GAS & MINING

DATE	REVISIONS	BY	KJL
7-13-07	REVISED PERMIT BOUNDARY AND LEGEND	KJL	
6-21-05	REVISED PERMIT BOUNDARY	KJL	

CAD FILE NAME/DISK#: CM-10590-DR.DWG

4-5

ENERGY WEST MINING COMPANY
A SUBSIDIARY OF PACIFICORP

DEER CREEK COAL MINE
1980 PRIMARY CONTROL DIAGRAM

DRAWN BY: K. LARSEN
SCALE: 1"=2000'
DATE: MAY 5, 2003
DRAWING #: CM-10590-DR
SHEET 1 OF 1
REV. ___