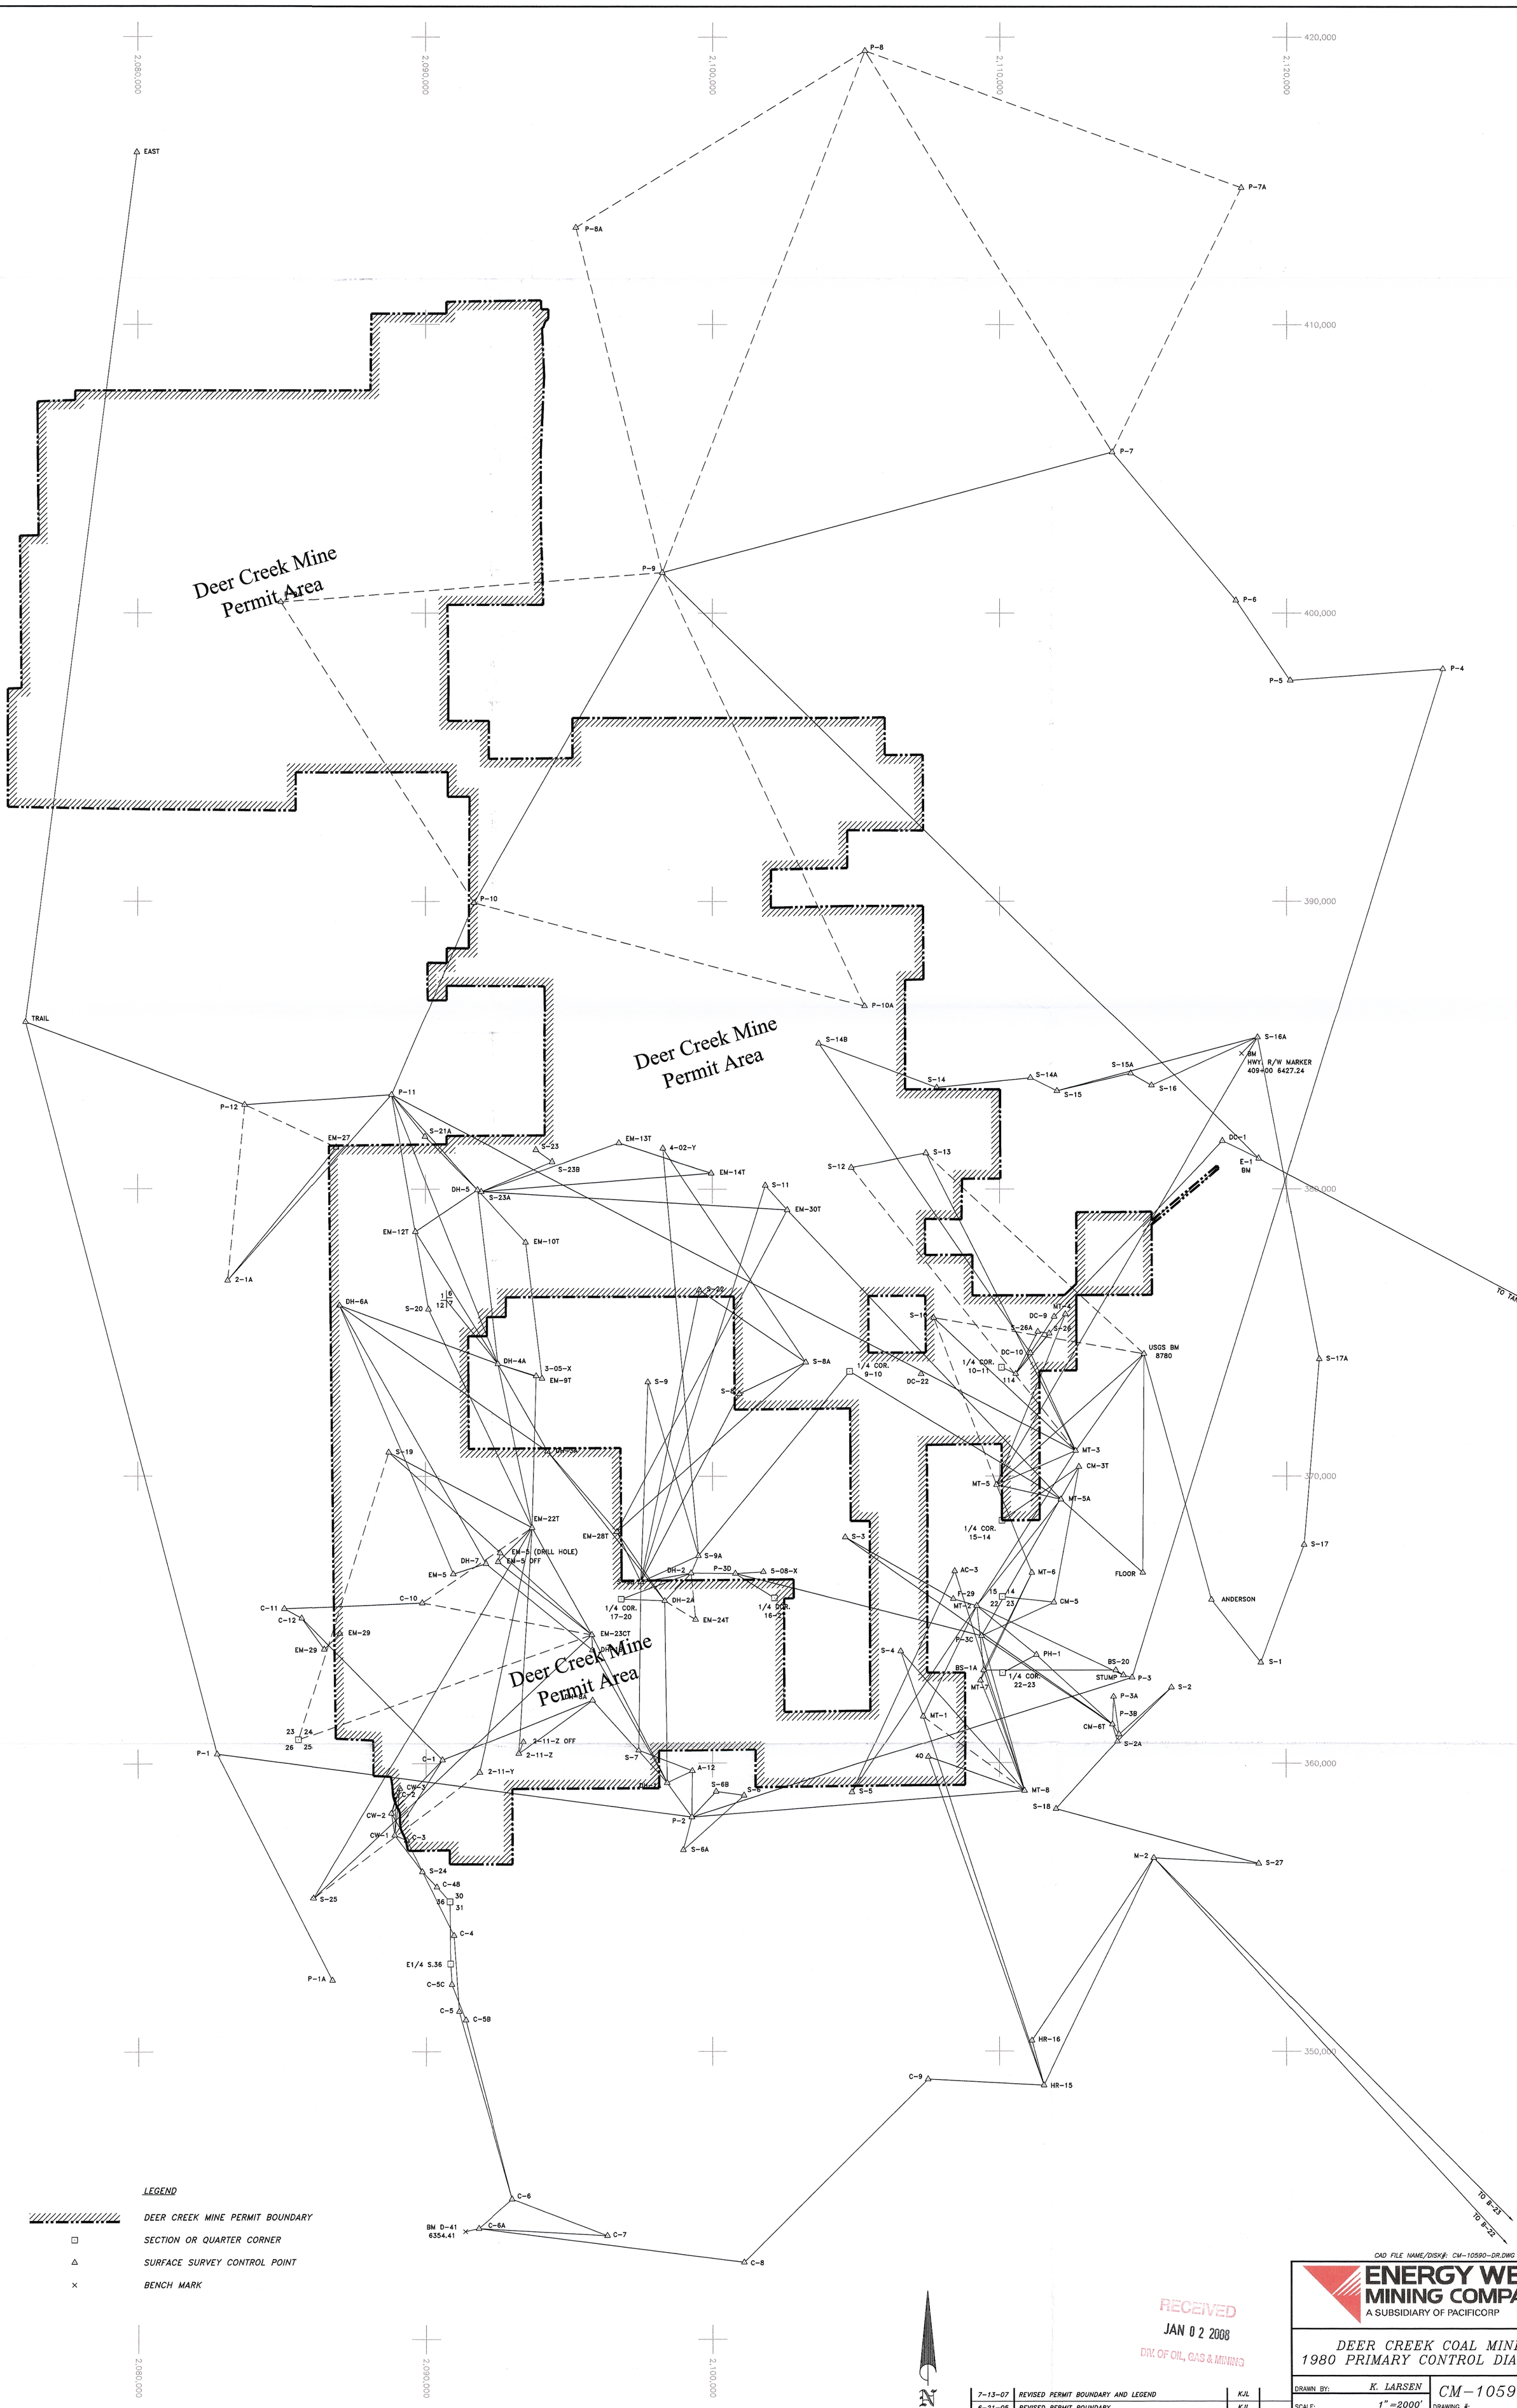

LEGEND

- DEER CREEK MINE PERMIT BOUNDARY
- □ SECTION OR QUARTER CORNER
- △ SURFACE SURVEY CONTROL POINT
- × BENCH MARK

CAD FILE NAME/DISK#: CM-10590-DR.DWG

4-5

RECEIVED
JAN 0 2 2008
DIV. OF OIL, GAS & MINING

DATE	REVISIONS	BY	
7-13-07	REVISED PERMIT BOUNDARY AND LEGEND	KJL	
6-21-05	REVISED PERMIT BOUNDARY	KJL	

ENERGY WEST MINING COMPANY
A SUBSIDIARY OF PACIFICORP

DEER CREEK COAL MINE
1980 PRIMARY CONTROL DIAGRAM

DRAWN BY:	K. LARSEN	CM-10590-DR	
SCALE:	1"=2000'	DRAWING #:	
DATE:	MAY 5, 2003	SHEET 1 OF 1	REV. ---