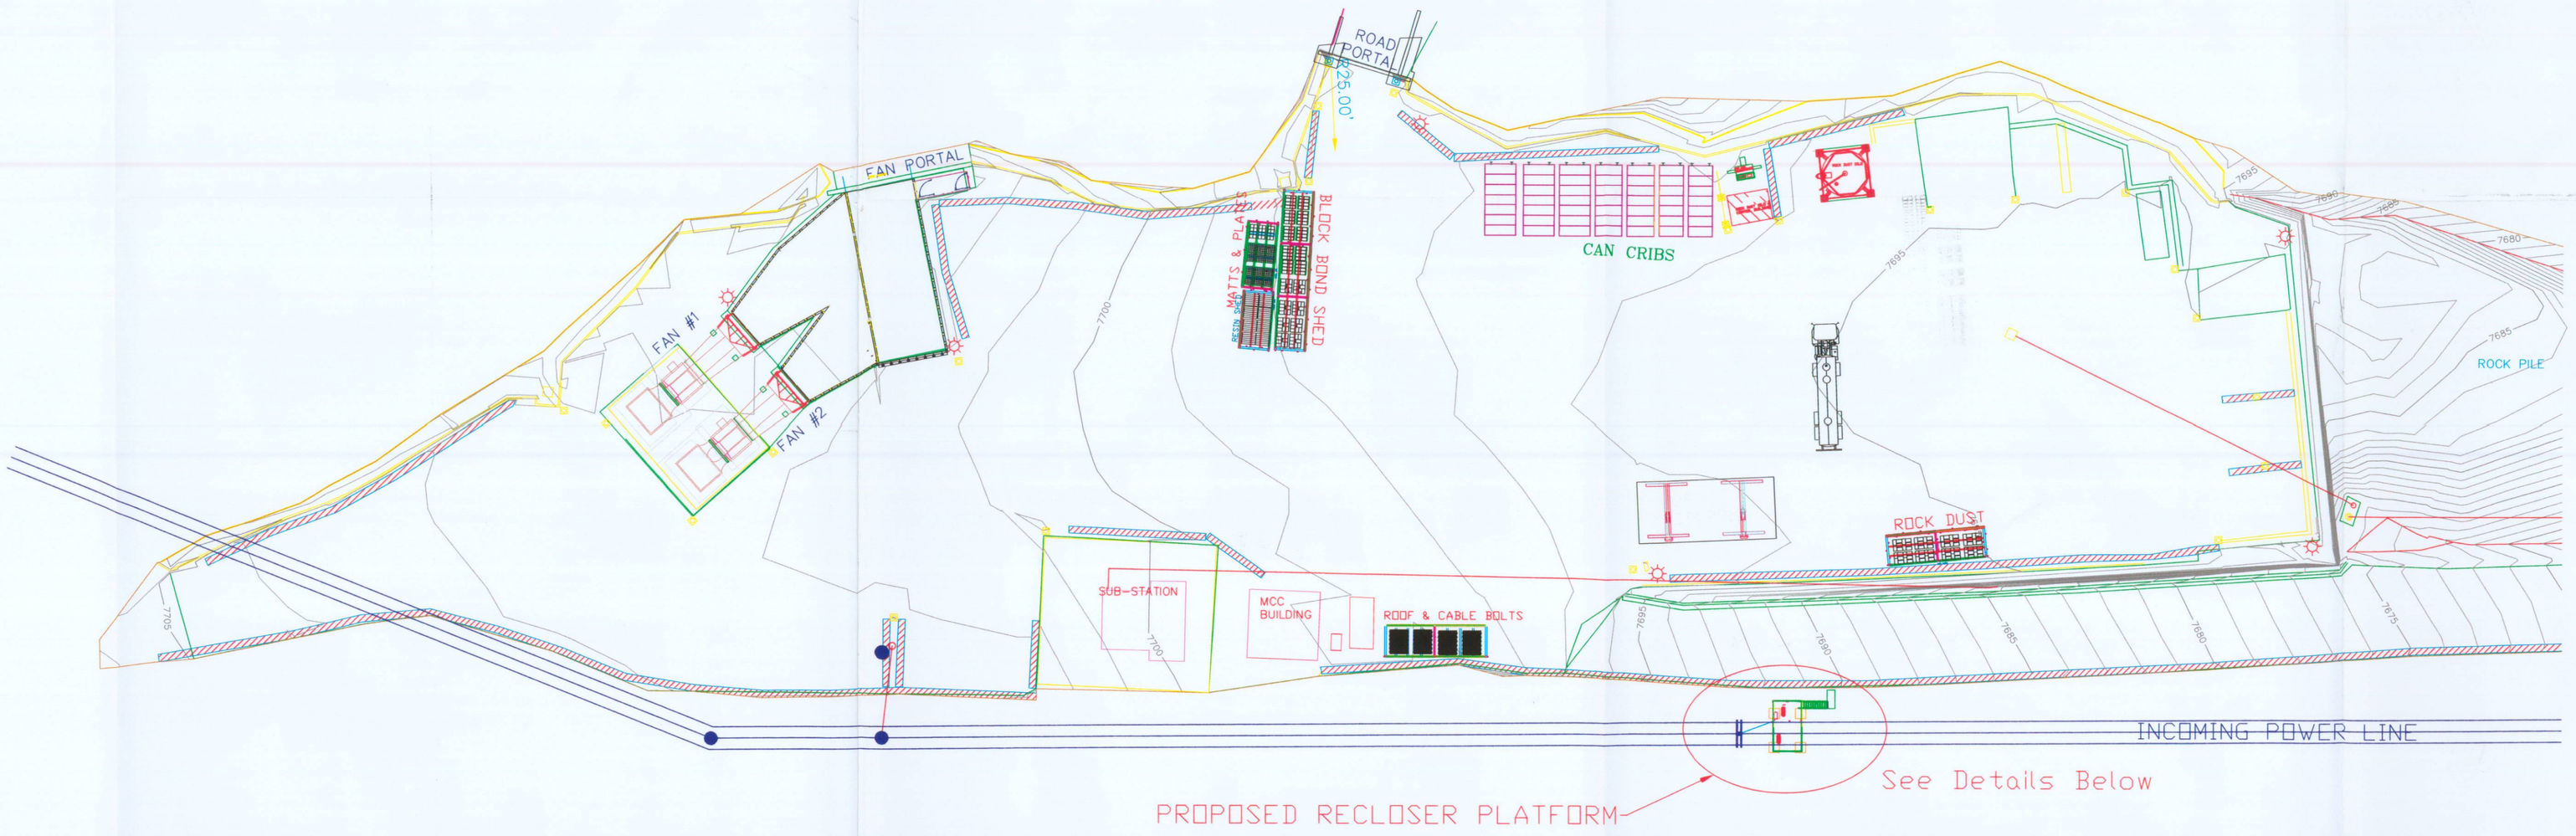

Plan View

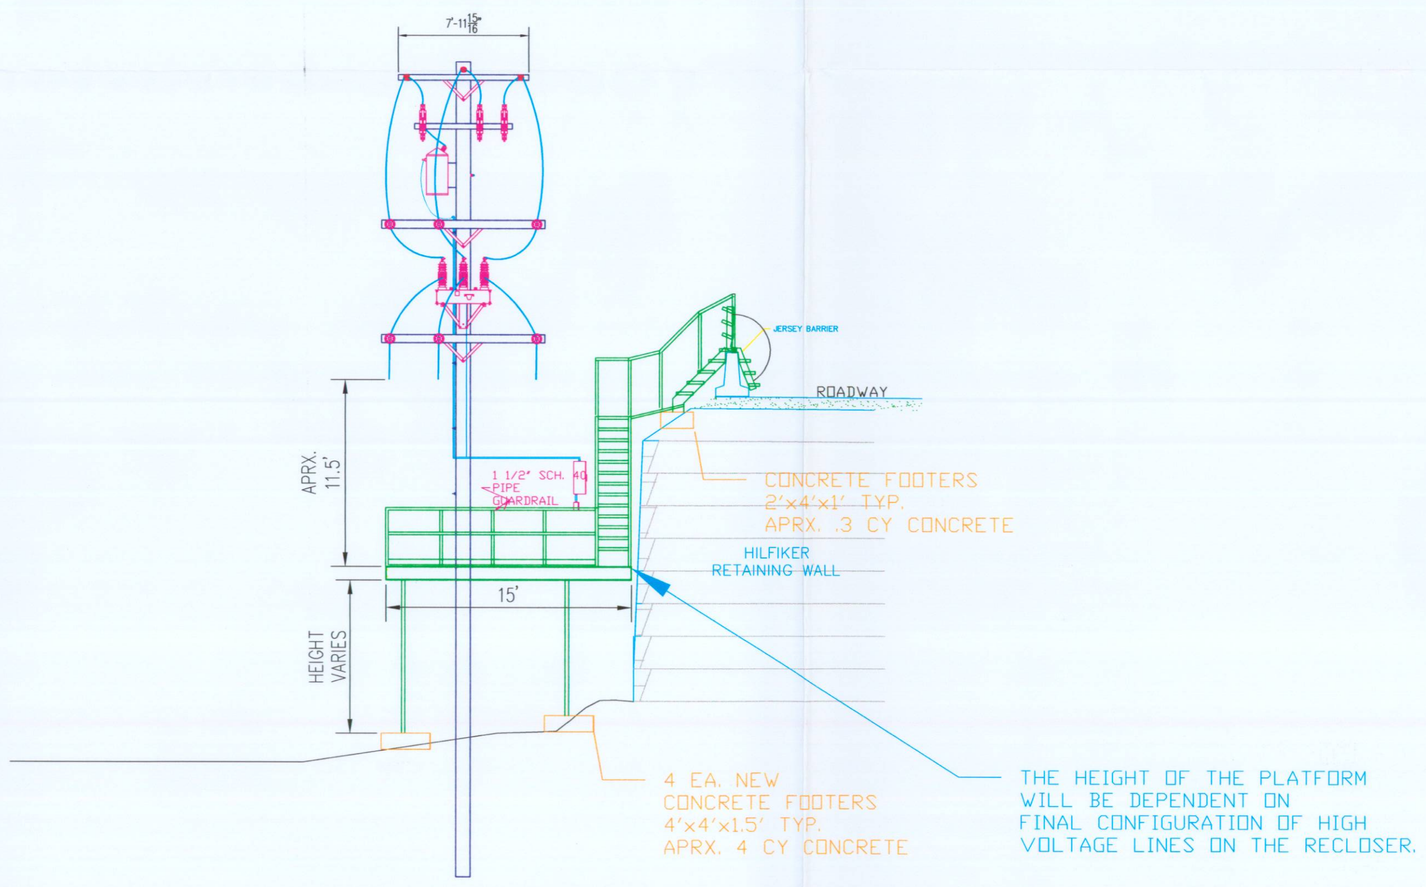

End View

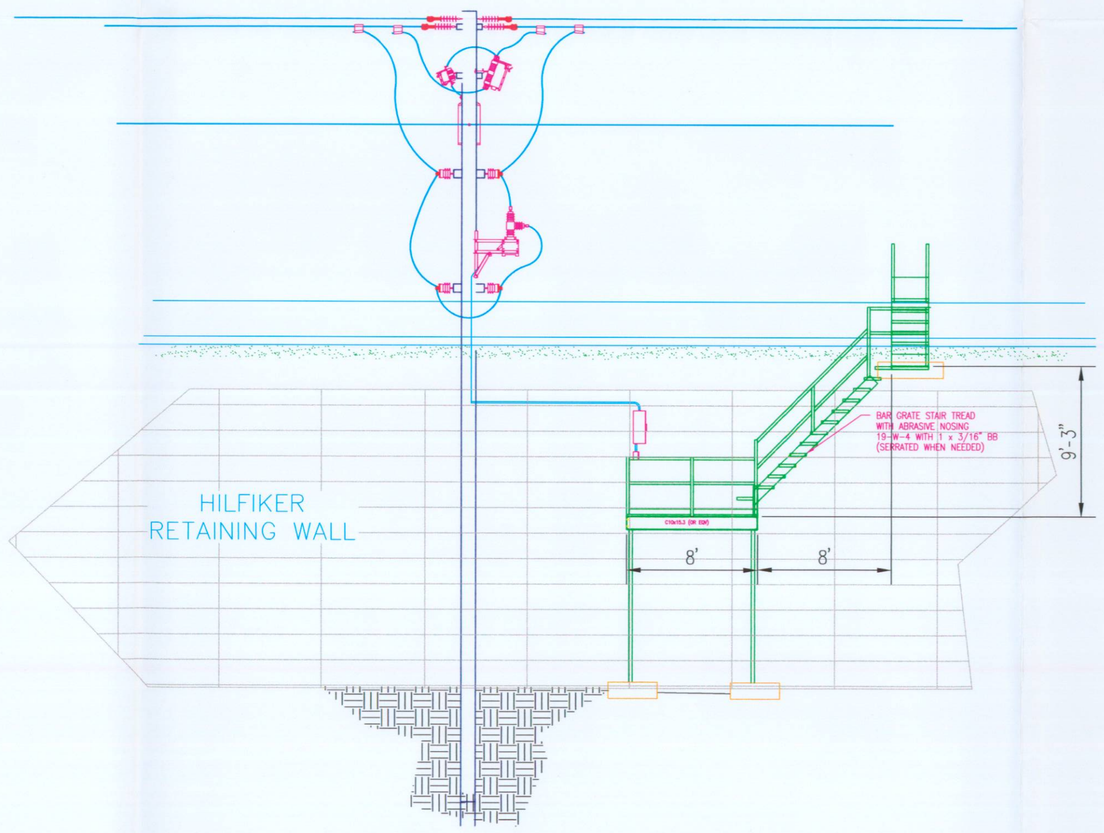

Side View

File in:
☐ Confidential
☐ Shelf
☒ Expandable
Refer to Record No 0061 Date 09/22/2008
In C/0150018 2008 Incoming
For additional information

LICENSED PROFESSIONAL ENGINEER
JOHN CHRISTENSEN
9/19/08
No. 165651
STATE OF UTAH

RECEIVED
SEP 25 2008
DIV. OF OIL, GAS & MINING

CAD FILE NAME/DISK#: RECLOSURE SWITCH

ENERGY WEST MINING COMPANY
A SUBSIDIARY OF PACIFICORP

DEER CREEK MINE
RILDA CANYON SURFACE FACILITIES
PROPOSED RECLOSURE PLATFORM

DRAWN BY: J. CHRISTENSEN	.....
SCALE: NONE	DRAWING #:
DATE: SEPTEMBER 15, 2008	SHEET 1 OF 1 REV. ___