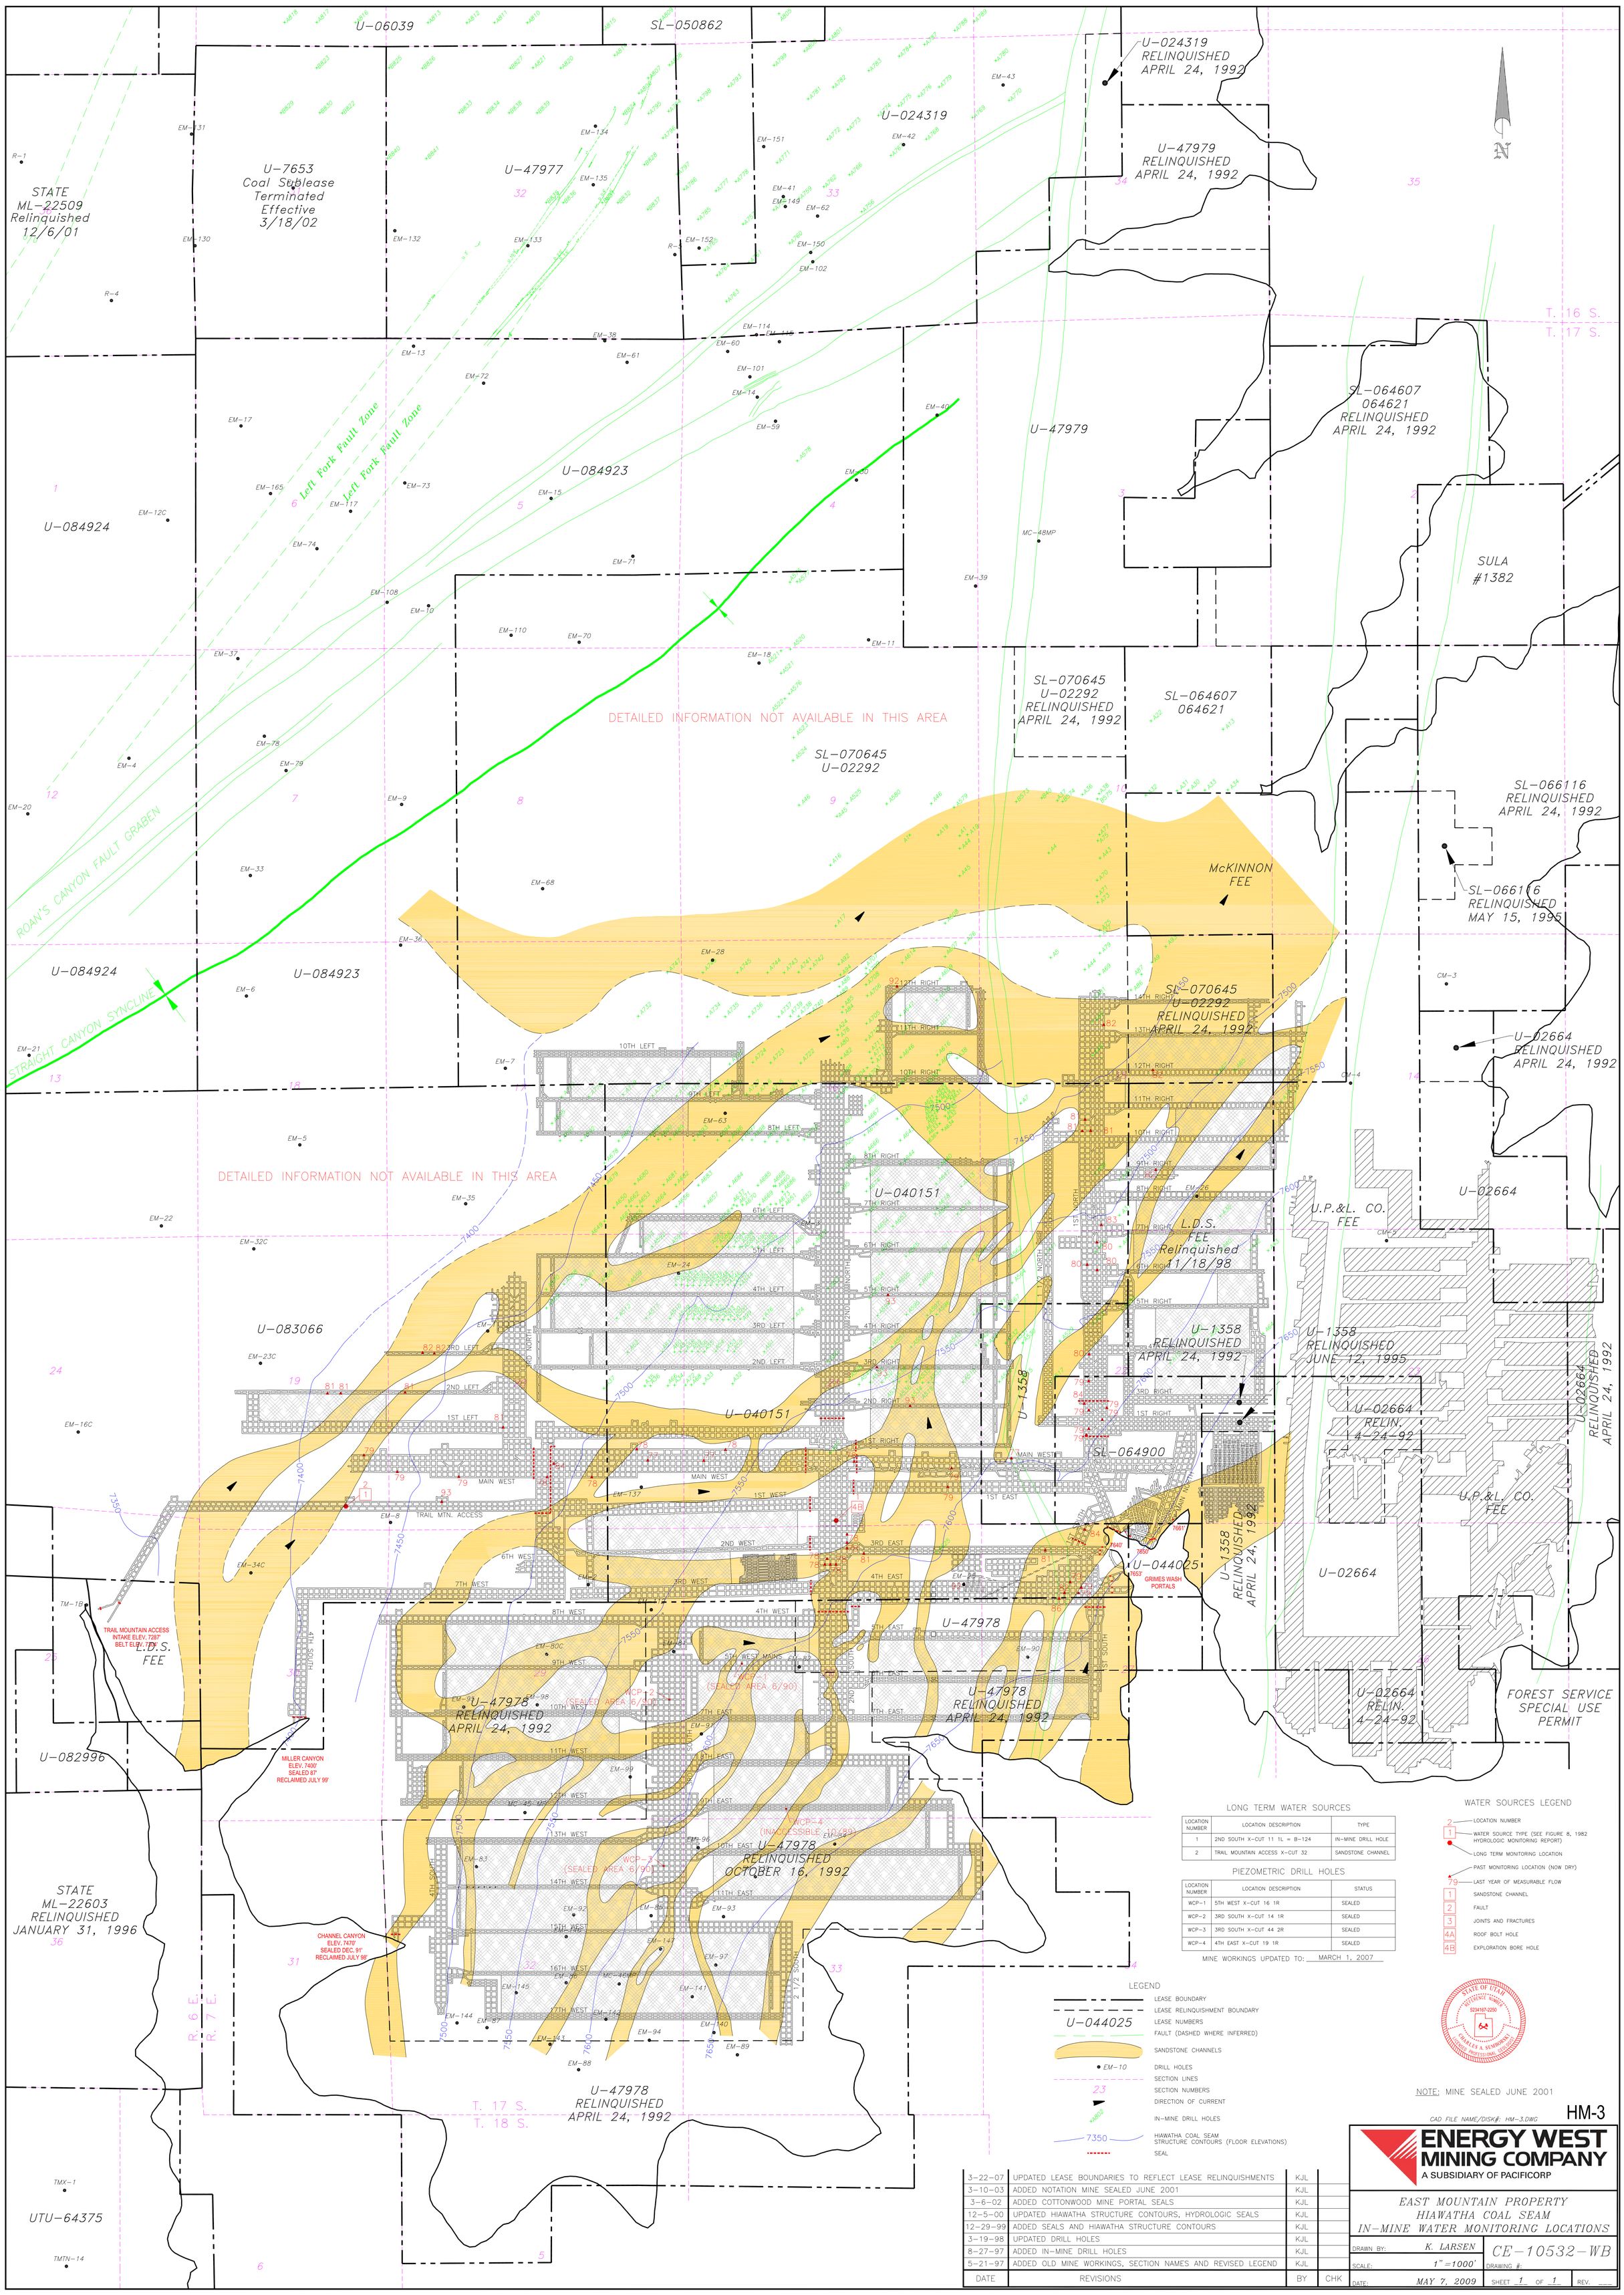

DATE	REVISIONS	BY	CHK
3-22-07	UPDATED LEASE BOUNDARIES TO REFLECT LEASE RELINQUISHMENTS	KJL	
3-10-03	ADDED NOTATION MINE SEALED JUNE 2001	KJL	
3-6-02	ADDED COTTONWOOD MINE PORTAL SEALS	KJL	
12-5-00	UPDATED HIAWATHA STRUCTURE CONTOURS, HYDROLOGIC SEALS	KJL	
12-29-99	ADDED SEALS AND HIAWATHA STRUCTURE CONTOURS	KJL	
3-19-98	UPDATED DRILL HOLES	KJL	
8-27-97	ADDED IN-MINE DRILL HOLES	KJL	
5-21-97	ADDED OLD MINE WORKINGS, SECTION NAMES AND REVISED LEGEND	KJL	