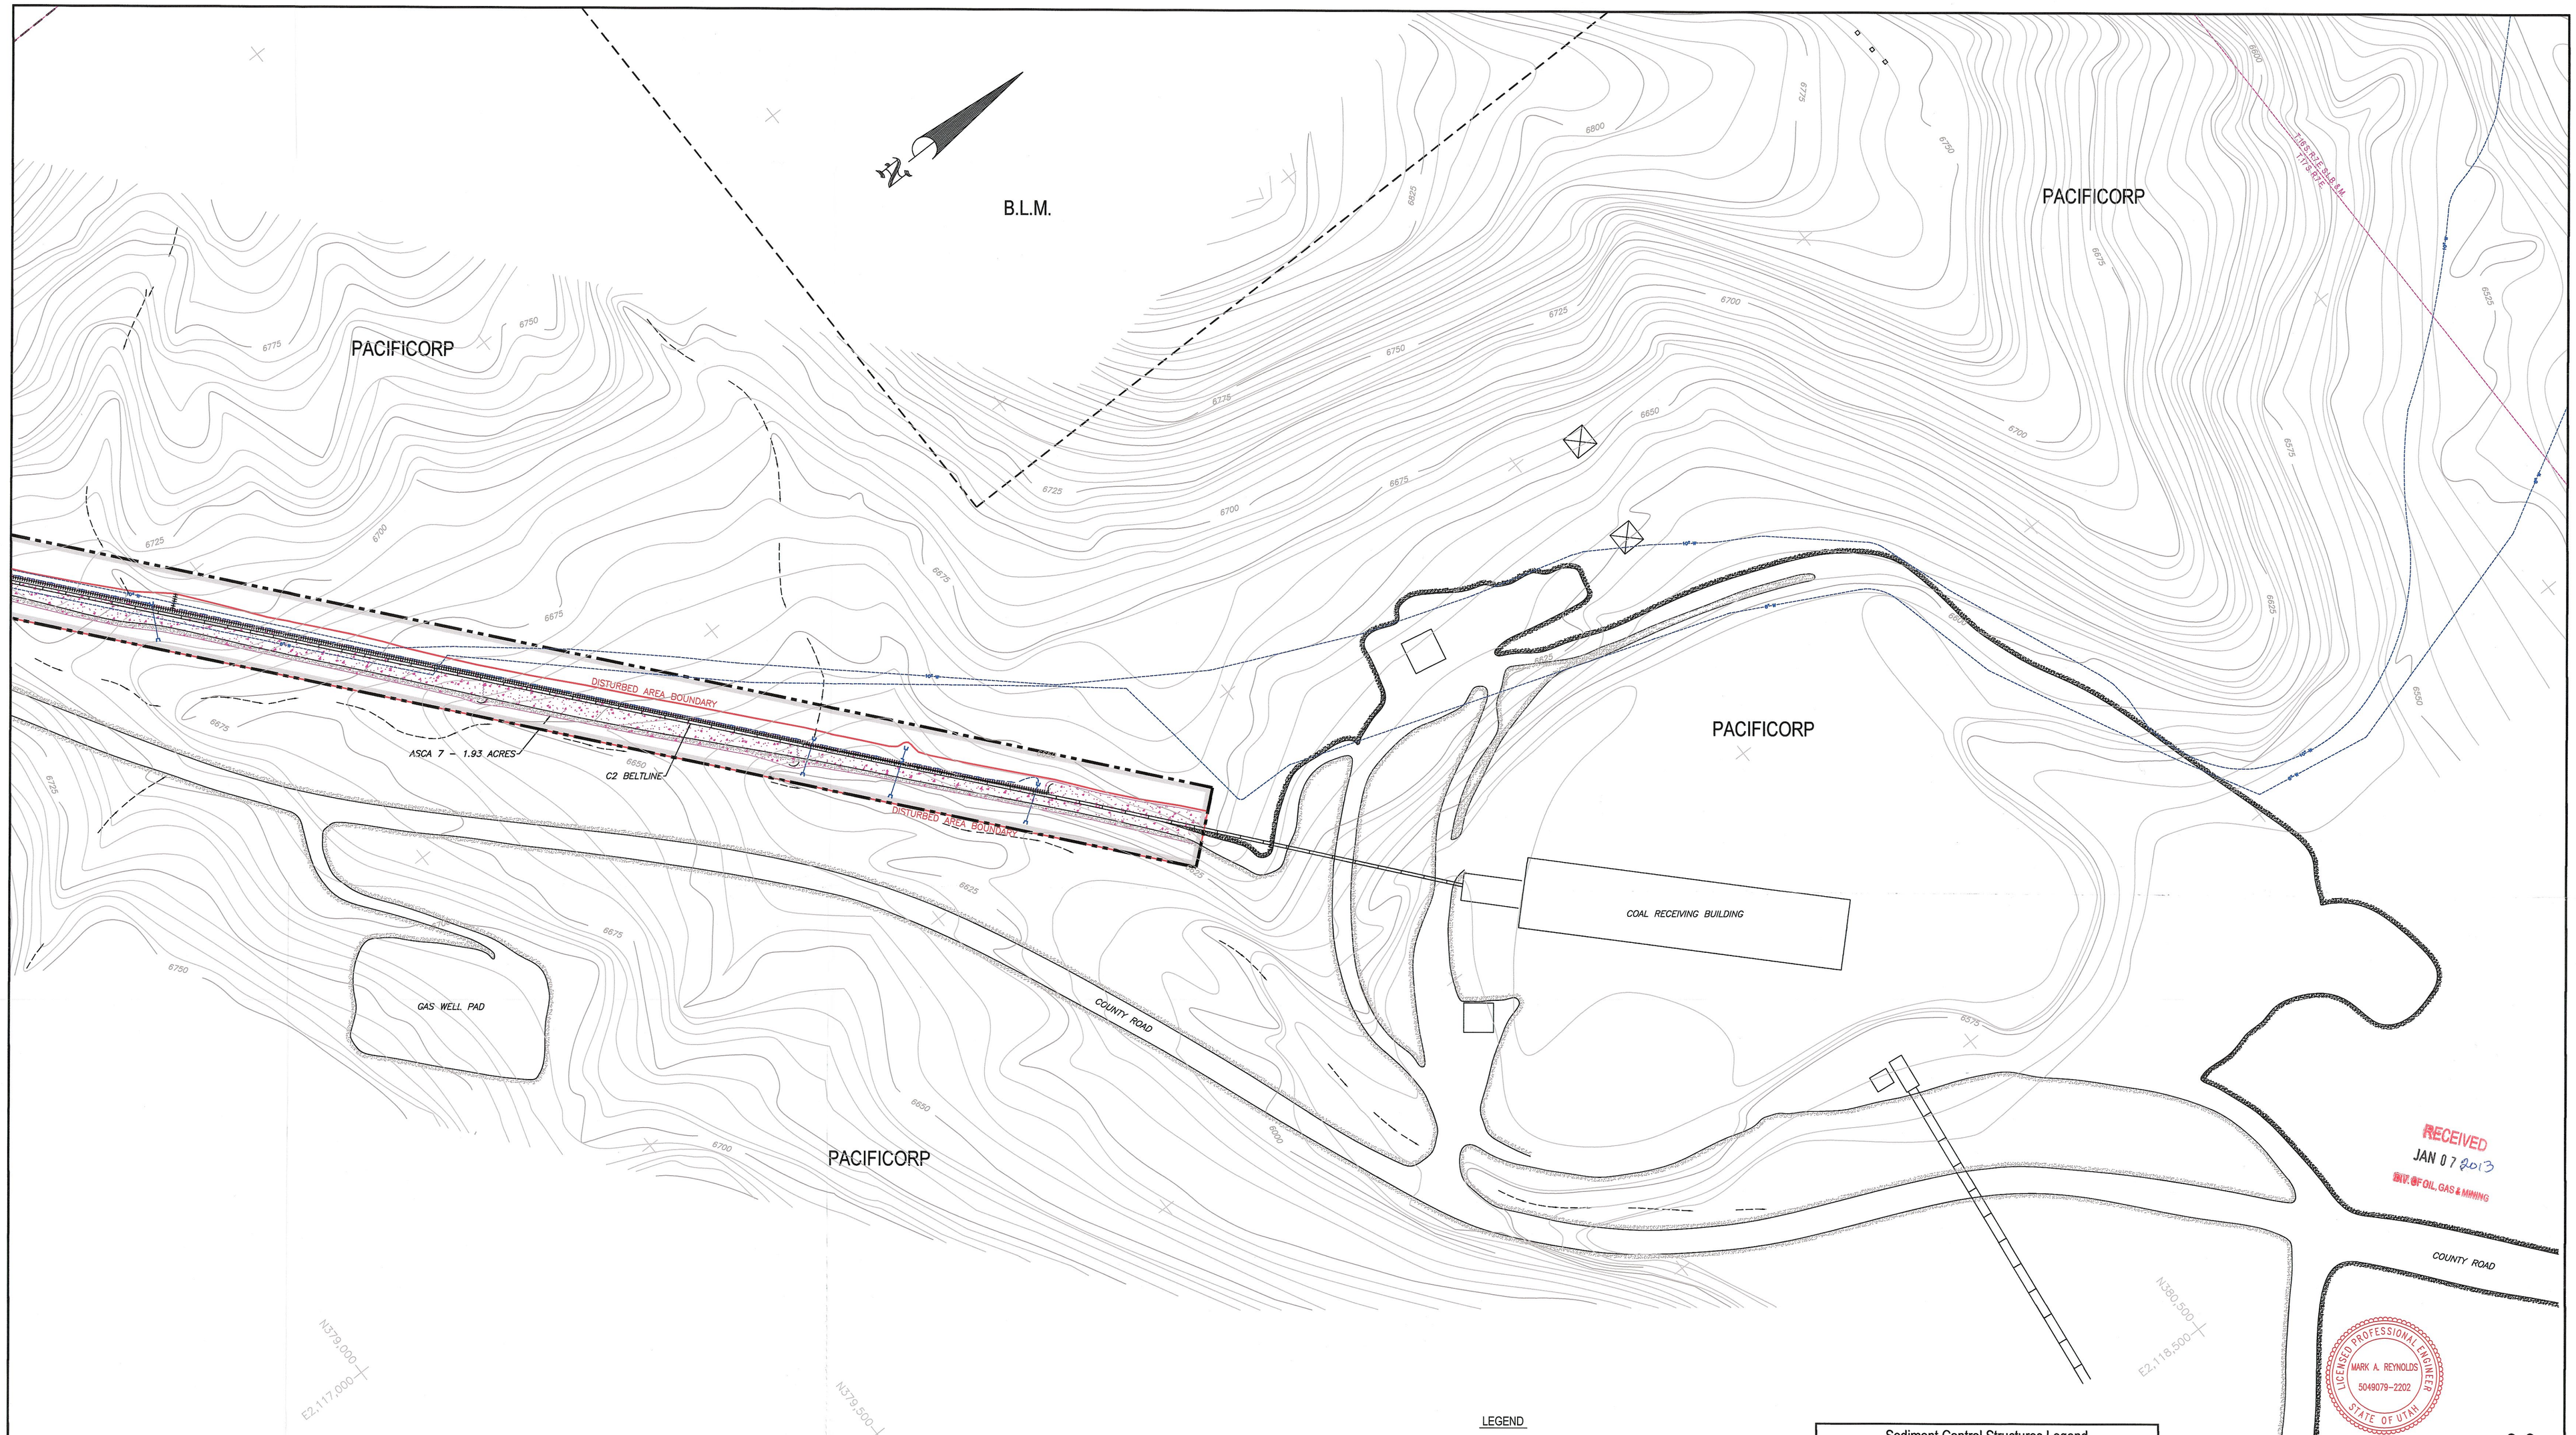

RECEIVED
JAN 07 2013
DIV. OF OIL, GAS & MINING

LICENSED PROFESSIONAL ENGINEER
MARK A. REYNOLDS
5049079-2202
STATE OF UTAH

LEGEND

- Deer Creek Mine Permit Boundary
- Surface Ownership Boundary
- Water Line
- Sewer Line
- Inlet
- Thrust Block
- Manhole
- Power Line
- Power Poles
- Fire Hydrant
- Fuel Line

ASCA LEGEND

1. SEDIMENT POND DAM & C1 CONVEYOR TO CROSS OVER
2. POWDER MAGAZINE
3. C1 CONVEYOR BELOW CROSS OVER, ALONG COUNTY ROAD, & C1-C2 BELT TRANSFER
4. C2 CONVEYOR
5. LEACH FIELD
6. C2 CONVEYOR
7. C2 CONVEYOR

Sediment Control Structures Legend

Symbol	Structure
	Disturbed Culvert
	Undisturbed Culvert
	Drop Drain
	Dirt Berm
	Water Bar
	Sediment Trap
	Silt Fence
	Ditch
	Drainage
	Concrete Sediment Basin

Note: This drawing Supersedes DS202E

3-9

CAD FILE NAME/DISK#: Deer Creek Mine Surface Facilities Map

ENERGY WEST MINING COMPANY
A SUBSIDIARY OF PACIFICORP

DEER CREEK MINE SURFACE FACILITIES MAP

DRAWN BY:	K. LARSEN	DS1899D	
SCALE:	1"=100'	DRAWING #:	
DATE:	JANUARY 2, 2013	SHEET 4 OF 4	REV.

File in:
☐ Confidential
☐ Shelf
☒ Expandable
Date Folder 0107 20BC/0150018
Incoming