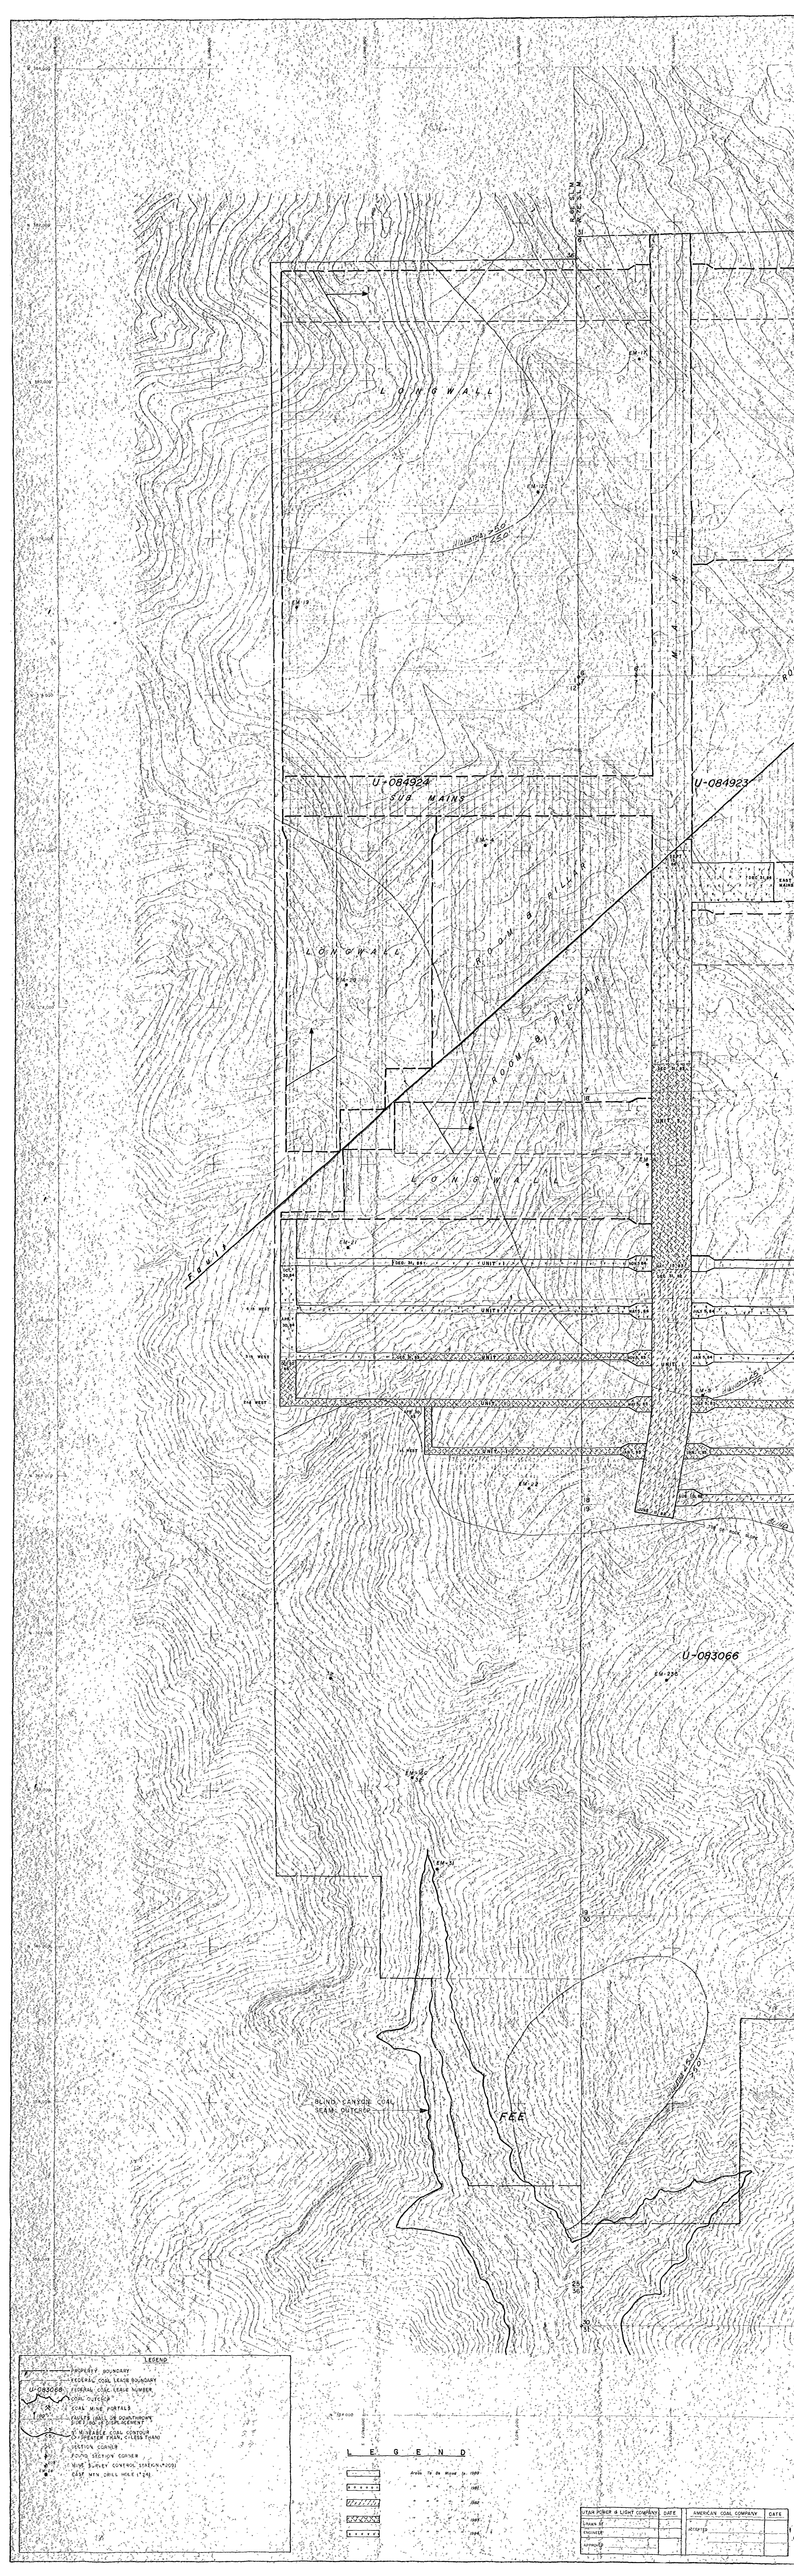

LONGWALL
U-084924
SUB MAINS
U-084923
LONGWALL
ROOM & PILLAR
ROOM & PILLAR
LONGWALL
Fault
U-083066
BLIND CANYON COAL SEAM OUTCROP
FEE
LEGEND
PROPERTY BOUNDARY
FEDERAL COAL LEASE BOUNDARY
U-083066 FEDERAL COAL LEASE NUMBER
COAL OUTCROP
COAL MINE PORTALS
FAULTS (BALL OR DOWNTHROWN SIDE) (80' OR DISPLACEMENT)
5' MINEABLE COAL CONTOUR (>=GREATER THAN, <=LESS THAN)
SECTION CORNER
FOUND SECTION CORNER
MINE SURVEY CONTROL STATION (*200)
CAST MTN DRILL HOLE (*24)
LEGEND
UTAH POWER & LIGHT COMPANY
DATE
AMERICAN COAL COMPANY
DATE
DRAWN BY
ENGINEER
APPROVED
ACCEPTED