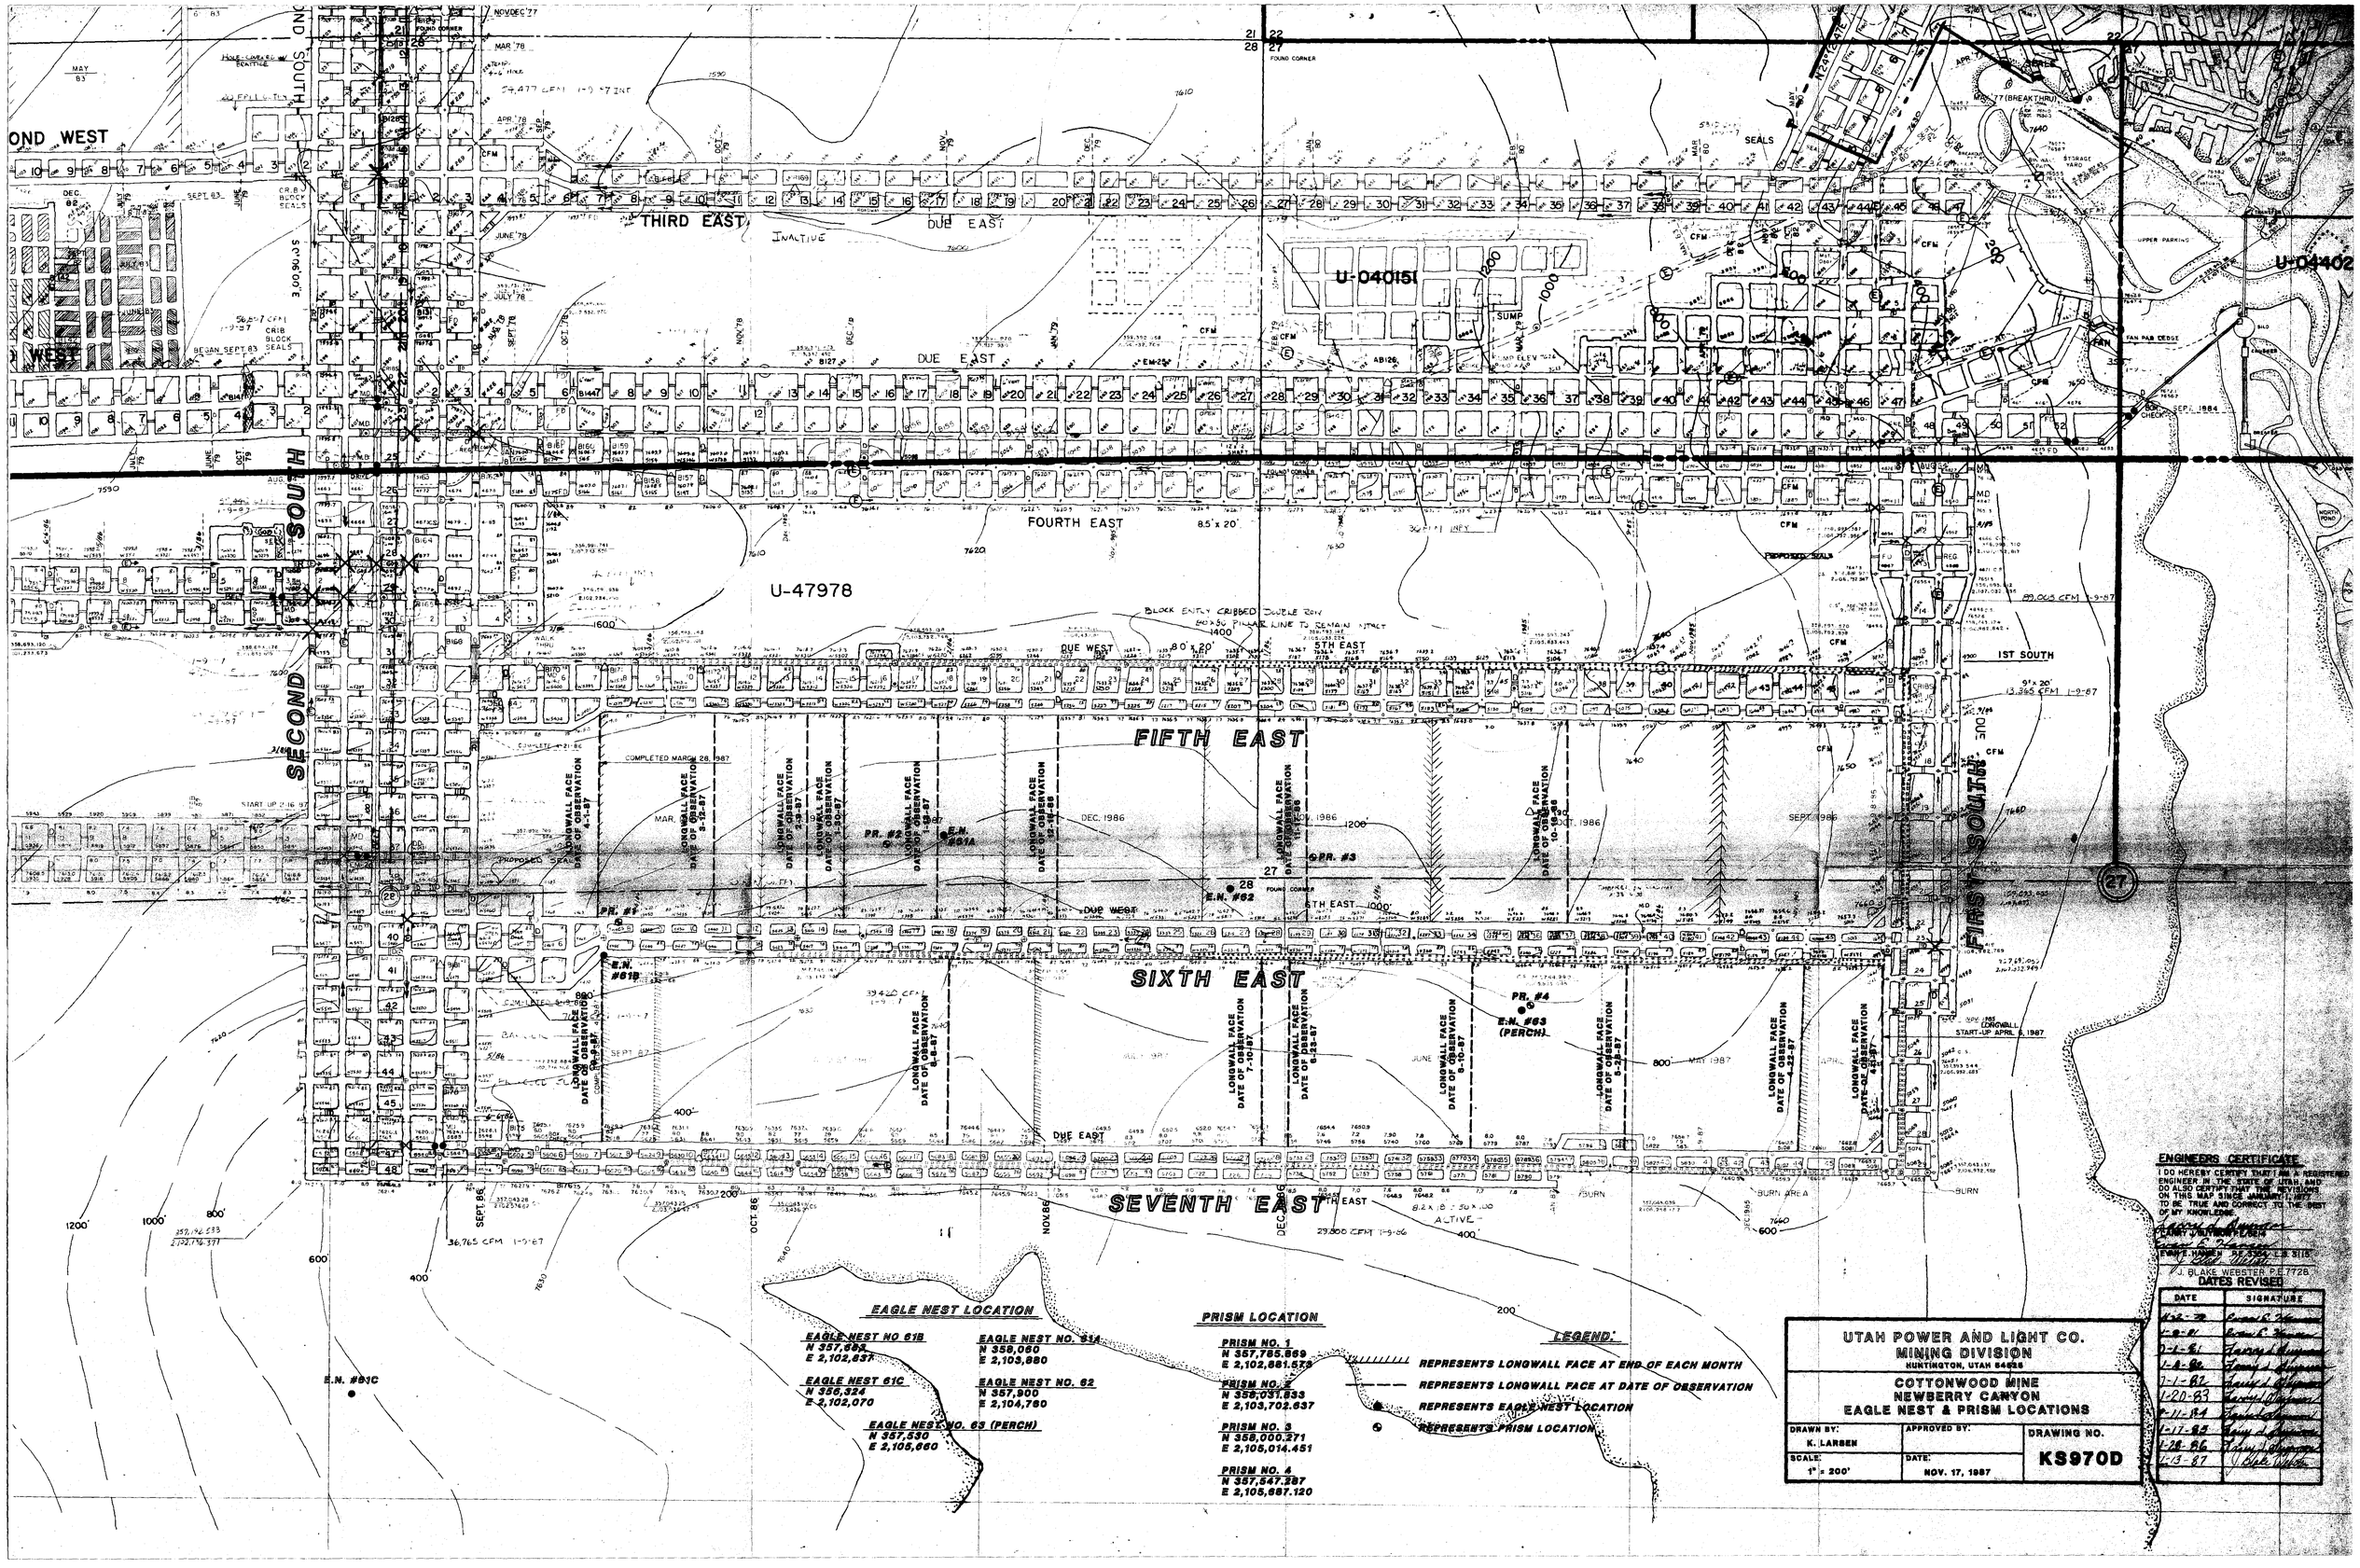

THIRD EAST
FOURTH EAST
FIFTH EAST
SIXTH EAST
SEVENTH EAST
SECOND SOUTH
FIRST SOUTH
U-040151
U-47978
U-04402
DUE EAST
DUE WEST
5TH EAST
6TH EAST
1ST SOUTH
LONGWALL FACE DATE OF OBSERVATION
PR. #1
PR. #2
PR. #3
PR. #4
E.N. #61A
E.N. #61B
E.N. #61C
E.N. #62
E.N. #63 (PERCH)
EAGLE NEST LOCATION
EAGLE NEST NO 61B
N 357,682
E 2,102,637
EAGLE NEST NO. 61A
N 358,060
E 2,103,880
EAGLE NEST 61C
N 356,324
E 2,102,070
EAGLE NEST NO. 62
N 357,900
E 2,104,760
EAGLE NEST NO. 63 (PERCH)
N 357,530
E 2,105,660
PRISM LOCATION
PRISM NO. 1
N 357,785.869
E 2,102,881.573
PRISM NO. 2
N 358,031.833
E 2,103,702.637
PRISM NO. 3
N 358,000.271
E 2,105,014.451
PRISM NO. 4
N 357,547.287
E 2,105,687.120
LEGEND:
REPRESENTS LONGWALL FACE AT END OF EACH MONTH
REPRESENTS LONGWALL FACE AT DATE OF OBSERVATION
REPRESENTS EAGLE NEST LOCATION
REPRESENTS PRISM LOCATION
ENGINEERS CERTIFICATE
I DO HEREBY CERTIFY THAT I AM A REGISTERED ENGINEER IN THE STATE OF UTAH AND DO ALSO CERTIFY THAT THE REVISIONS ON THIS MAP SINCE JANUARY 1, 1977 TO BE TRUE AND CORRECT TO THE BEST OF MY KNOWLEDGE.
J. BLAKE WEBSTER P.E. 7728
DATES REVISED
DATE
SIGNATURE
UTAH POWER AND LIGHT CO.
MINING DIVISION
HUNTINGTON, UTAH 84528
COTTONWOOD MINE
NEWBERRY CANYON
EAGLE NEST & PRISM LOCATIONS
DRAWN BY: K. LARSEN
APPROVED BY:
DRAWING NO. KS970D
SCALE: 1" = 200'
DATE: NOV. 17, 1987