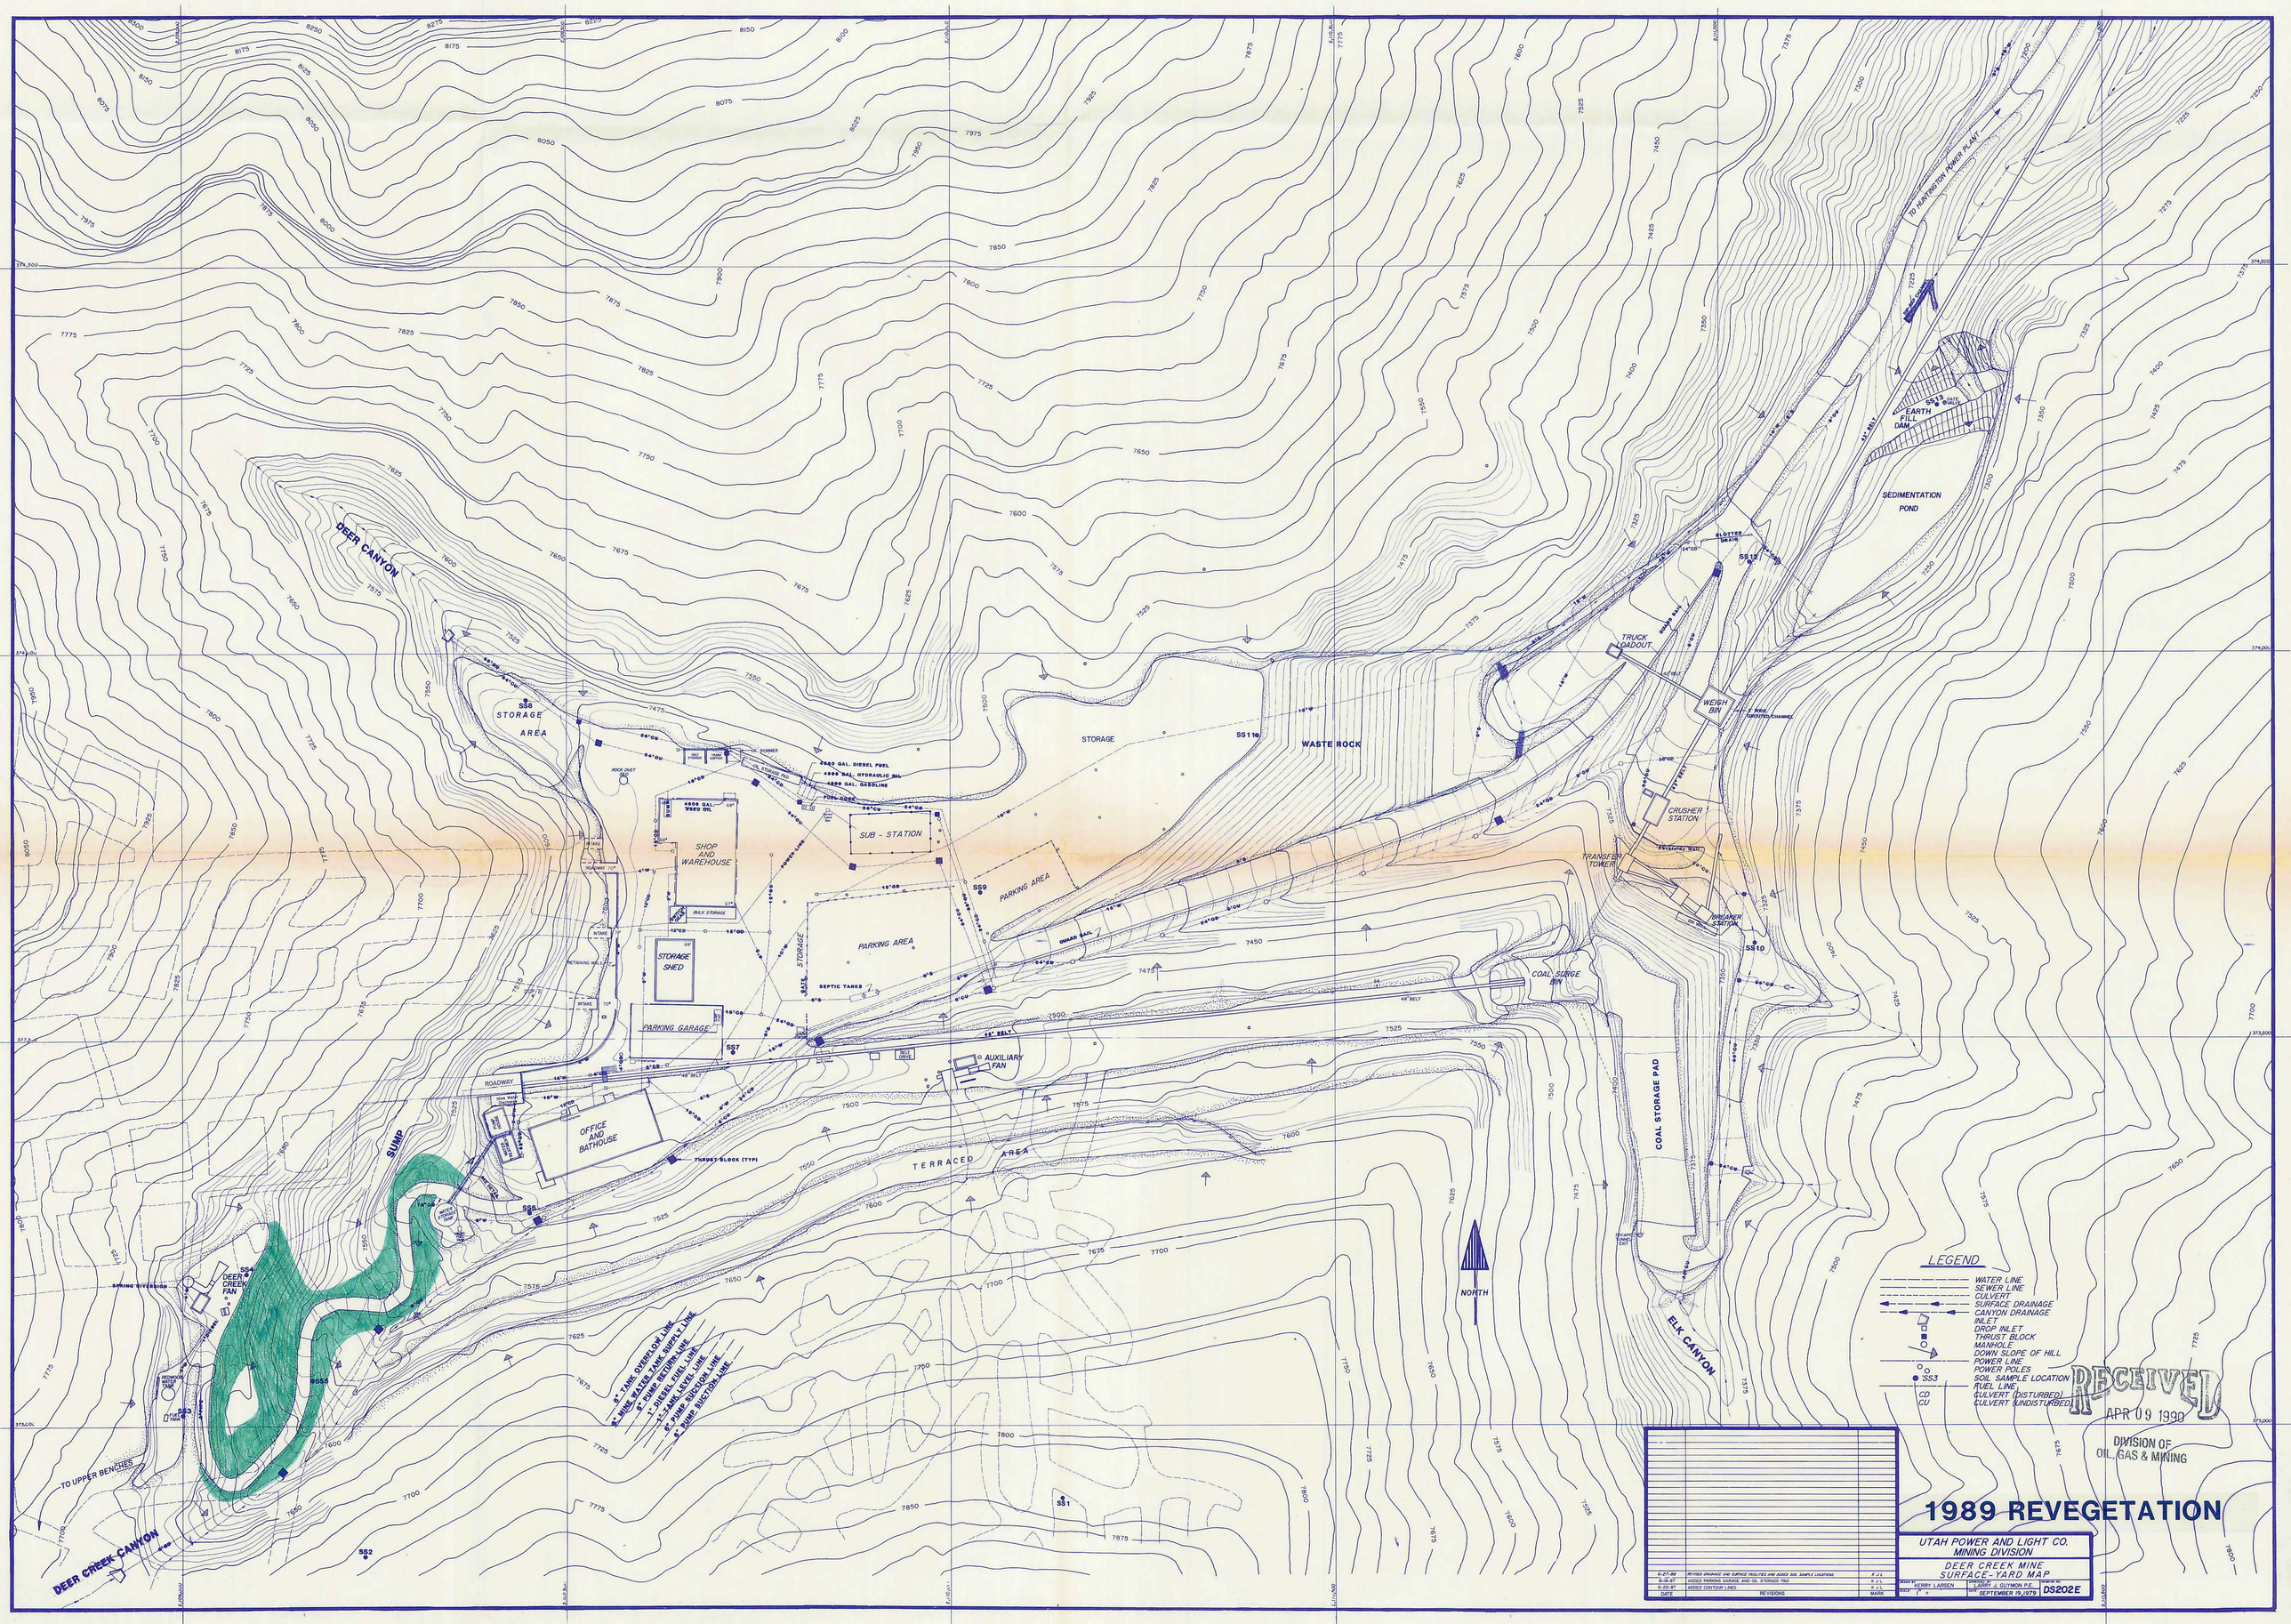

RECEIVED
APR 09 1990
DIVISION OF OIL, GAS & MINING

1989 REVEGETATION

UTAH POWER AND LIGHT CO.
MINING DIVISION

DEER CREEK MINE
SURFACE-YARD MAP

DATE	REVISIONS	MARK
6-27-88	REVISED DRAINAGE AND SURFACE FACILITIES AND ADDED SOIL SAMPLE LOCATIONS	K J L
8-18-87	ADDED PARKING GARAGE AND OIL STORAGE PAD	K J L
6-22-87	ADDED CONTOUR LINES	K J L

DRAWN BY: KERRY LARSEN
CHECKED BY: LARRY J. GUYMON P.E.
SCALE: 1" = 1'
DATE: SEPTEMBER 19, 1979
DRAWING NO. DS202E