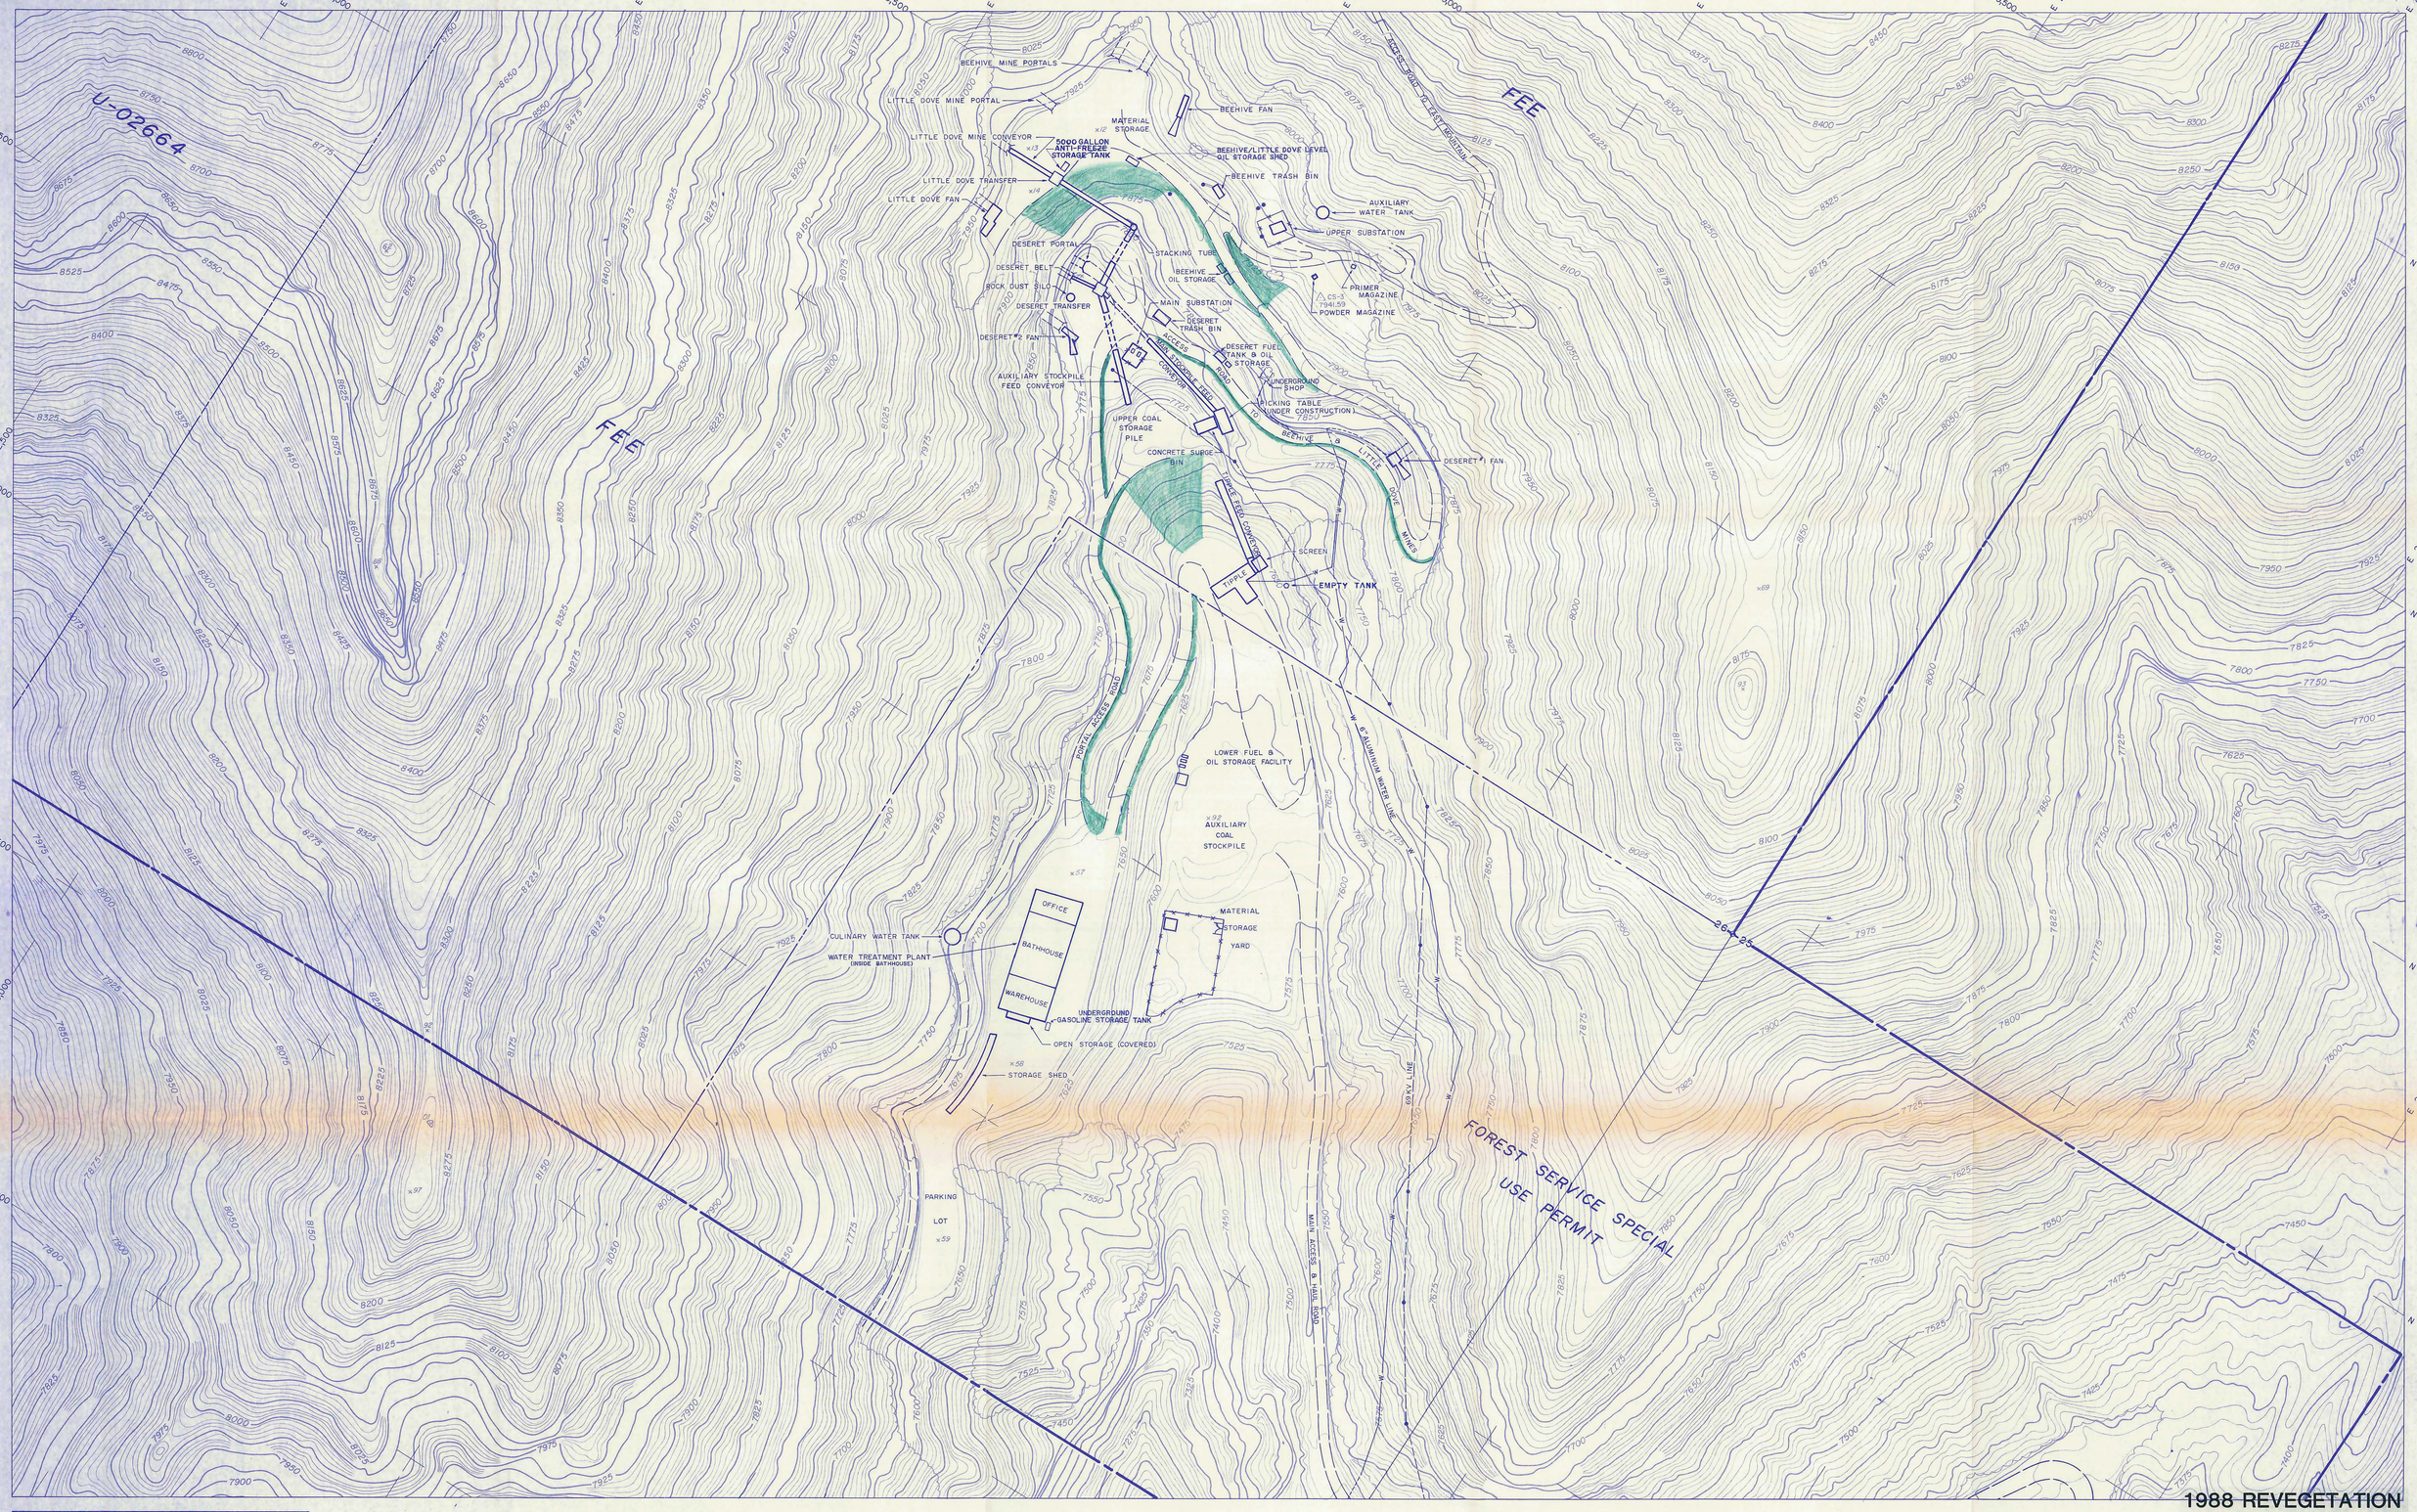

1988 REVEGETATION

LEGEND

- U.P.&L.CO. PERMIT BOUNDARY LINE
- FEDERAL COAL LEASE BOUNDARY LINE
- U-02664 FEDERAL COAL LEASE NUMBER
- POWER LINE
- WATER LINE
- FOREST SERVICE SPECIAL USE PERMIT BOUNDARY LINE

DATE	REVISIONS	BY	CHK.
1-29-87	ADDED OIL STORAGE SHED & ANTI-FREEZE TANK	C.B.M.	
4-4-83	ADDED GASOLINE STORAGE TANK	L.J.G.	

CONTOUR INTERVAL - 5'

DATE OF PHOTOGRAPHY - MAY 12, 1978

T. 17 S., R. 7 E. S.L.B. & M.

1 / 3

RECEIVED APR 10 1989 DIVISION OF OIL, GAS & MINING

DEPARTMENT OF MINING & EXPLORATION

DES-BEE-DOVE COAL MINES

EMERY COUNTY, UTAH

SURFACE FACILITIES LOCATION MAP "B"

UTAH POWER & LIGHT COMPANY

SALT LAKE CITY, UTAH

SCALE	DRAWN BY: B.A.S.	CHK'D. BY:	DATE: MARCH 9, 1981
0 100' 200'	SHEET 2 of 3	DRAWING NUMBER CM-10388-DS	

Topography Compiled By Photogrammetric Methods — INTERMOUNTAIN AERIAL SURVEYS, Salt Lake City, Utah — 7823 — MAY 1978