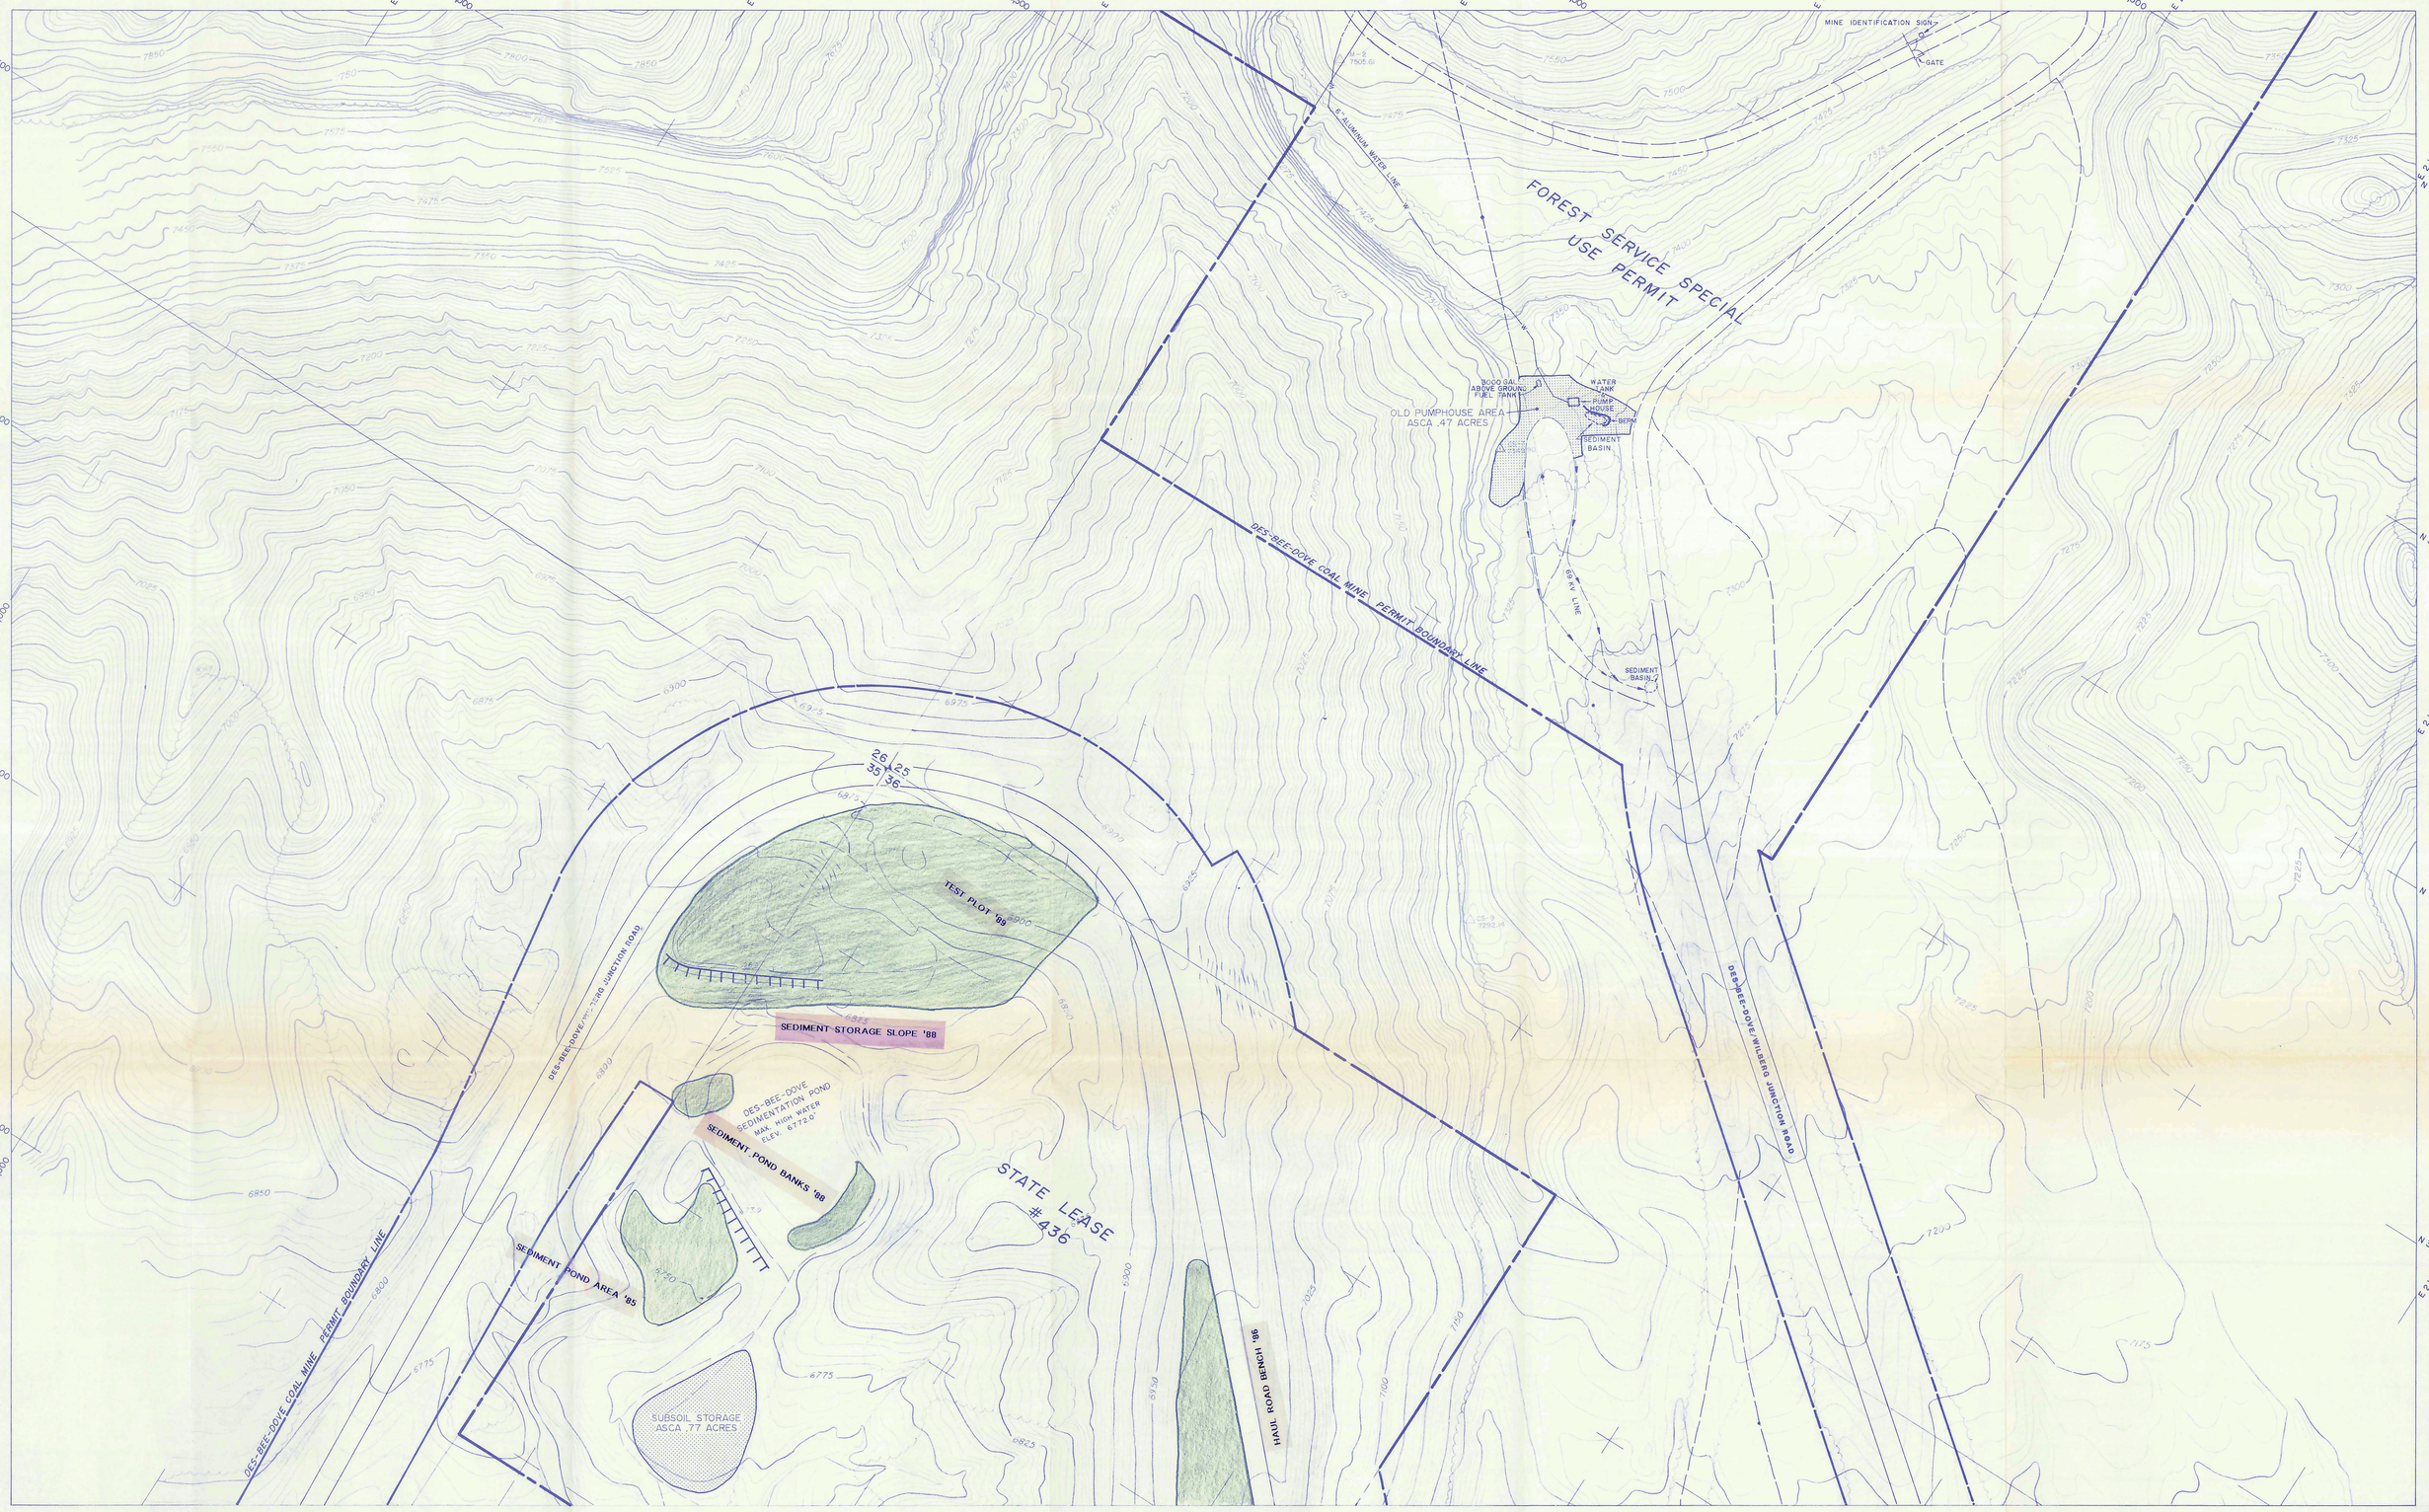

3-7

T. 17 S., R. 7 E. S.L.B.&M.

CONTOUR INTERVAL - 5'

DATE OF PHOTOGRAPHY - MAY 12, 1978

LEGEND

- UP & L.CO. PERMIT BOUNDARY
- POWER LINE
- WATER LINE

I CERTIFY THAT I AM A REGISTERED PROFESSIONAL ENGINEER IN THE STATE OF UTAH AND DO ALSO CERTIFY THAT THIS DRAWING/PLAN IS ACCURATE AS DEPICTED AND STRUCTURES ASSOCIATED WITH THIS PLAN ARE DESIGNED ACCORDING TO PRUDENT ENGINEERING PRACTICES TO THE BEST OF MY KNOWLEDGE AND BELIEF.

D. Blake Webster 1/15/91

D. BLAKE WEBSTER NO. 7728 DATE

DATE	REVISIONS	BY	CHK.
1-21-91	ADDED SEDIMENT BASIN AND DRAINAGE AREAS BELOW OLD PUMPHOUSE AREA	KJL	
1-10-90	ADDED ASCA AREAS AT SUBSOIL STORAGE AND OLD P.H.	KJL	
6/11/86	DEVIATED TO INCLUDE DES BEE DOVE/MILSERG JCT. ROAD INTO BLDG. & SUBSTATION AREA	CBM	
8-15-85	UPDATED SEDIMENT POND, DRAINAGE & PLANT LOCATION PER E.	LJD	

DES-BEE-DOVE COAL MINES

EMERY COUNTY, UTAH

SURFACE FACILITIES LOCATION MAP "B"

UTAH POWER & LIGHT COMPANY

MINING DIVISION-SALT LAKE CITY, UTAH 84110

SCALE	DRAWN BY: R.A.S.	CHK'D. BY:	DATE: MARCH 9, 1981
0 100' 200'	SHEET 3 of 3		DRAWING NUMBER CM-10388-DS

Topography Compiled By Photogrammetric Methods — INTERMOUNTAIN AERIAL SURVEYS, Salt Lake City, Utah — 7823 — MAY 1978