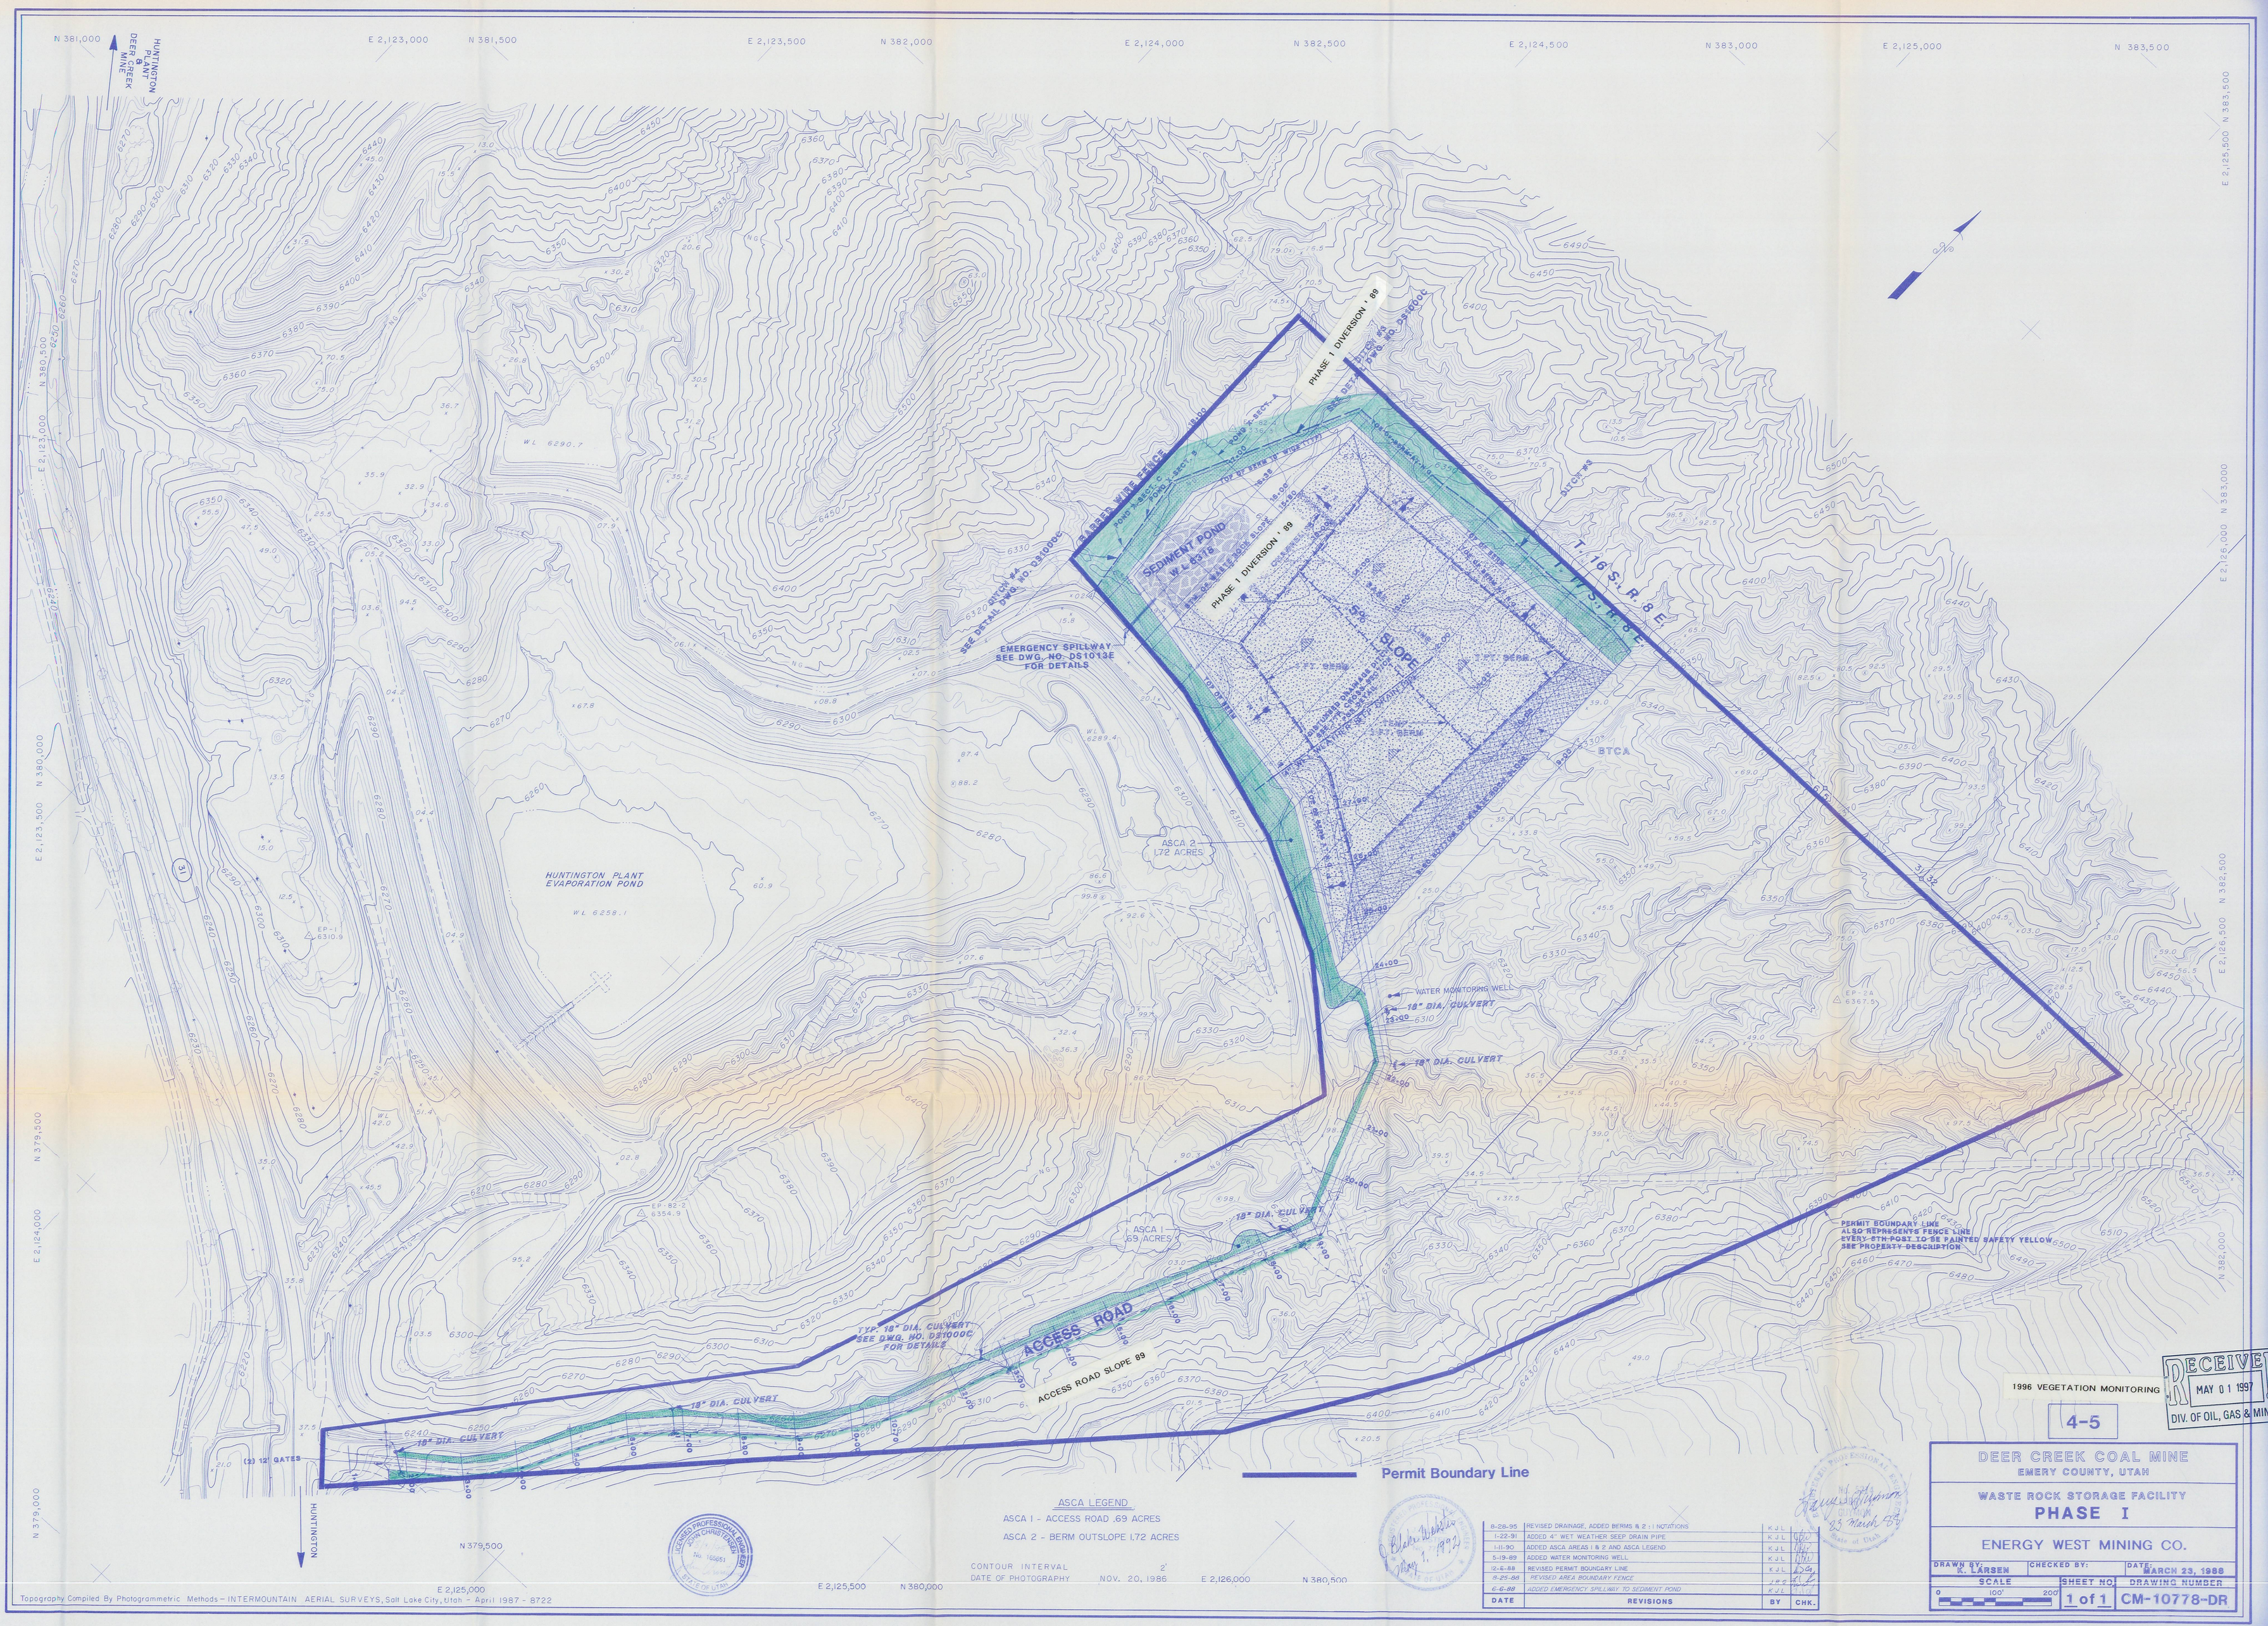

ASCA LEGEND

ASCA 1 - ACCESS ROAD .69 ACRES

ASCA 2 - BERM OUTSLOPE 1.72 ACRES

CONTOUR INTERVAL 2'

DATE OF PHOTOGRAPHY NOV. 20, 1986

Topography Compiled By Photogrammetric Methods - INTERMOUNTAIN AERIAL SURVEYS, Salt Lake City, Utah - April 1987 - 8722

DATE	REVISIONS	BY	CHK.
8-28-95	REVISED DRAINAGE, ADDED BERMS & 2 : 1 NOTATIONS	KJL	
1-22-91	ADDED 4" WET WEATHER SEEP DRAIN PIPE	KJL	
1-11-90	ADDED ASCA AREAS 1 & 2 AND ASCA LEGEND	KJL	
5-19-89	ADDED WATER MONITORING WELL	KJL	
12-6-88	REVISED PERMIT BOUNDARY LINE	KJL	
8-25-88	REVISED AREA BOUNDARY FENCE	JRG	
6-6-88	ADDED EMERGENCY SPILLWAY TO SEDIMENT POND	KJL	

1996 VEGETATION MONITORING

4-5

RECEIVED MAY 01 1997 DIV. OF OIL, GAS & MINING

DEER CREEK COAL MINE
EMERY COUNTY, UTAH

WASTE ROCK STORAGE FACILITY
PHASE I

ENERGY WEST MINING CO.

DRAWN BY:	CHECKED BY:	DATE:
K. LARSEN		MARCH 23, 1988

SCALE	SHEET NO.	DRAWING NUMBER
0 100' 200'	1 of 1	CM-10778-DR