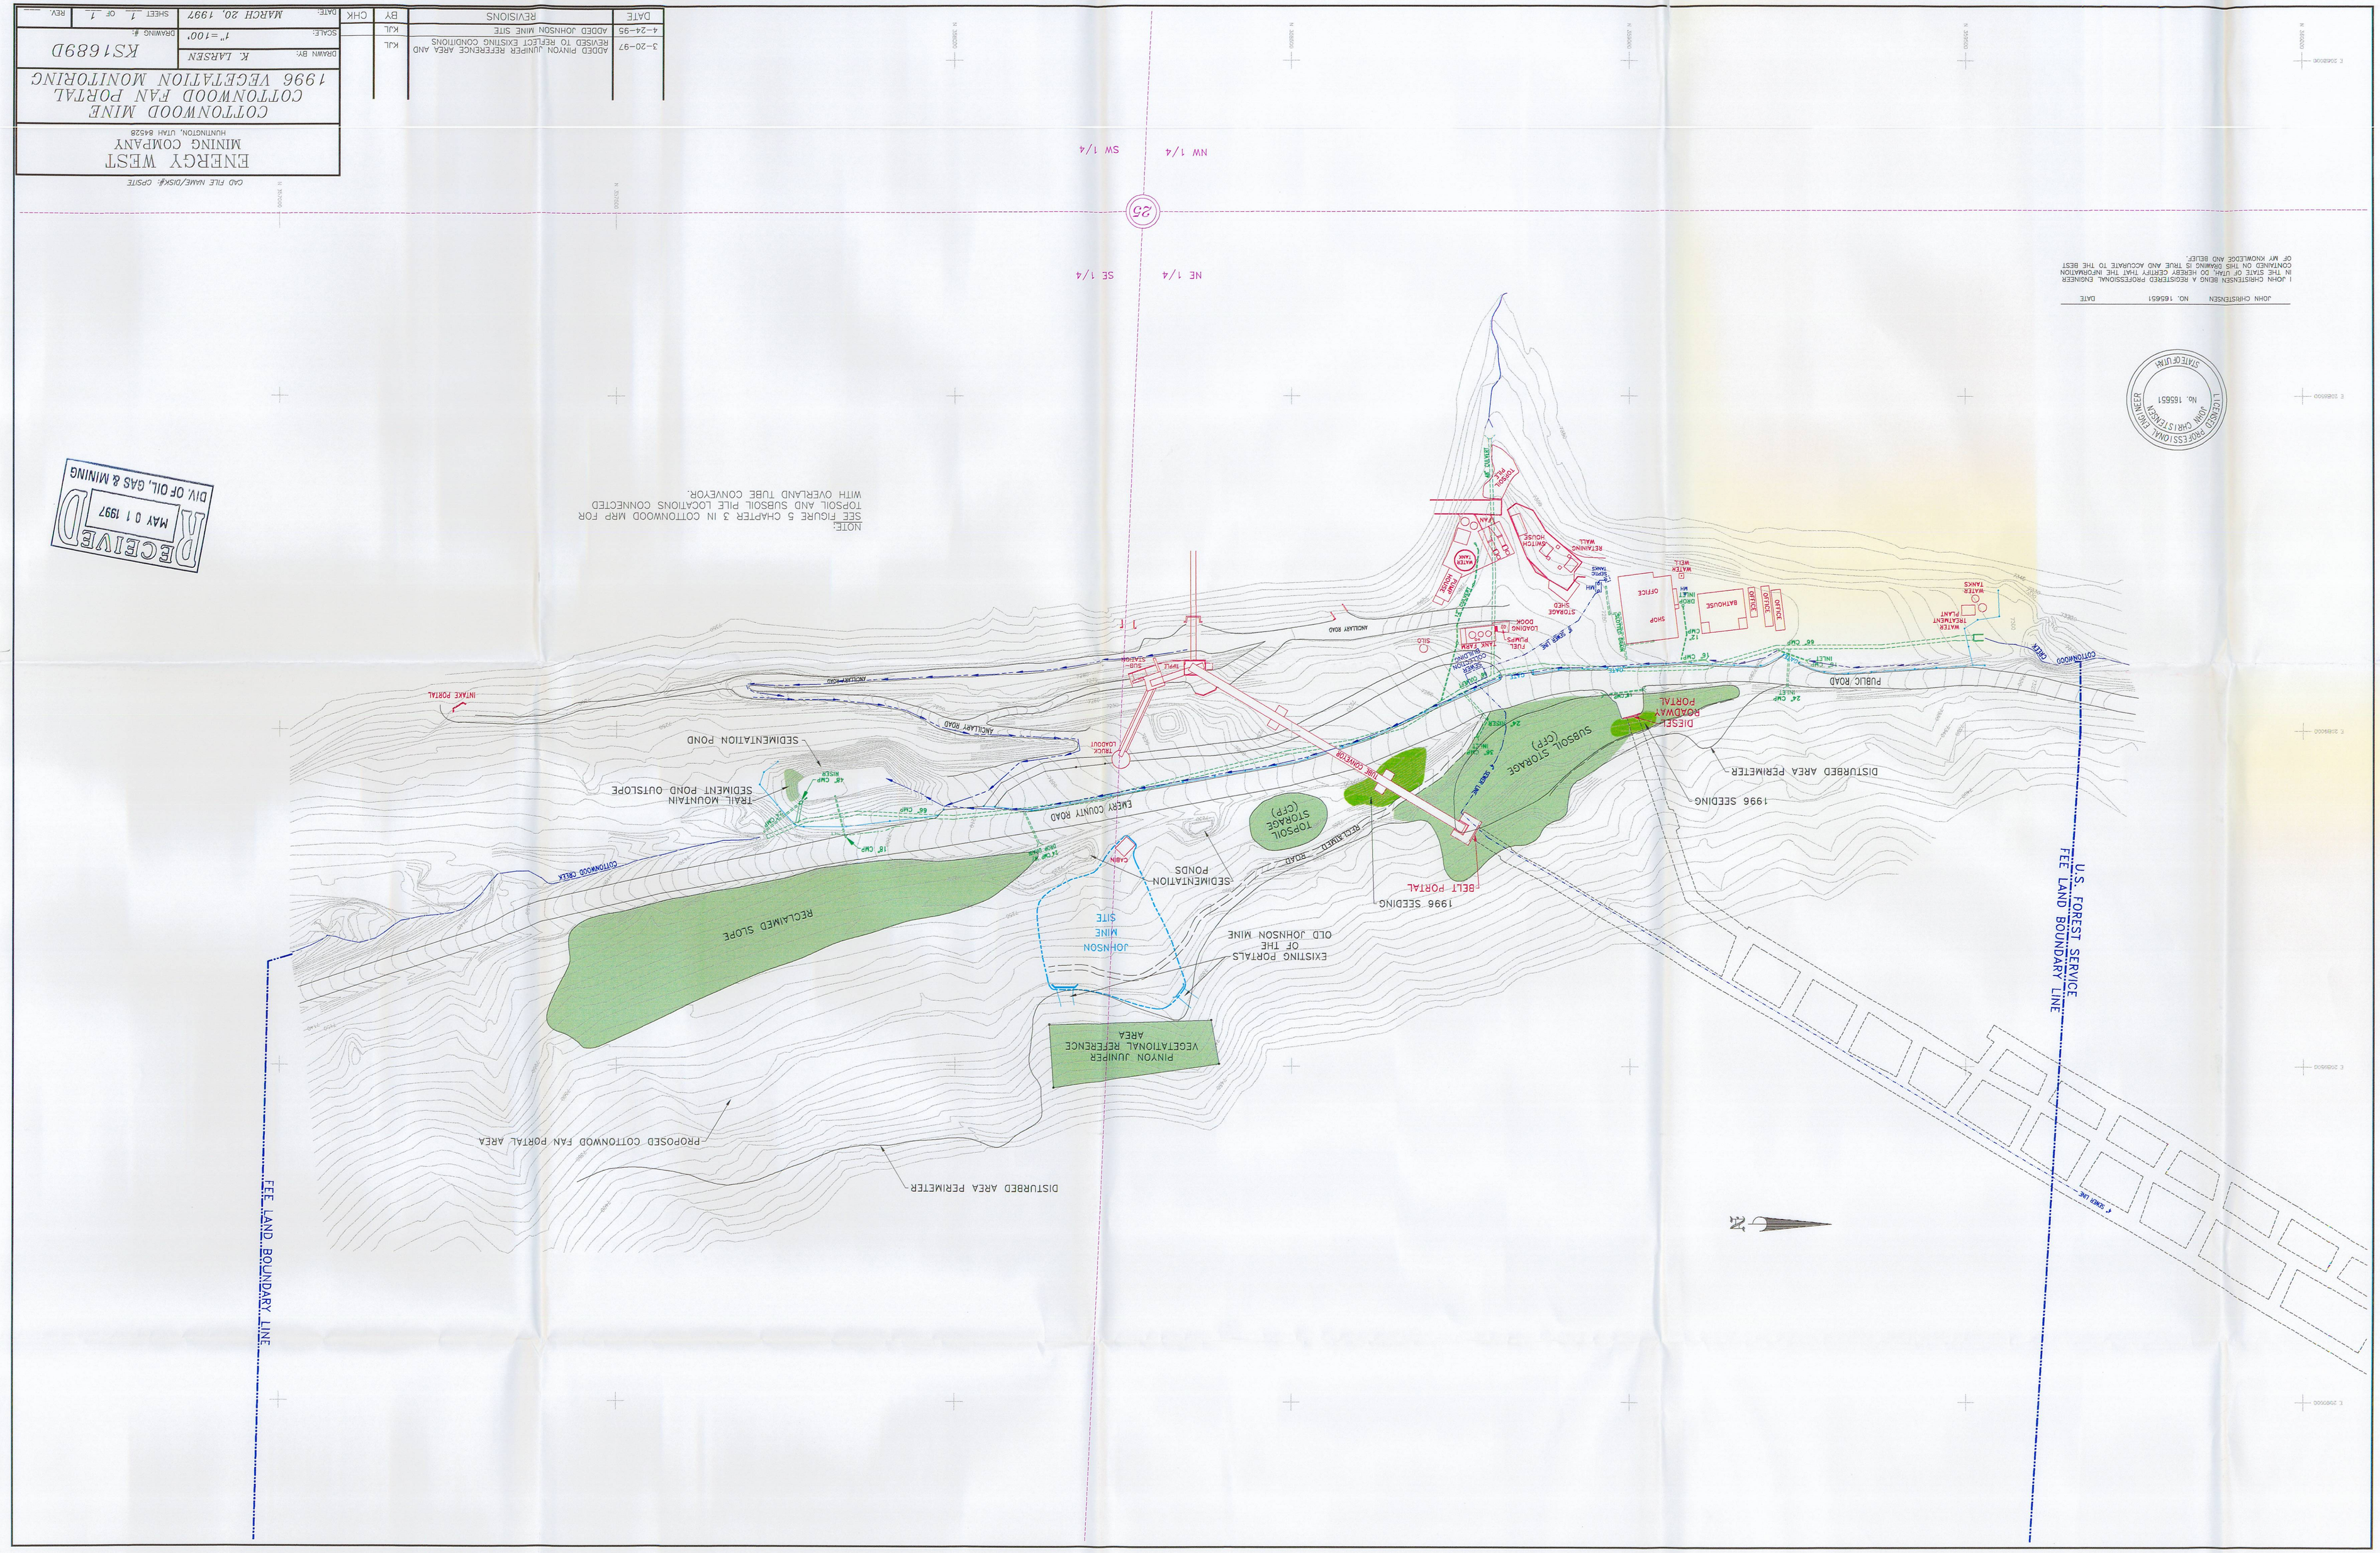
NOTE:
SEE FIGURE 5 CHAPTER 3 IN COTTONWOOD MRP FOR TOPSOIL AND SUBSOIL PILE LOCATIONS CONNECTED WITH OVERLAND TUBE CONVEYOR.
NW 1/4
SW 1/4
NE 1/4
SE 1/4
25
JOHN CHRISTENSEN NO. 165651 DATE
I JOHN CHRISTENSEN BEING A REGISTERED PROFESSIONAL ENGINEER IN THE STATE OF UTAH, DO HEREBY CERTIFY THAT THE INFORMATION CONTAINED ON THIS DRAWING IS TRUE AND ACCURATE TO THE BEST OF MY KNOWLEDGE AND BELIEF.
STATE OF UTAH
No. 165651
LICENSED PROFESSIONAL ENGINEER
JOHN CHRISTENSEN
DECEIVED
MAY 01 1997
DIV. OF OIL, GAS & MINING
CAD FILE NAME/DISK#: OPSITE
ENERGY WEST MINING COMPANY
HUNTINGTON, UTAH 84528
COTTONWOOD MINE
COTTONWOOD FAN PORTAL
1996 VEGETATION MONITORING
DRAWN BY: K. LARSEN
SCALE: 1"=100'
DRAWING #: KS16890
DATE: MARCH 20, 1997
SHEET 1 OF 1
REV
DATE | REVISIONS | BY | CHK
3-20-97 | ADDED PINYON JUNIPER REFERENCE AREA AND REVISED TO REFLECT EXISTING CONDITIONS | KJL
4-24-95 | ADDED JOHNSON MINE SITE | KJL
U.S. FOREST SERVICE FEE LAND BOUNDARY LINE
FEE LAND BOUNDARY LINE
DISTURBED AREA PERIMETER
PROPOSED COTTONWOOD FAN PORTAL AREA
PINYON JUNIPER VEGETATIONAL REFERENCE AREA
JOHNSON MINE SITE
EXISTING PORTALS OF THE OLD JOHNSON MINE
SEDIMENTATION PONDS
RECLAIMED SLOPE
COTTONWOOD CREEK
TRAIL MOUNTAIN SEDIMENT POND OUTSLOPE
SEDIMENTATION POND
INTAKE PORTAL
INDIAN FORK
AUXILIARY ROAD
EMERY COUNTY ROAD
TRUCK LOADOUT
BELT PORTAL
1996 SEEDING
TOPSOIL STORAGE (CFP)
SUBSOIL STORAGE (CFP)
DIESEL PORTAL
PUBLIC ROAD
SHOP
OFFICE
BATHHOUSE
WATER TREATMENT PLANT
WATER TANKS
STORAGE SHED
FUEL PUMPS
LOADING DOCK
SWITCH HOUSE
RETAINING WALL
WATER WELL
CABIN
SILO
TRUCK LOADOUT
TRUCK DUMP
TRUCK SCALE
TRUCK WASH
WATER TANK
TRUCK SHOP
SEWAGE TREATMENT
SEWAGE TANKS
SEWAGE LINE
WATER LINE
TUBE CONVEYOR
RECLAMATION ROAD
1996 SEEDING
DISTURBED AREA PERIMETER
N