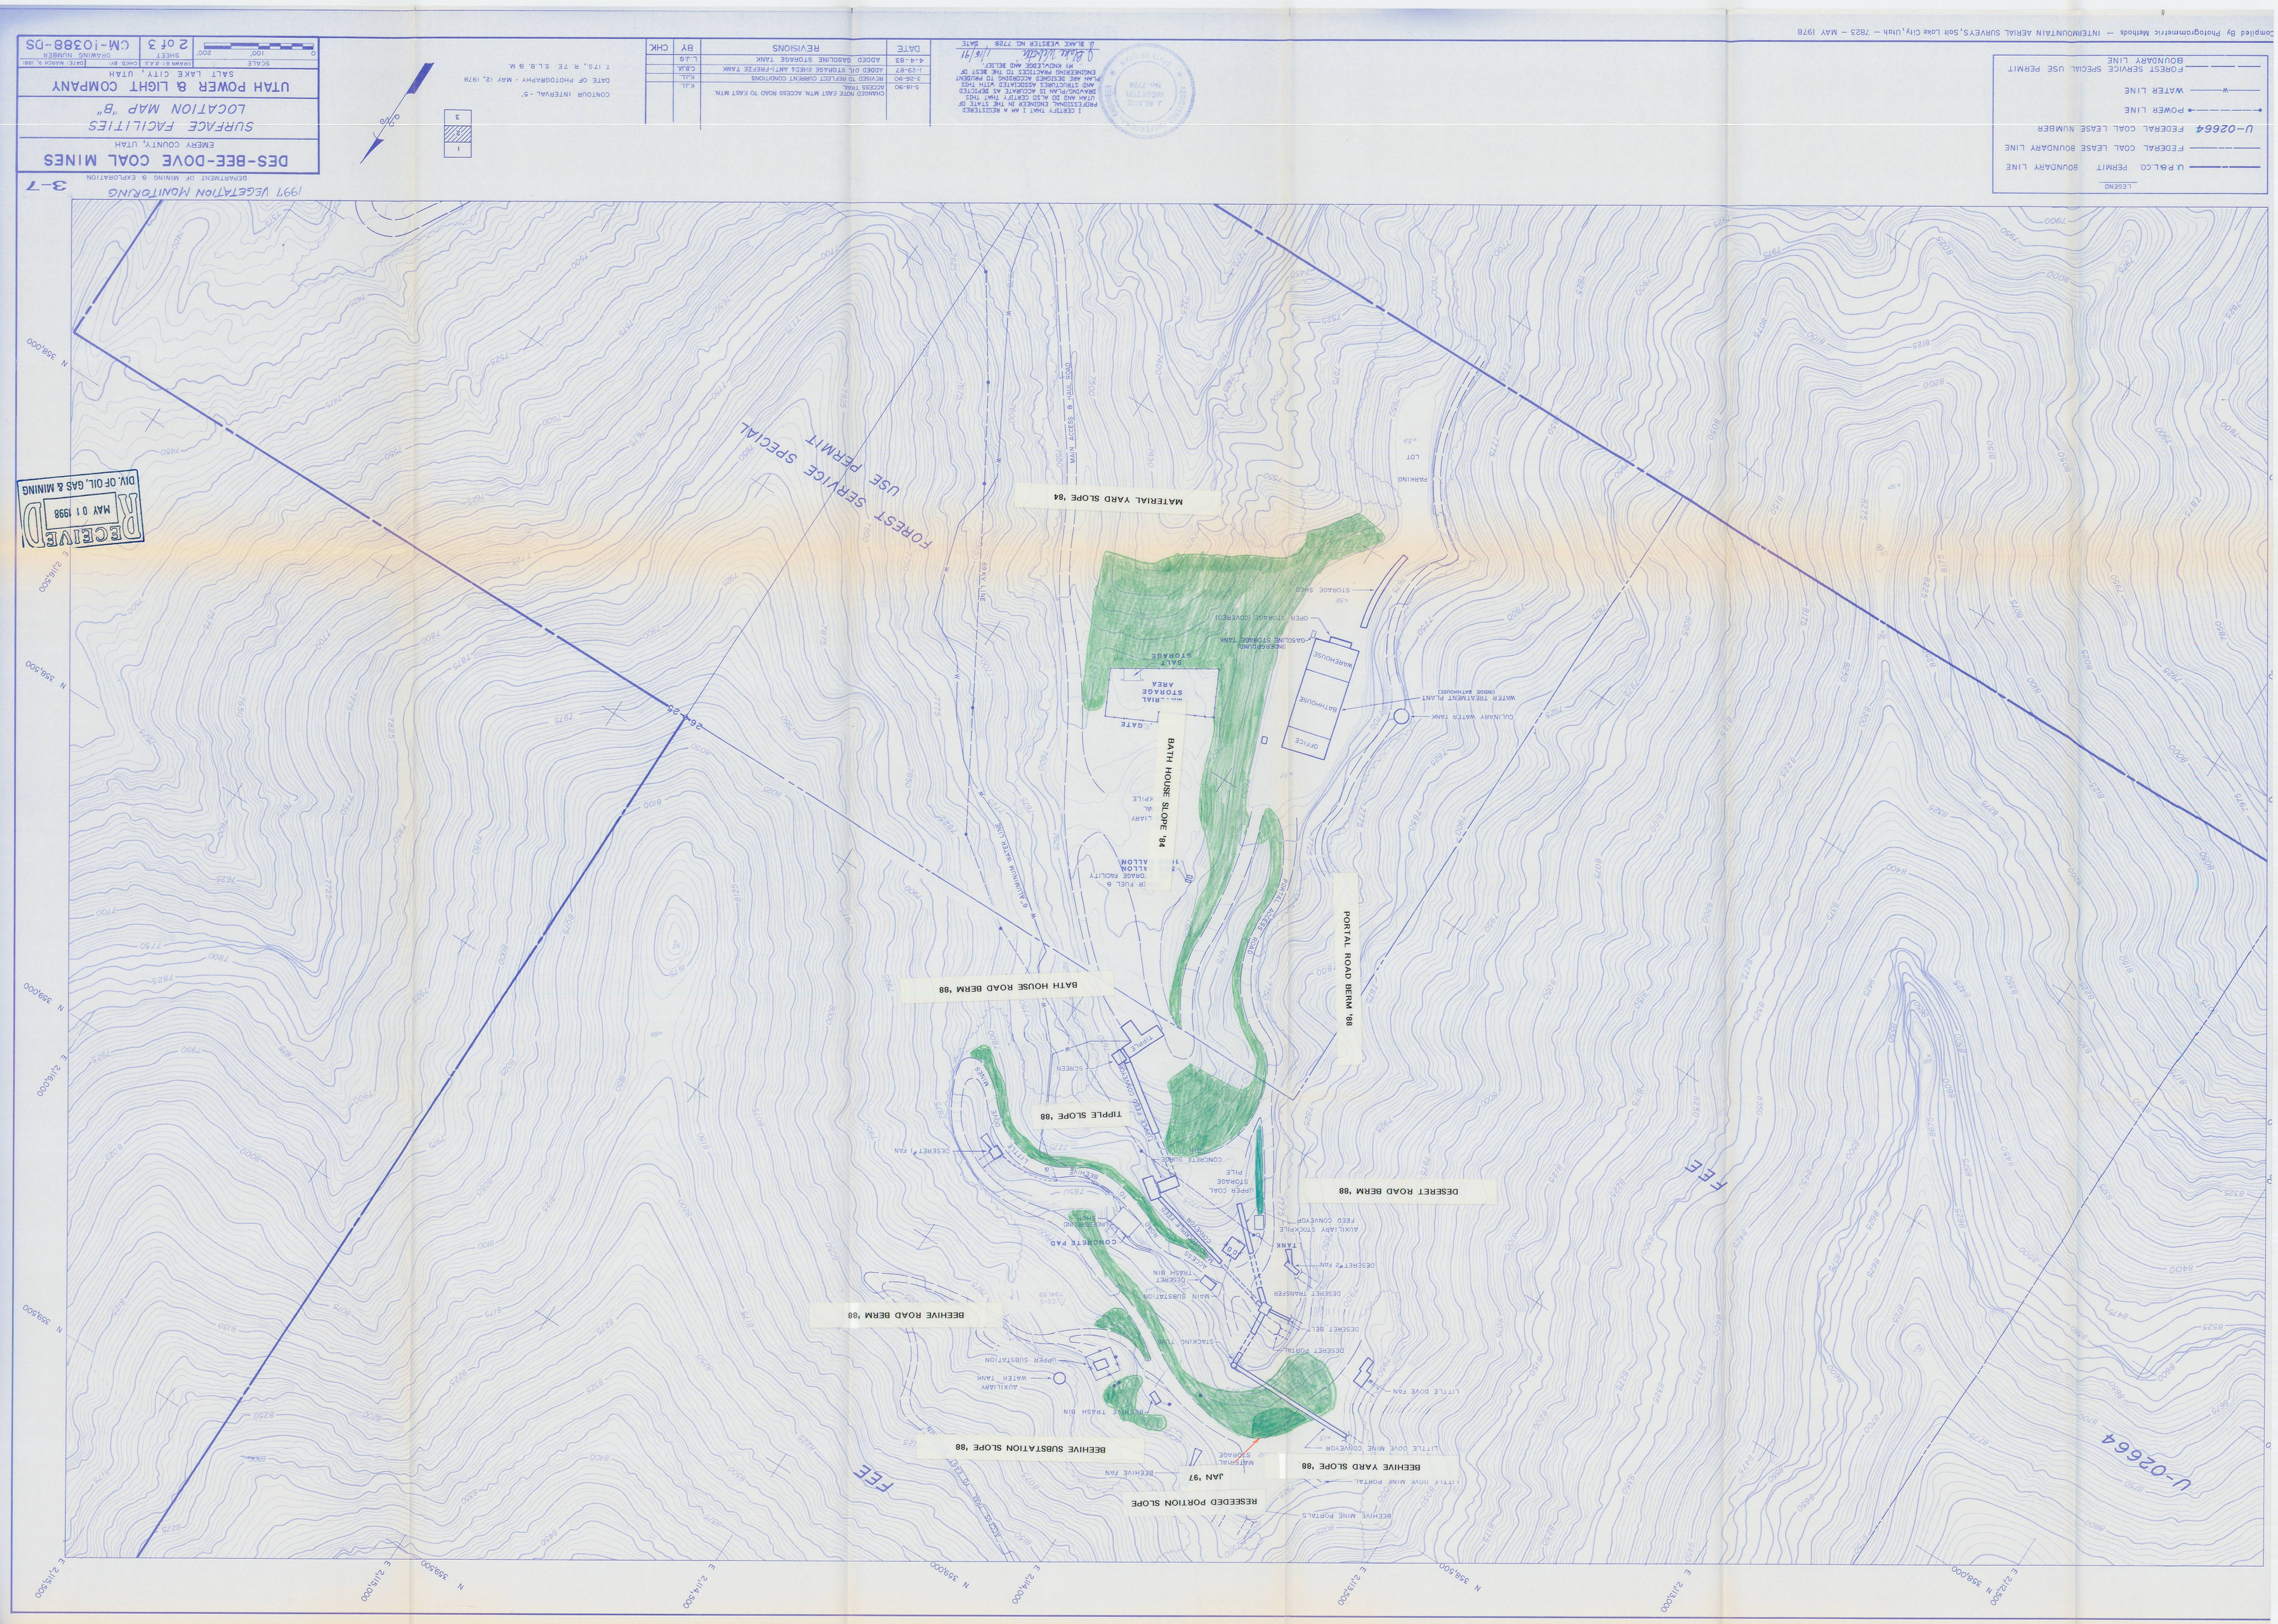

DES-BEE-DOVE COAL MINES
EMERY COUNTY, UTAH
SURFACE FACILITIES
LOCATION MAP "B"
UTAH POWER & LIGHT COMPANY
SALT LAKE CITY, UTAH
SCALE 0 100' 200'
DRAWN BY: D.A.S.
CHKD. BY:
DATE: MARCH 9, 1981
SHEET 2 of 3
DRAWING NUMBER CM-10388-DS
1997 VEGETATION MONITORING
3-7
DEPARTMENT OF MINING & EXPLORATION
LEGEND
U.P&L.CO. PERMIT BOUNDARY LINE
FEDERAL COAL LEASE BOUNDARY LINE
U-02664 FEDERAL COAL LEASE NUMBER
POWER LINE
WATER LINE
FOREST SERVICE SPECIAL USE PERMIT BOUNDARY LINE
CONTOUR INTERVAL - 5'
DATE OF PHOTOGRAPHY - MAY 12, 1978
T. 17S., R. 7E. S.L.B. & M.
I CERTIFY THAT I AM A REGISTERED PROFESSIONAL ENGINEER IN THE STATE OF UTAH AND DO ALSO CERTIFY THAT THIS DRAWING/PLAN IS ACCURATE AS DEPICTED AND STRUCTURES ASSOCIATED WITH THIS PLAN ARE DESIGNED ACCORDING TO PRUDENT ENGINEERING PRACTICES TO THE BEST OF MY KNOWLEDGE AND BELIEF.
J. BLAKE WEBSTER No. 7728
J. BLAKE WEBSTER 1/16/91
U. BLAKE WEBSTER NO. 7728 DATE
REVISIONS
DATE
BY
CHK
CHANGED NOTE EAST MTN. ACCESS ROAD TO EAST MTN. ACCESS TRAIL
5-18-90
REVISED TO REFLECT CURRENT CONDITIONS
3-26-90
ADDED OIL STORAGE SHED& ANTI-FREEZE TANK
1-29-87
ADDED GASOLINE STORAGE TANK
4-4-83
MATERIAL YARD SLOPE '84
FOREST SERVICE SPECIAL USE PERMIT
BATH HOUSE SLOPE '84
PORTAL ROAD BERM '88
BATH HOUSE ROAD BERM '88
TIPPLE SLOPE '88
DESERET ROAD BERM '88
BEEHIVE ROAD BERM '88
BEEHIVE SUBSTATION SLOPE '88
BEEHIVE YARD SLOPE '88
RESEEDED PORTION SLOPE
JAN '97
FEE
U-02664
RECEIVED
MAY 01 1998
DIV. OF OIL, GAS & MINING