DEER CREEK MINE
VEGETATION MONITORING 1997

ENERGY WEST MINING COMPANY
HUNTINGTON, UTAH 84528

CAD FILE NAME/DISK#: DCVEG

DRAWN BY:	KJL	SCALE:	1" = 100'	DRAWING #:	DS16490
DATE:	FEBRUARY 13, 1997	SHEET	1 OF 1	REV.	

RECEIVED
MAY 01 1998
DIV. OF OIL, GAS & MINING

DATE	REVISIONS	BY	CHK
11-12-96	ADDED PROPOSED STORAGE AREAS - ELK CANYON & BOX BELT	KJL	
6-3-96	ADDED PERIMETER AND UPS BOUNDARIES	KJL	
4-17-96	ADDED BIN WALL AT COAL SURGE BIN AREA AND SOIL PILE	KJL	
4-24-96	ADDED RETAINING WALL AT COAL BIN, POWER POLES AND SIGNAGE	KJL	
5-1-96	REVISED CHANNELS TO CURRENT PERMIT REVISIONS	KJL	
6-18-97	ADDED 4 WATER TANKS, TIRE HYDRANTS AND BELT SCALE PAD	KJL	
6-27-96	ADDED OVERHEAD LINES, NEW POLES AND SIGNAGE	KJL	
6-22-97	ADDED PARKING GARAGE AND OIL STORAGE PADS	KJL	
6-6-89	ADDED TIRE DOCK, SEDIMENTRY RETENTION BOX AND REVISED COAL DOCK DUST SILO	KJL	
	ADDED NEW SUB-STATION AND POWER POLES-RELOCATED		
11-5-89	PILOT CONDITIONS	KJL	TJF
	REVISED DRAINAGE AND SURFACE FACILITIES TO REFLECT CURRENT AS	KJL	
11-10-90	ADDED ELK CANYON ACCESS .02 ACRES	KJL	
1-19-90	ADDED AUTOMATED SECURITY GATES AT SECURITY GUARD STATION	KJL	
2-26-90	ADDED 18" PVC WATER DISCHARGE LINE	KJL	
6-5-90	RELOCATED 12" WATER AND 8" SEWER LINES, ADDED TRASH BUNKER, 12"CULDROP, INLET AND COMPRESSOR	KJL	
10-2-90	REVISED DRAINAGE TO REFLECT CURRENT CONDITIONS	KJL	
1-22-91	ADDED 6' ROUND AND 87"X9" ARCH PIPES BELOW SEDIMENTATION POND	KJL	
2-21-91	REVISIONS AND ADDITIONS TO REFLECT CURRENT FACILITIES.	KJL	
4-16-91	REVISED SEWER LINE LOCATION FROM WAREHOUSE. ADDED CLEANOUTS	KJL	
12-10-91	ADDED WCC BLDG AND STORAGE DOCK	KJL	
1-29-93	SWITCH CAGES. ADDED DOORS, STEAM CLEANER, PREPHASE TANK AND 4" WATER LINE. REVISED OLD SUB-STATION, POWER POLES AND	KJL	
4-20-95	SLAGE BIN TO REFLECT EXISTING CONDITIONS	KJL	

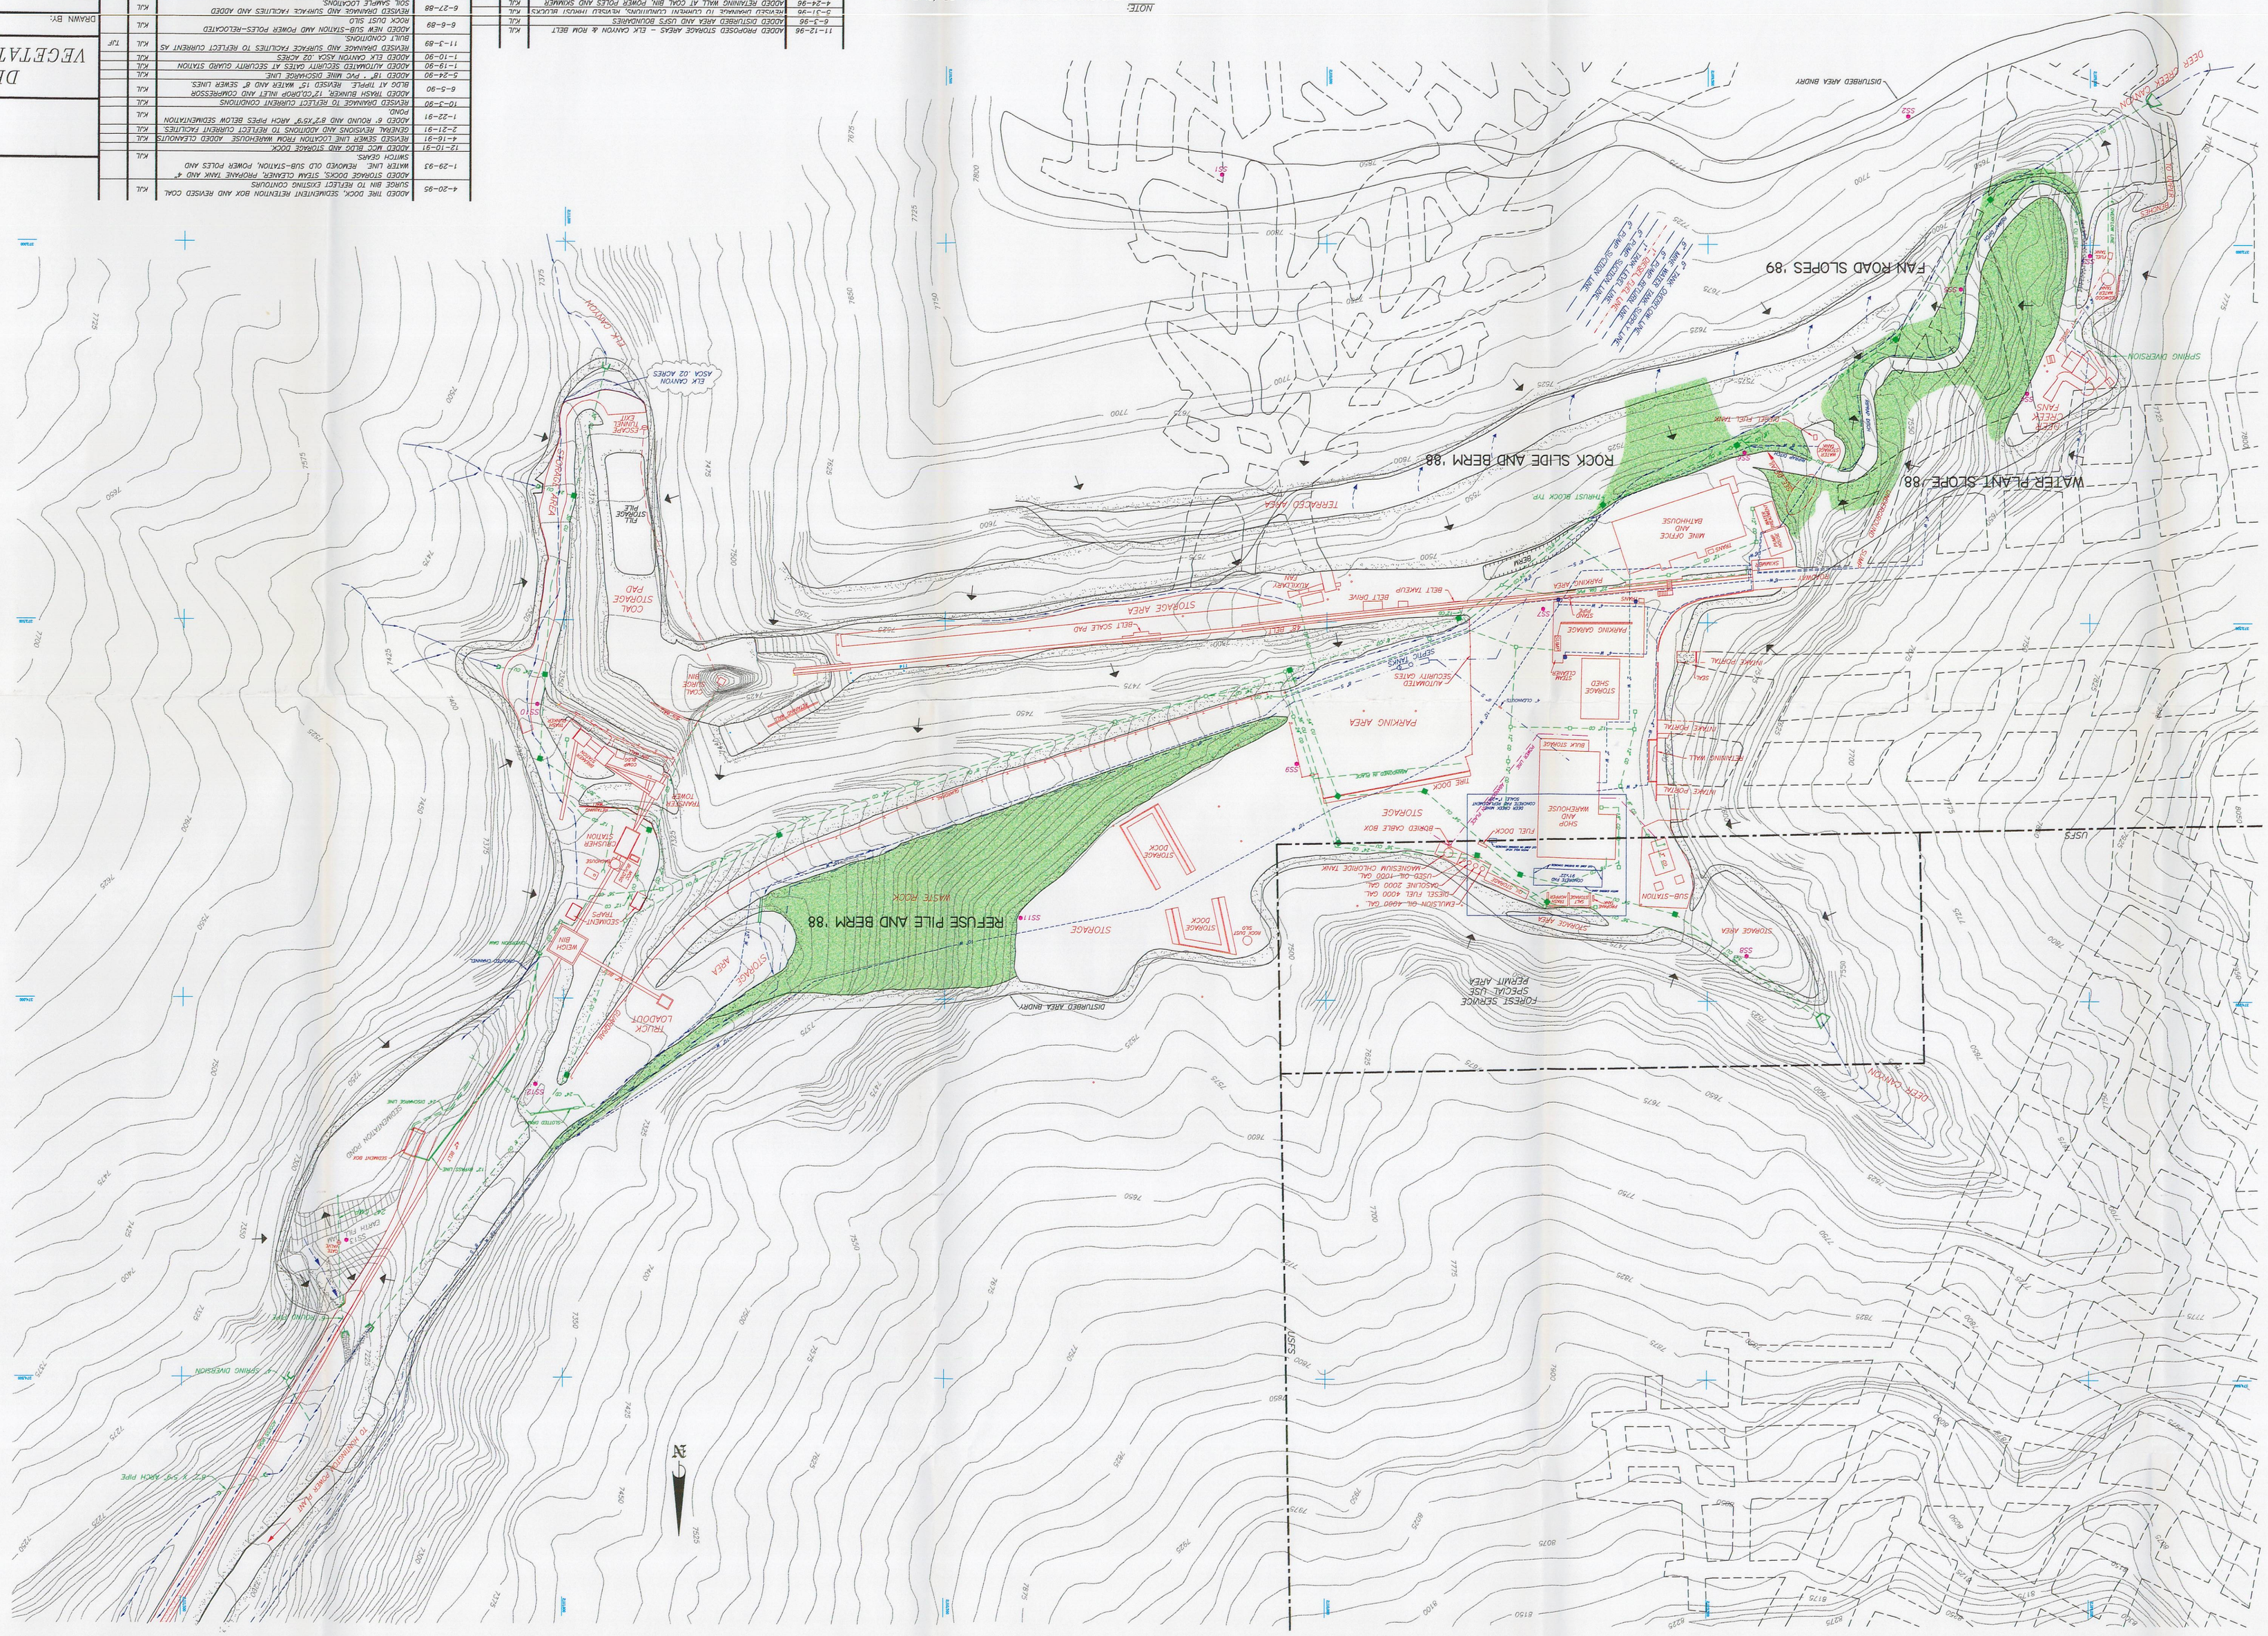
ROCK SLIDE AND BERM '88
WATER PLANT SLOPE '88
FAN ROAD SLOPES '89
REFUSE PILE AND BERM '88
ELK CANYON ASSA .02 ACRES
COAL STORAGE PAD
STORAGE AREA
PARKING AREA
MINE OFFICE AND BATHHOUSE
SHOP AND WAREHOUSE
SUB-STATION
FUEL DOCK
STORAGE DOCK
BOXED CABLE BOX
TRUCK LOADOUT
DISTURBED AREA BNDRY
FOREST SERVICE SPECIAL USE PERMIT AREA
DEER CANYON
SPRING DIVERSION
ROCK DIVERSION
TERRACED AREA
MAINT. FACILITY
SEDIMENT TRAPS
SEDIMENT POND
REFUSE PILE
BELT SCALE PAD
BELT TAKEUP
BELT DRIVE
SURGE BIN
SURGE BIN SUPPORT
AUTOMATED SECURITY GATES
STEAM CLEANER
PARKING GARAGE
SHED
SHOP AND WAREHOUSE
BLUE STORAGE
MAINT. FACILITY
MAINT. FACILITY
SUB-STATION
STORAGE AREA
DIESEL FUEL 4000 GAL.
GASOLINE 1000 GAL.
UNLEADED GASOLINE 1000 GAL.
DIESEL FUEL 4000 GAL.
EMULSION OIL 4000 GAL.
FUEL DOCK
STORAGE
STORAGE DOCK
STORAGE DOCK
ROCK DUST
ROCK DUST
ROCK DUST