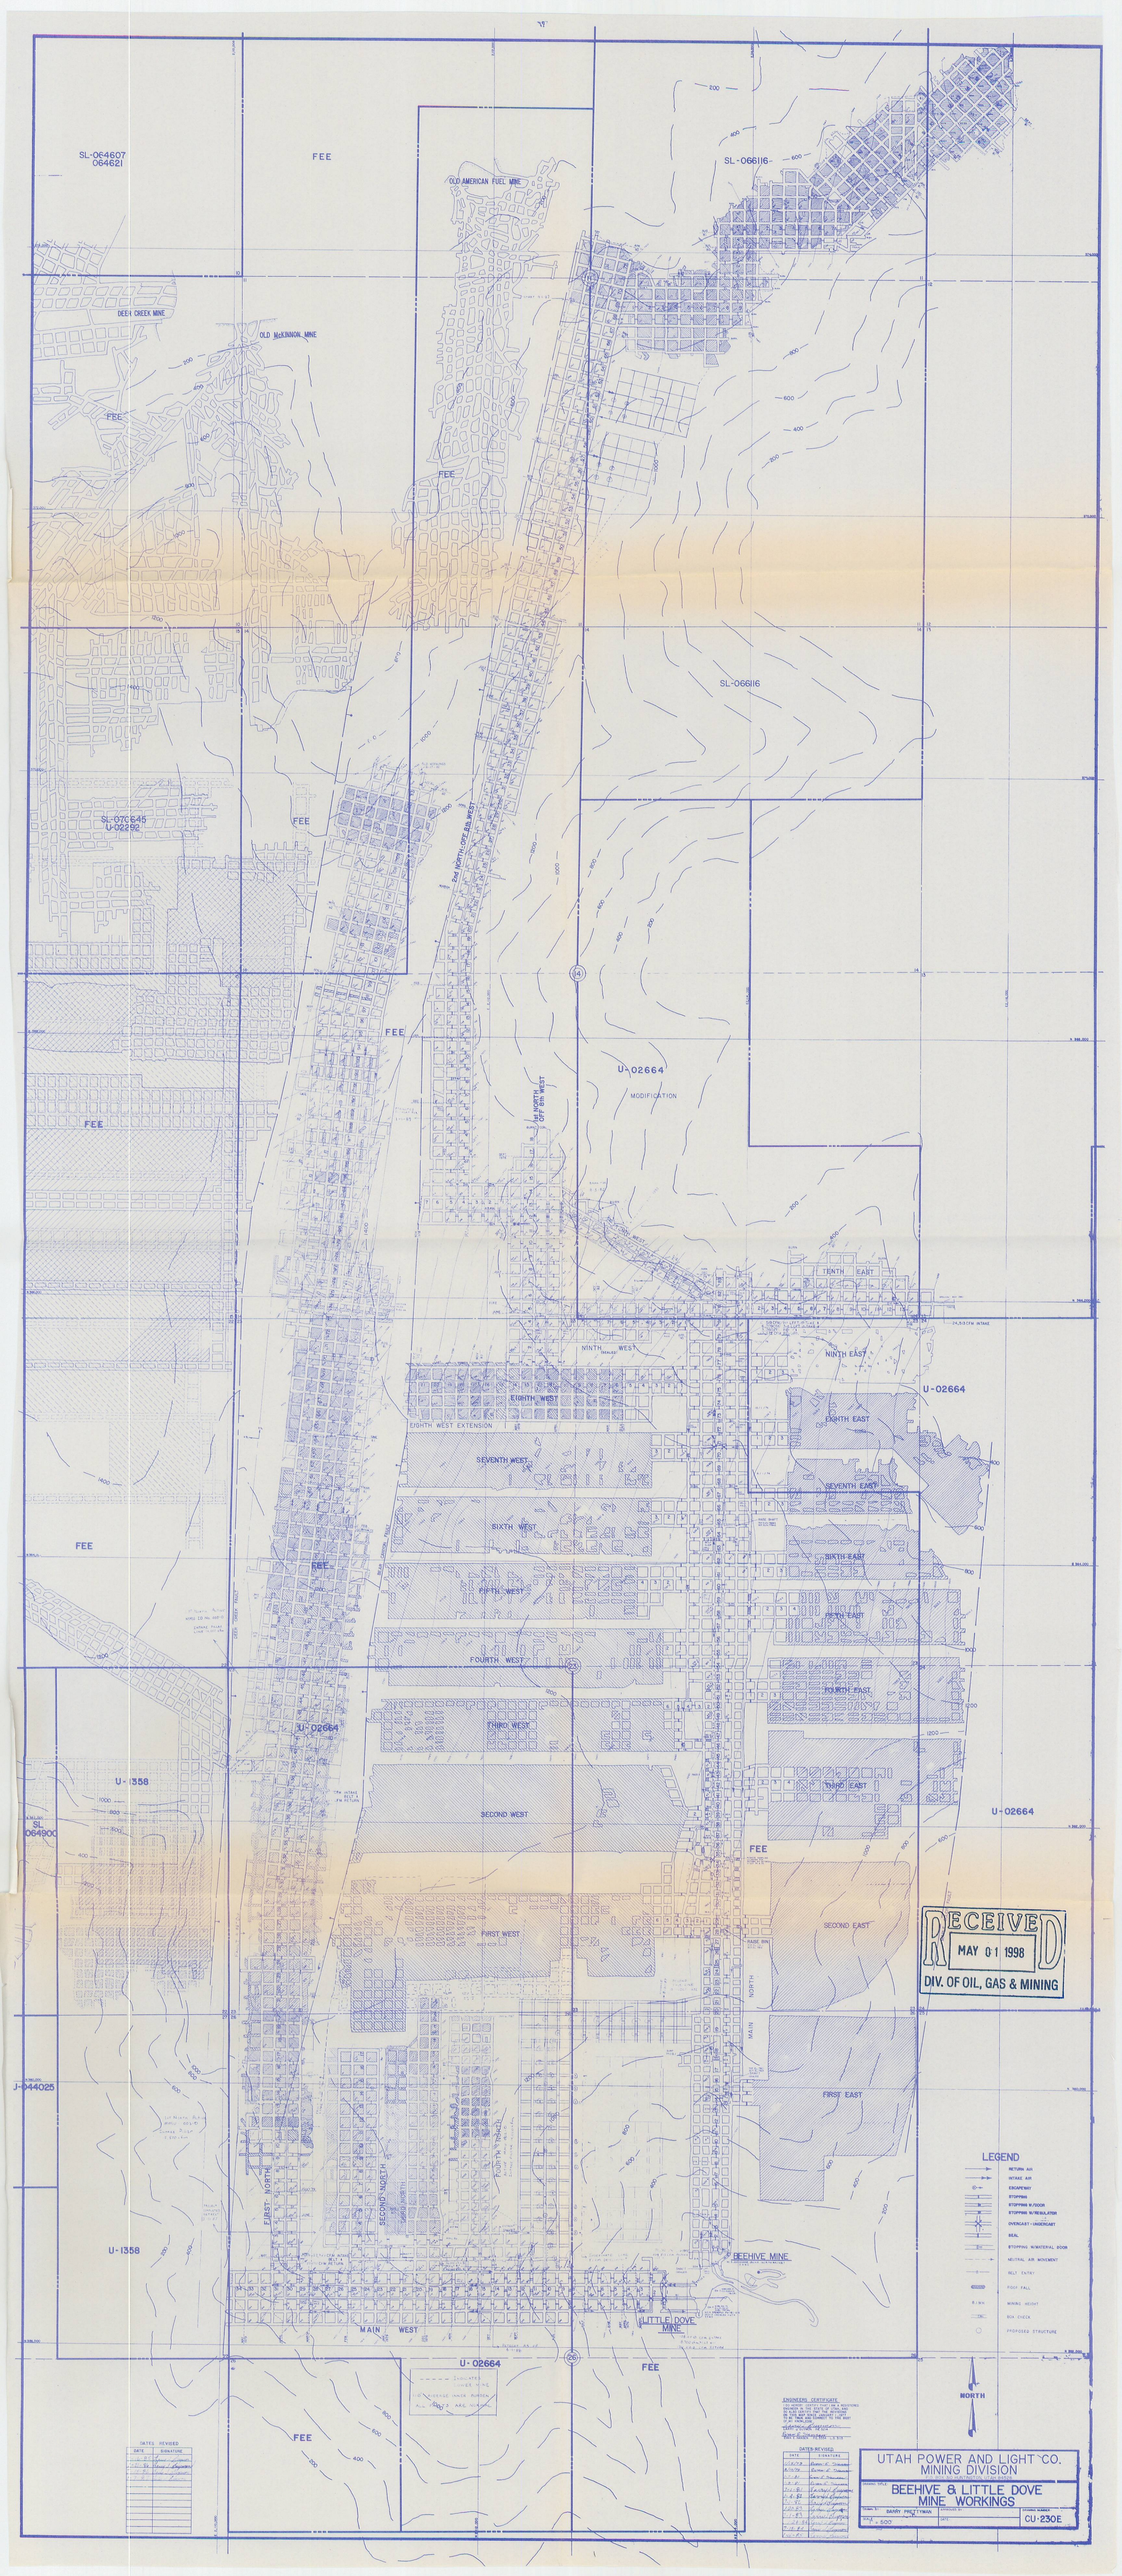

RECEIVED
MAY 01 1998
DIV. OF OIL, GAS & MINING

LEGEND

- RETURN AIR
- INTAKE AIR
- ESCAPEWAY
- STOPPING
- STOPPING W/DOOR
- STOPPING W/REGULATOR
- OVERCAST - UNDERCAST
- SEAL
- STOPPING W/MATERIAL DOOR
- NEUTRAL AIR MOVEMENT
- BELT ENTRY
- FOOT FALL
- H-INK MINING HEIGHT
- DC DIRECTION OF CHECK
- PROPOSED STRUCTURE

NORTH

ENGINEERS CERTIFICATE

DATES REVISED

DATE	SIGNATURE

DATES REVISED

DATE	SIGNATURE

UTAH POWER AND LIGHT CO.
MINING DIVISION

BEEHIVE & LITTLE DOVE
MINE WORKINGS

SCALE: 1" = 500'

DRAWN BY: BARRY PRETTYMAN

CHECKED BY:

DATE:

CU-230E