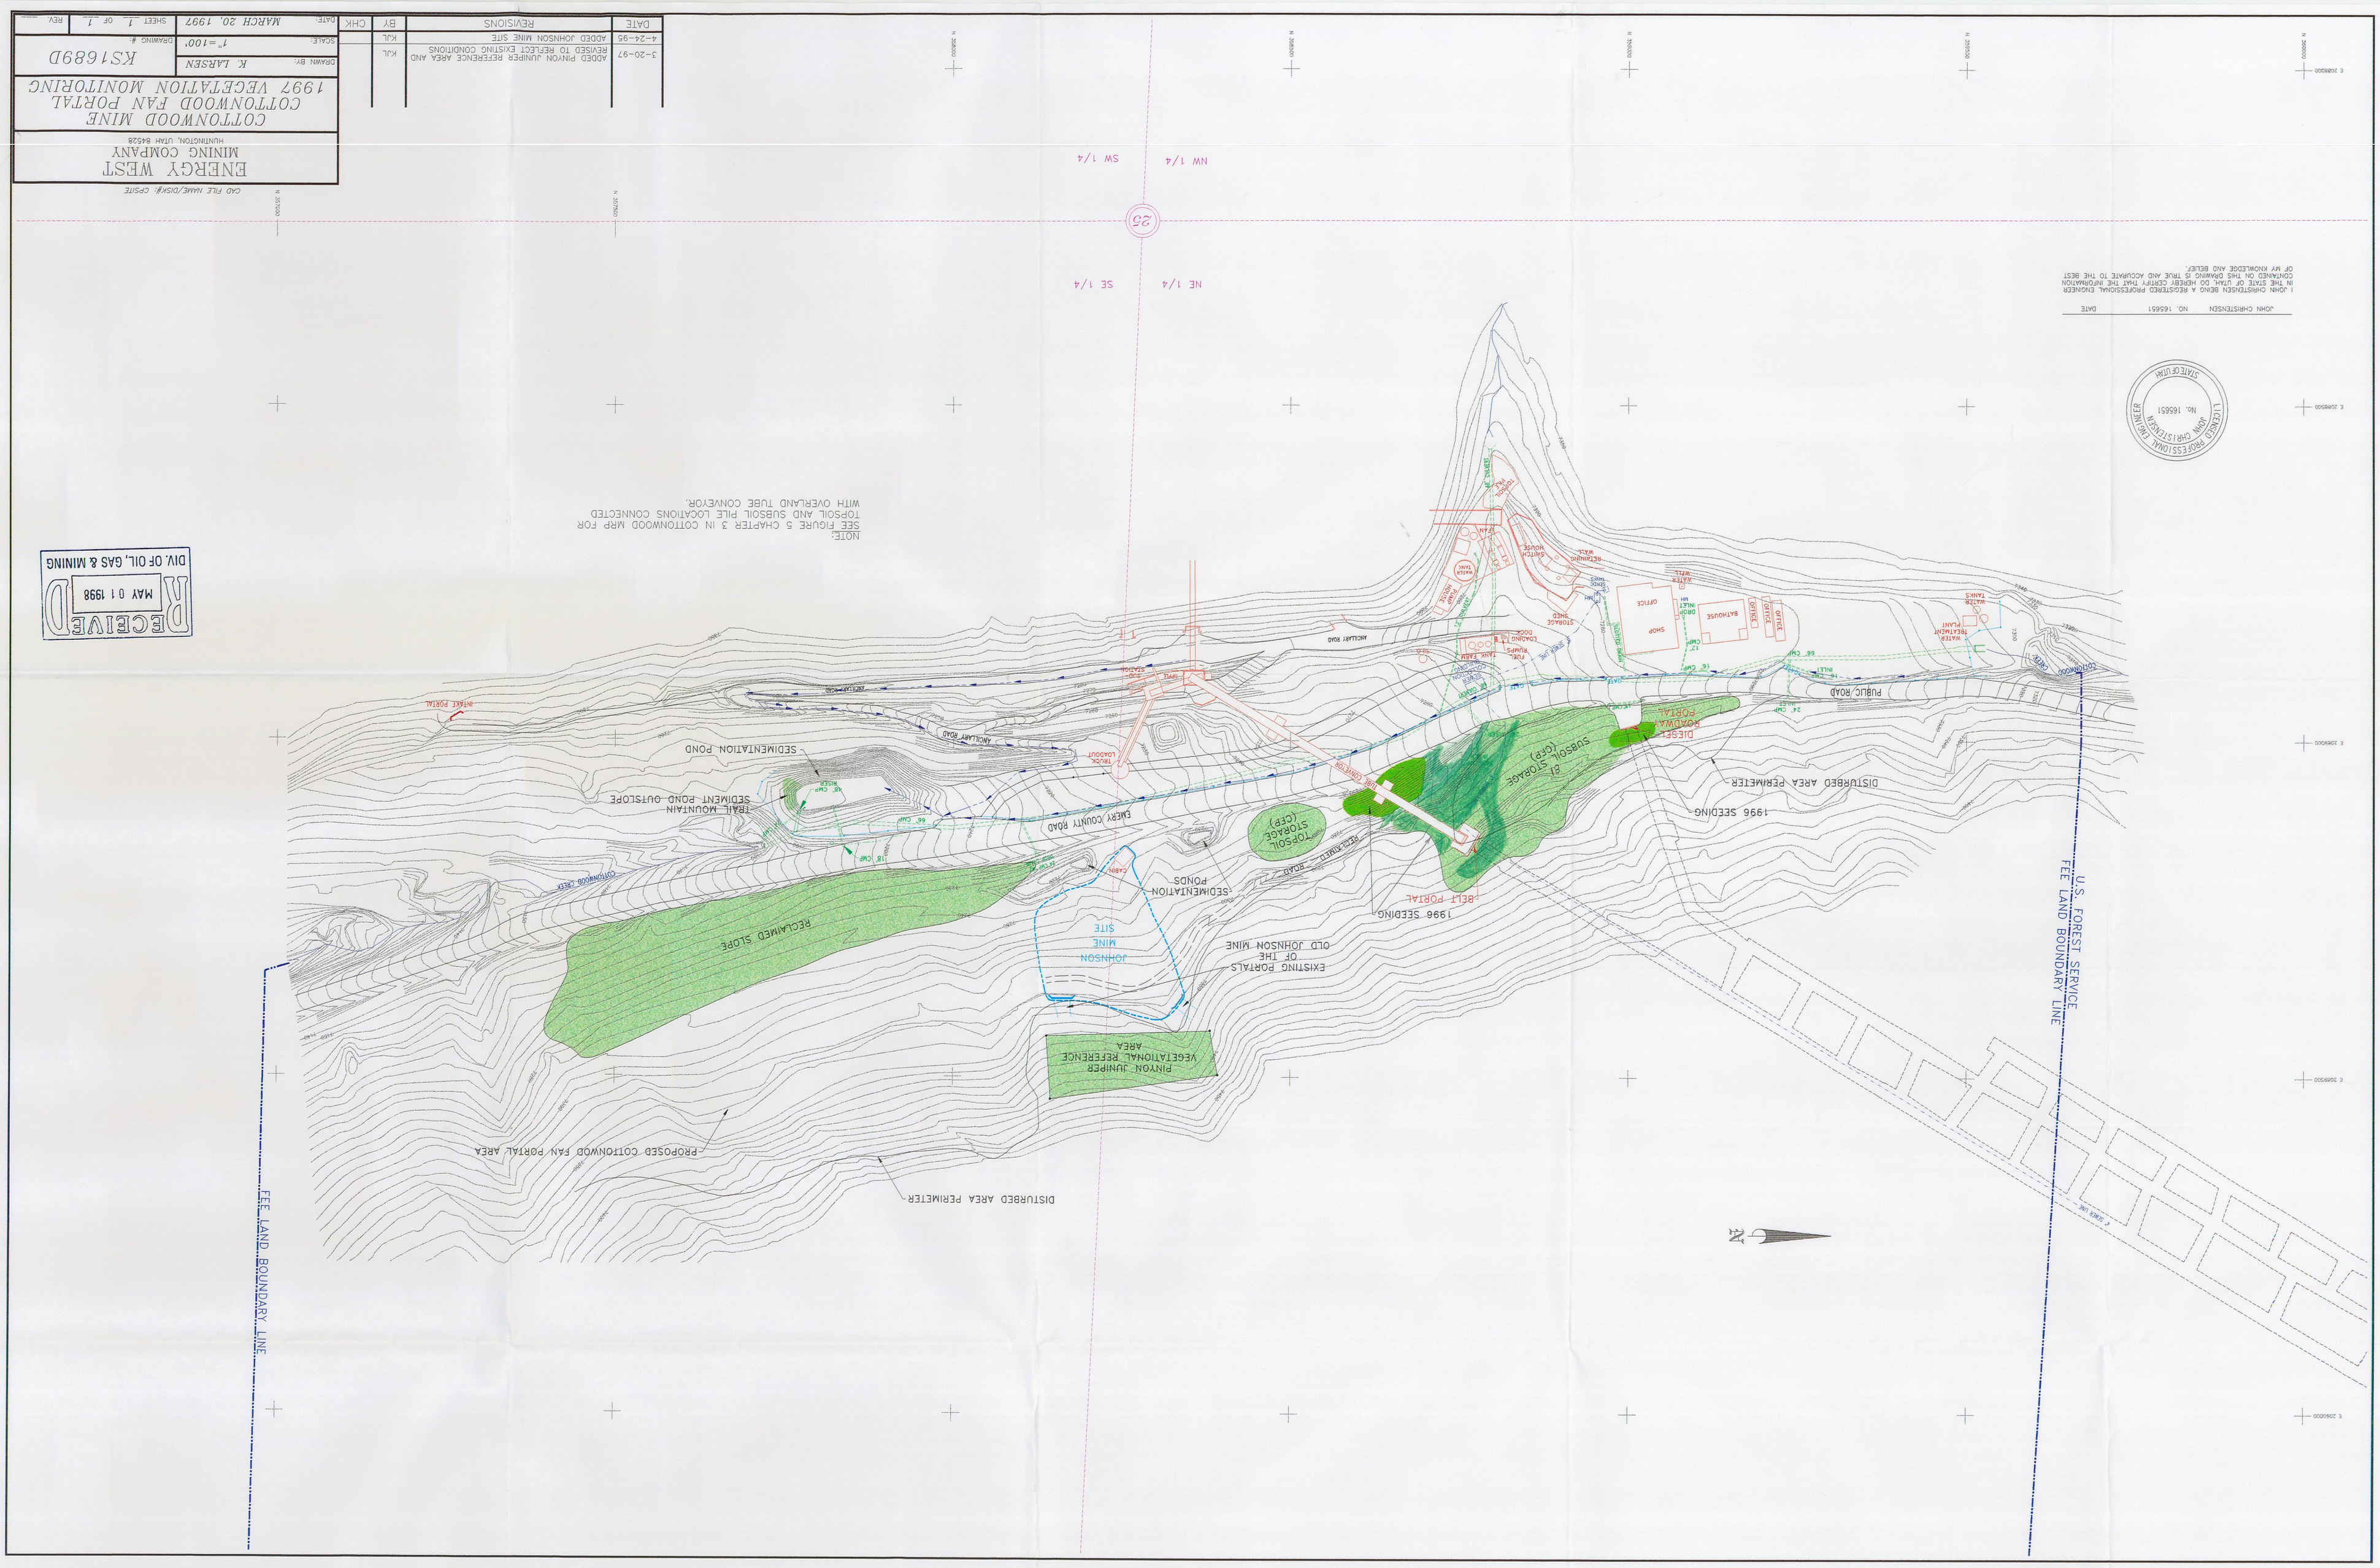

ENERGY WEST
MINING COMPANY
HUNTINGTON, UTAH 84528
COTTONWOOD MINE
COTTONWOOD FAN PORTAL
1997 VEGETATION MONITORING
DRAWN BY: K. LARSEN
SCALE: 1"=100'
DATE: MARCH 20, 1997
DRAWING #: KS1689D
SHEET 1 OF 1
REV.
CAD FILE NAME/DISK#: CPSITE
3-20-97 ADDED PINYON JUNIPER REFERENCE AREA AND REVISED TO REFLECT EXISTING CONDITIONS KJL
4-24-95 ADDED JOHNSON MINE SITE KJL
DATE REVISIONS BY CHK
RECEIVED
MAY 01 1998
DIV. OF OIL, GAS & MINING
NOTE:
SEE FIGURE 5 CHAPTER 3 IN COTTONWOOD MRP FOR TOPSOIL AND SUBSOIL PILE LOCATIONS CONNECTED WITH OVERLAND TUBE CONVEYOR.
JOHN CHRISTENSEN NO. 165651 DATE
I JOHN CHRISTENSEN BEING A REGISTERED PROFESSIONAL ENGINEER IN THE STATE OF UTAH, DO HEREBY CERTIFY THAT THE INFORMATION CONTAINED ON THIS DRAWING IS TRUE AND ACCURATE TO THE BEST OF MY KNOWLEDGE AND BELIEF.
LICENSED PROFESSIONAL ENGINEER
JOHN CHRISTENSEN
No. 165651
STATE OF UTAH
NW 1/4
SW 1/4
NE 1/4
SE 1/4
25
U.S. FOREST SERVICE
FEE LAND BOUNDARY LINE
FEE LAND BOUNDARY LINE
PUBLIC ROAD
ANCILLARY ROAD
EMERY COUNTY ROAD
SEDIMENTATION POND
TRAIL MOUNTAIN SEDIMENT POND OUTSLOPE
RECLAIMED SLOPE
SEDIMENTATION PONDS
JOHNSON MINE SITE
EXISTING PORTALS OF THE OLD JOHNSON MINE
PINYON JUNIPER VEGETATIONAL REFERENCE AREA
PROPOSED COTTONWOOD FAN PORTAL AREA
DISTURBED AREA PERIMETER
1996 SEEDING
BELT PORTAL
TOPSOIL STORAGE (CFP)
SUBSOIL STORAGE (CFP)
DIESEL ROADWAY PORTAL
DISTURBED AREA PERIMETER
1996 SEEDING