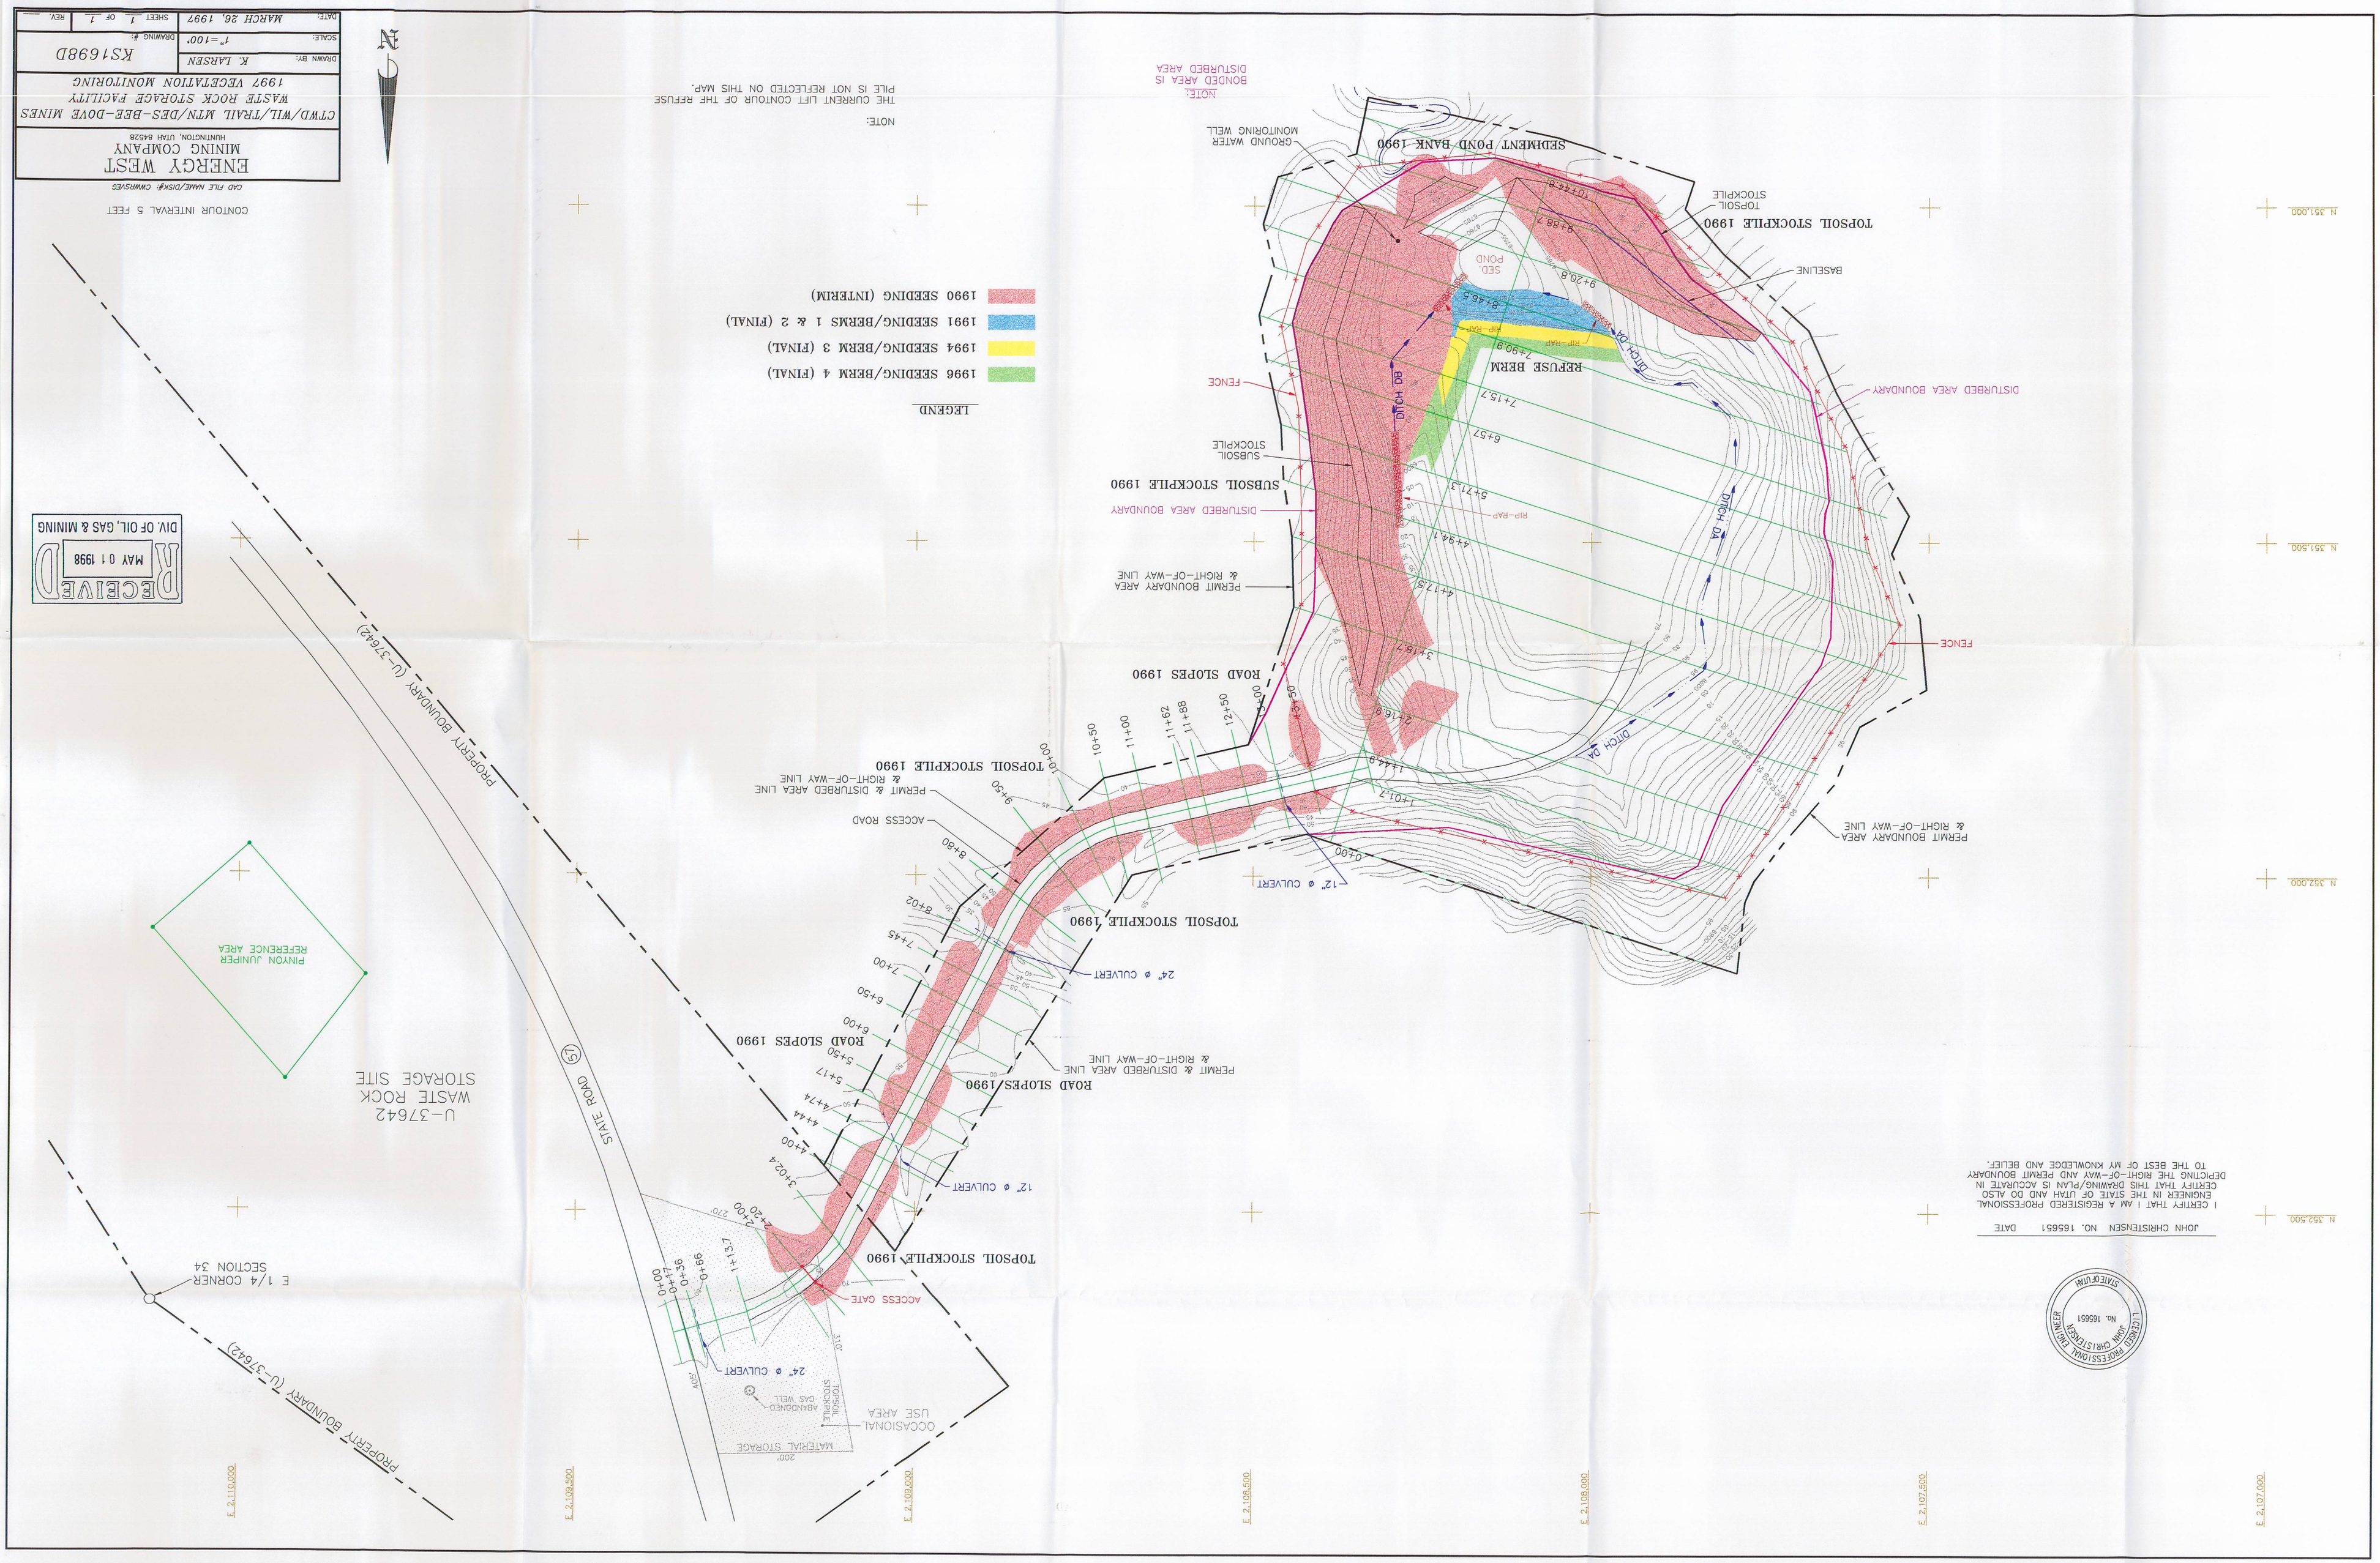

JOHN CHRISTENSEN NO. 165651 DATE

I CERTIFY THAT I AM A REGISTERED PROFESSIONAL ENGINEER IN THE STATE OF UTAH AND DO ALSO CERTIFY THAT THIS DRAWING/PLAN IS ACCURATE IN DEPICTING THE RIGHT-OF-WAY AND PERMIT BOUNDARY TO THE BEST OF MY KNOWLEDGE AND BELIEF.

REGISTERED PROFESSIONAL ENGINEER JOHN CHRISTENSEN No. 165651 STATE OF UTAH

RECEIVED MAY 01 1998 DIV. OF OIL, GAS & MINING