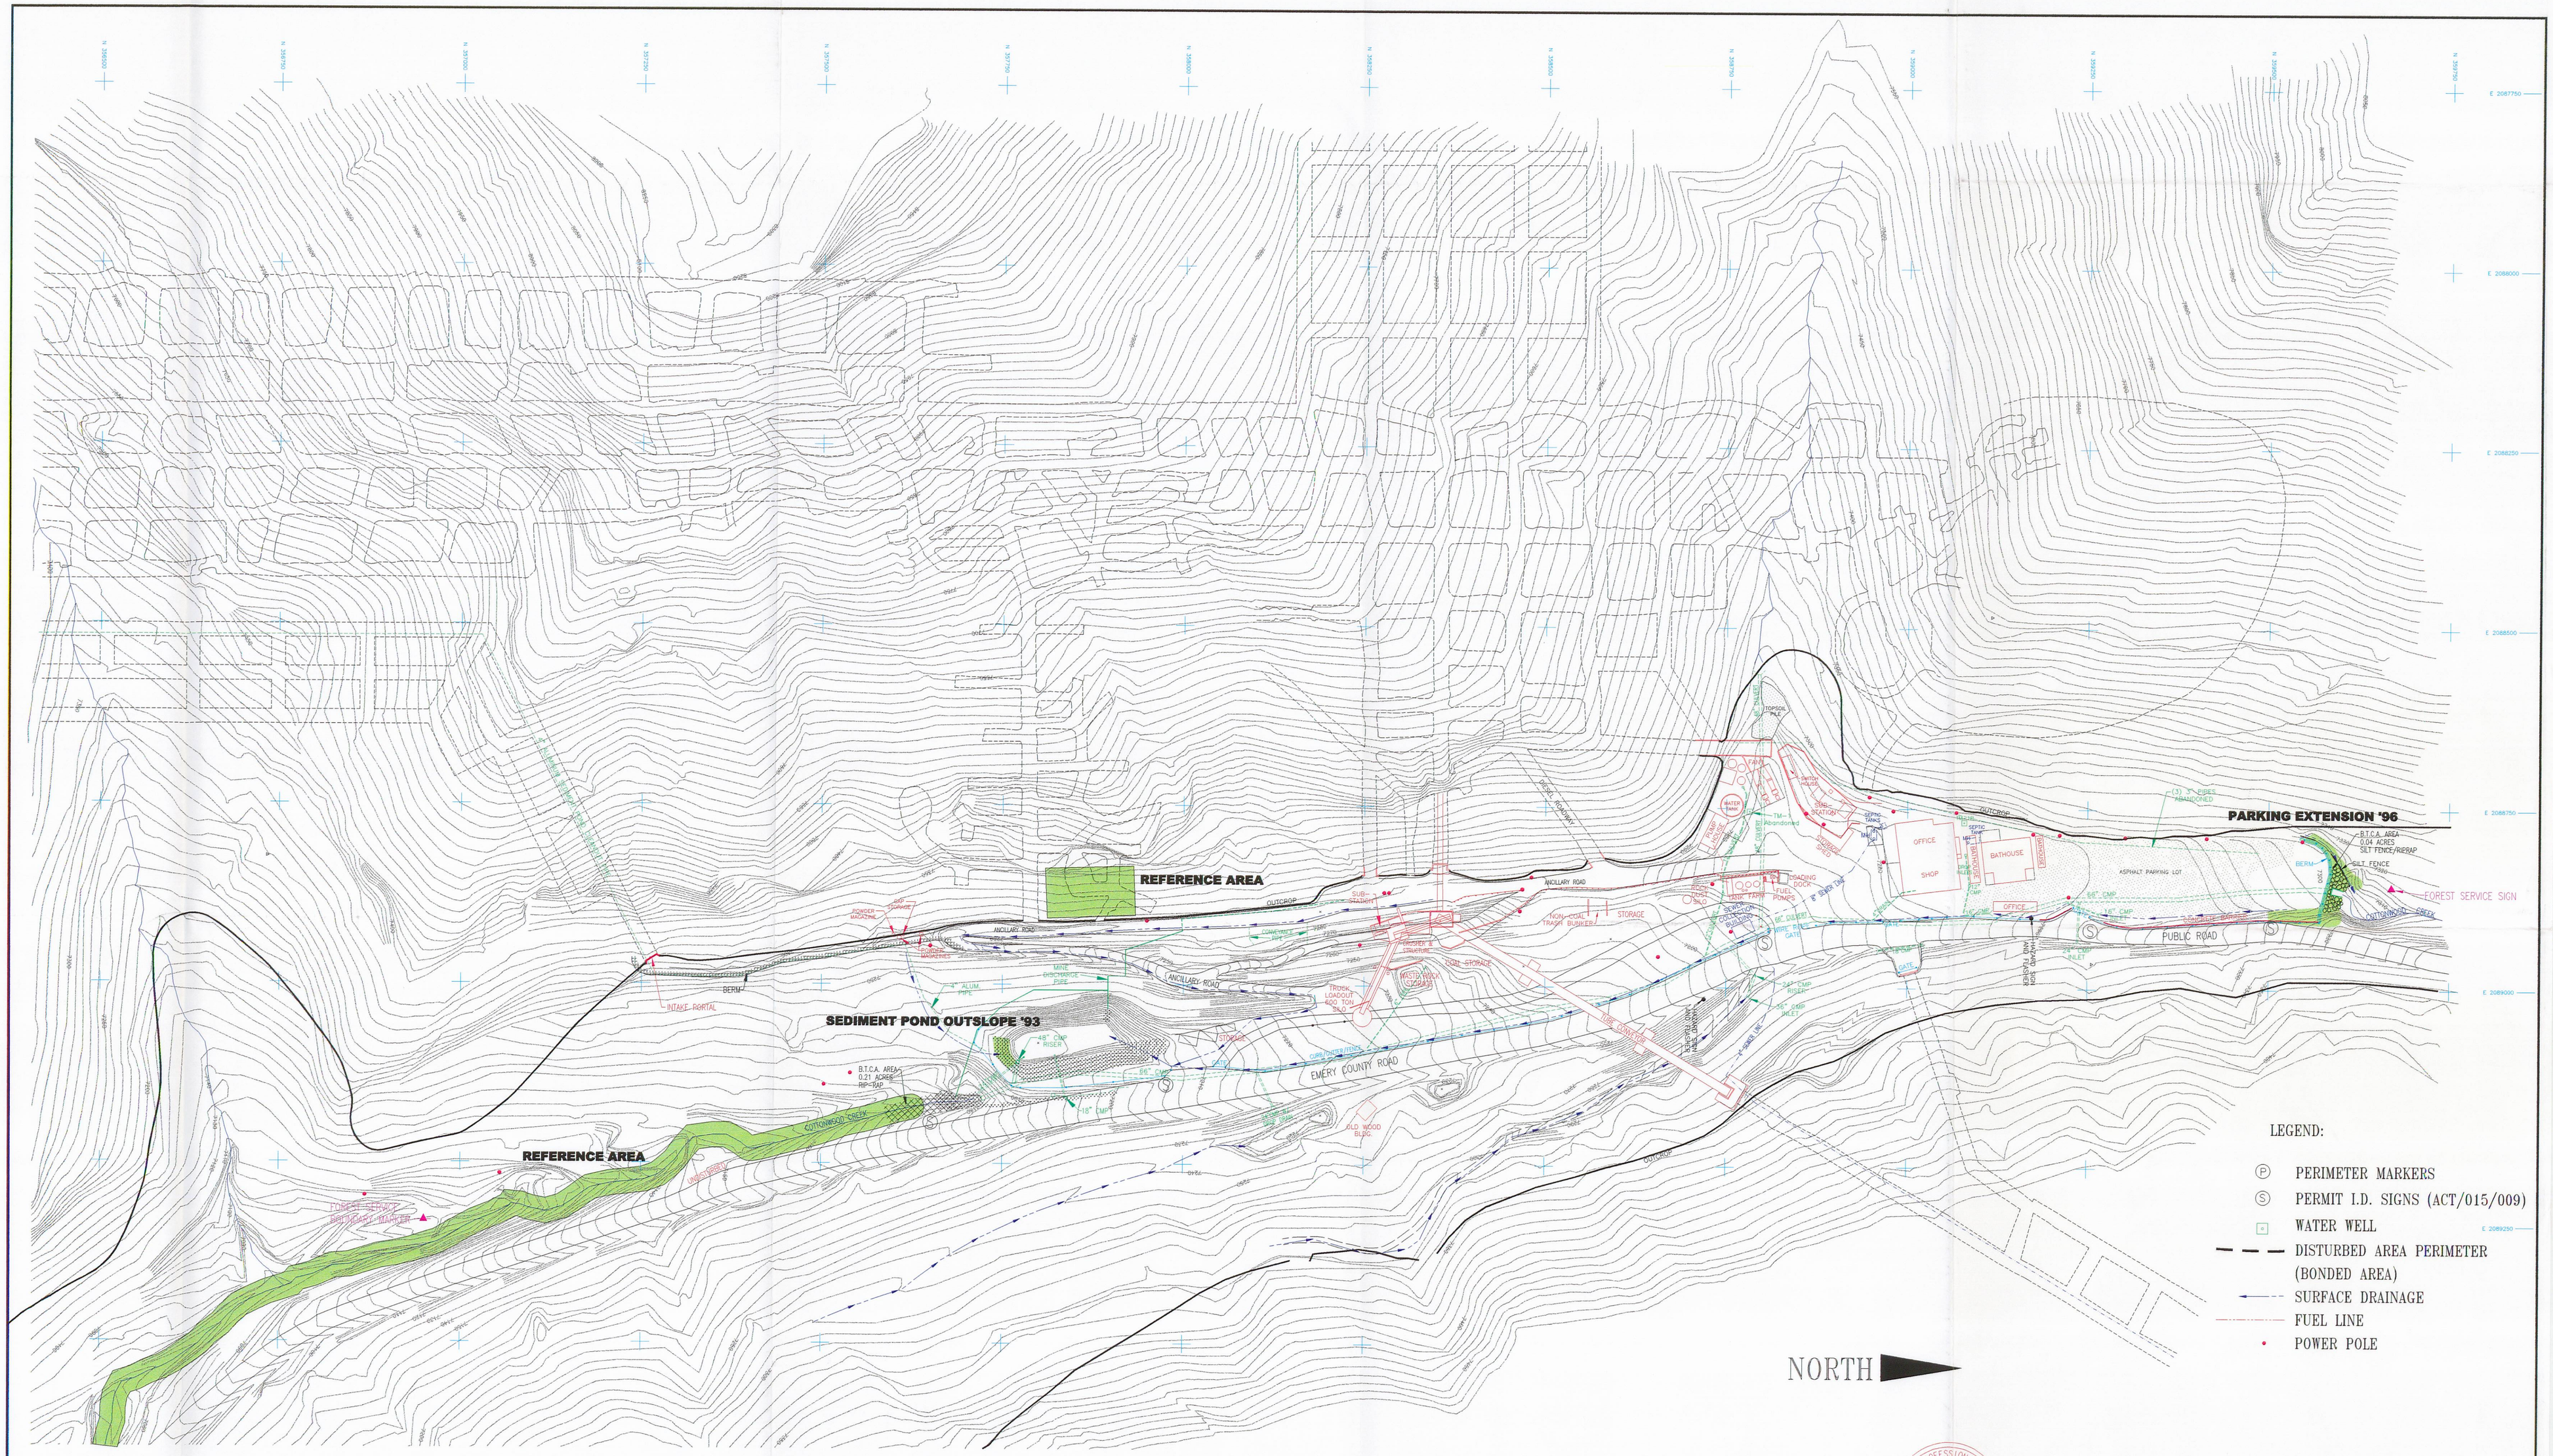

Site Name: SEDIMENT POND OUTSLOPE '93		Qualitative			Quantitative								
Exposure: E & S					Cover				% Composition				
Year	Date	Slope	Animal Use	Erosion	Total Living	Litter	Bareground	Rock	Shrubs	Forbs	Grasses	Density	Productivity
1999	SEPT. 20-24	25°	S	S	-	-	-	-	-	-	-	-	-

Site Name: PARKING EXTENSION '96		Qualitative			Quantitative								
Exposure: NW					Cover				% Composition				
Year	Date	Slope	Animal Use	Erosion	Total Living	Litter	Bareground	Rock	Shrubs	Forbs	Grasses	Density	Productivity
1999	SEPT. 20-24	20°	N	S	-	-	-	-	-	-	-	-	-

Site Name: REFERENCE AREAS		Qualitative			Quantitative								
Exposure: W					Cover				% Composition				
Year	Date	Slope	Animal Use	Erosion	Total Living	Litter	Bareground	Rock	Shrubs	Forbs	Grasses	Density	Productivity
1999	SEPT. 20-24	?	S	N	-	-	-	-	-	-	-	-	-

LICENSED PROFESSIONAL ENGINEER
JOHN CHRISTENSEN
No. 165651
STATE OF UTAH

I DO HEREBY CERTIFY THAT I AM A REGISTERED ENGINEER IN THE STATE OF UTAH AND DO ALSO CERTIFY THAT THE REVISIONS ON THIS MAP SINCE SEPT. 30, 1992 TO BE TRUE AND CORRECT TO THE BEST OF MY KNOWLEDGE.

JOHN CHRISTENSEN P.E. 165651 DATE

CAD FILE NAME/DISK#: TRAILVEG

ENERGY WEST
MINING COMPANY
HUNTINGTON, UTAH 84528

TRAIL MOUNTAIN MINE
SURFACE FACILITIES
1999 VEGETATION MONITORING

DRAWN BY: K. LARSEN	TMS1694D
SCALE: 1"=100'	DRAWING #:
DATE: MARCH 2, 1998	SHEET 1 OF 1 REV.