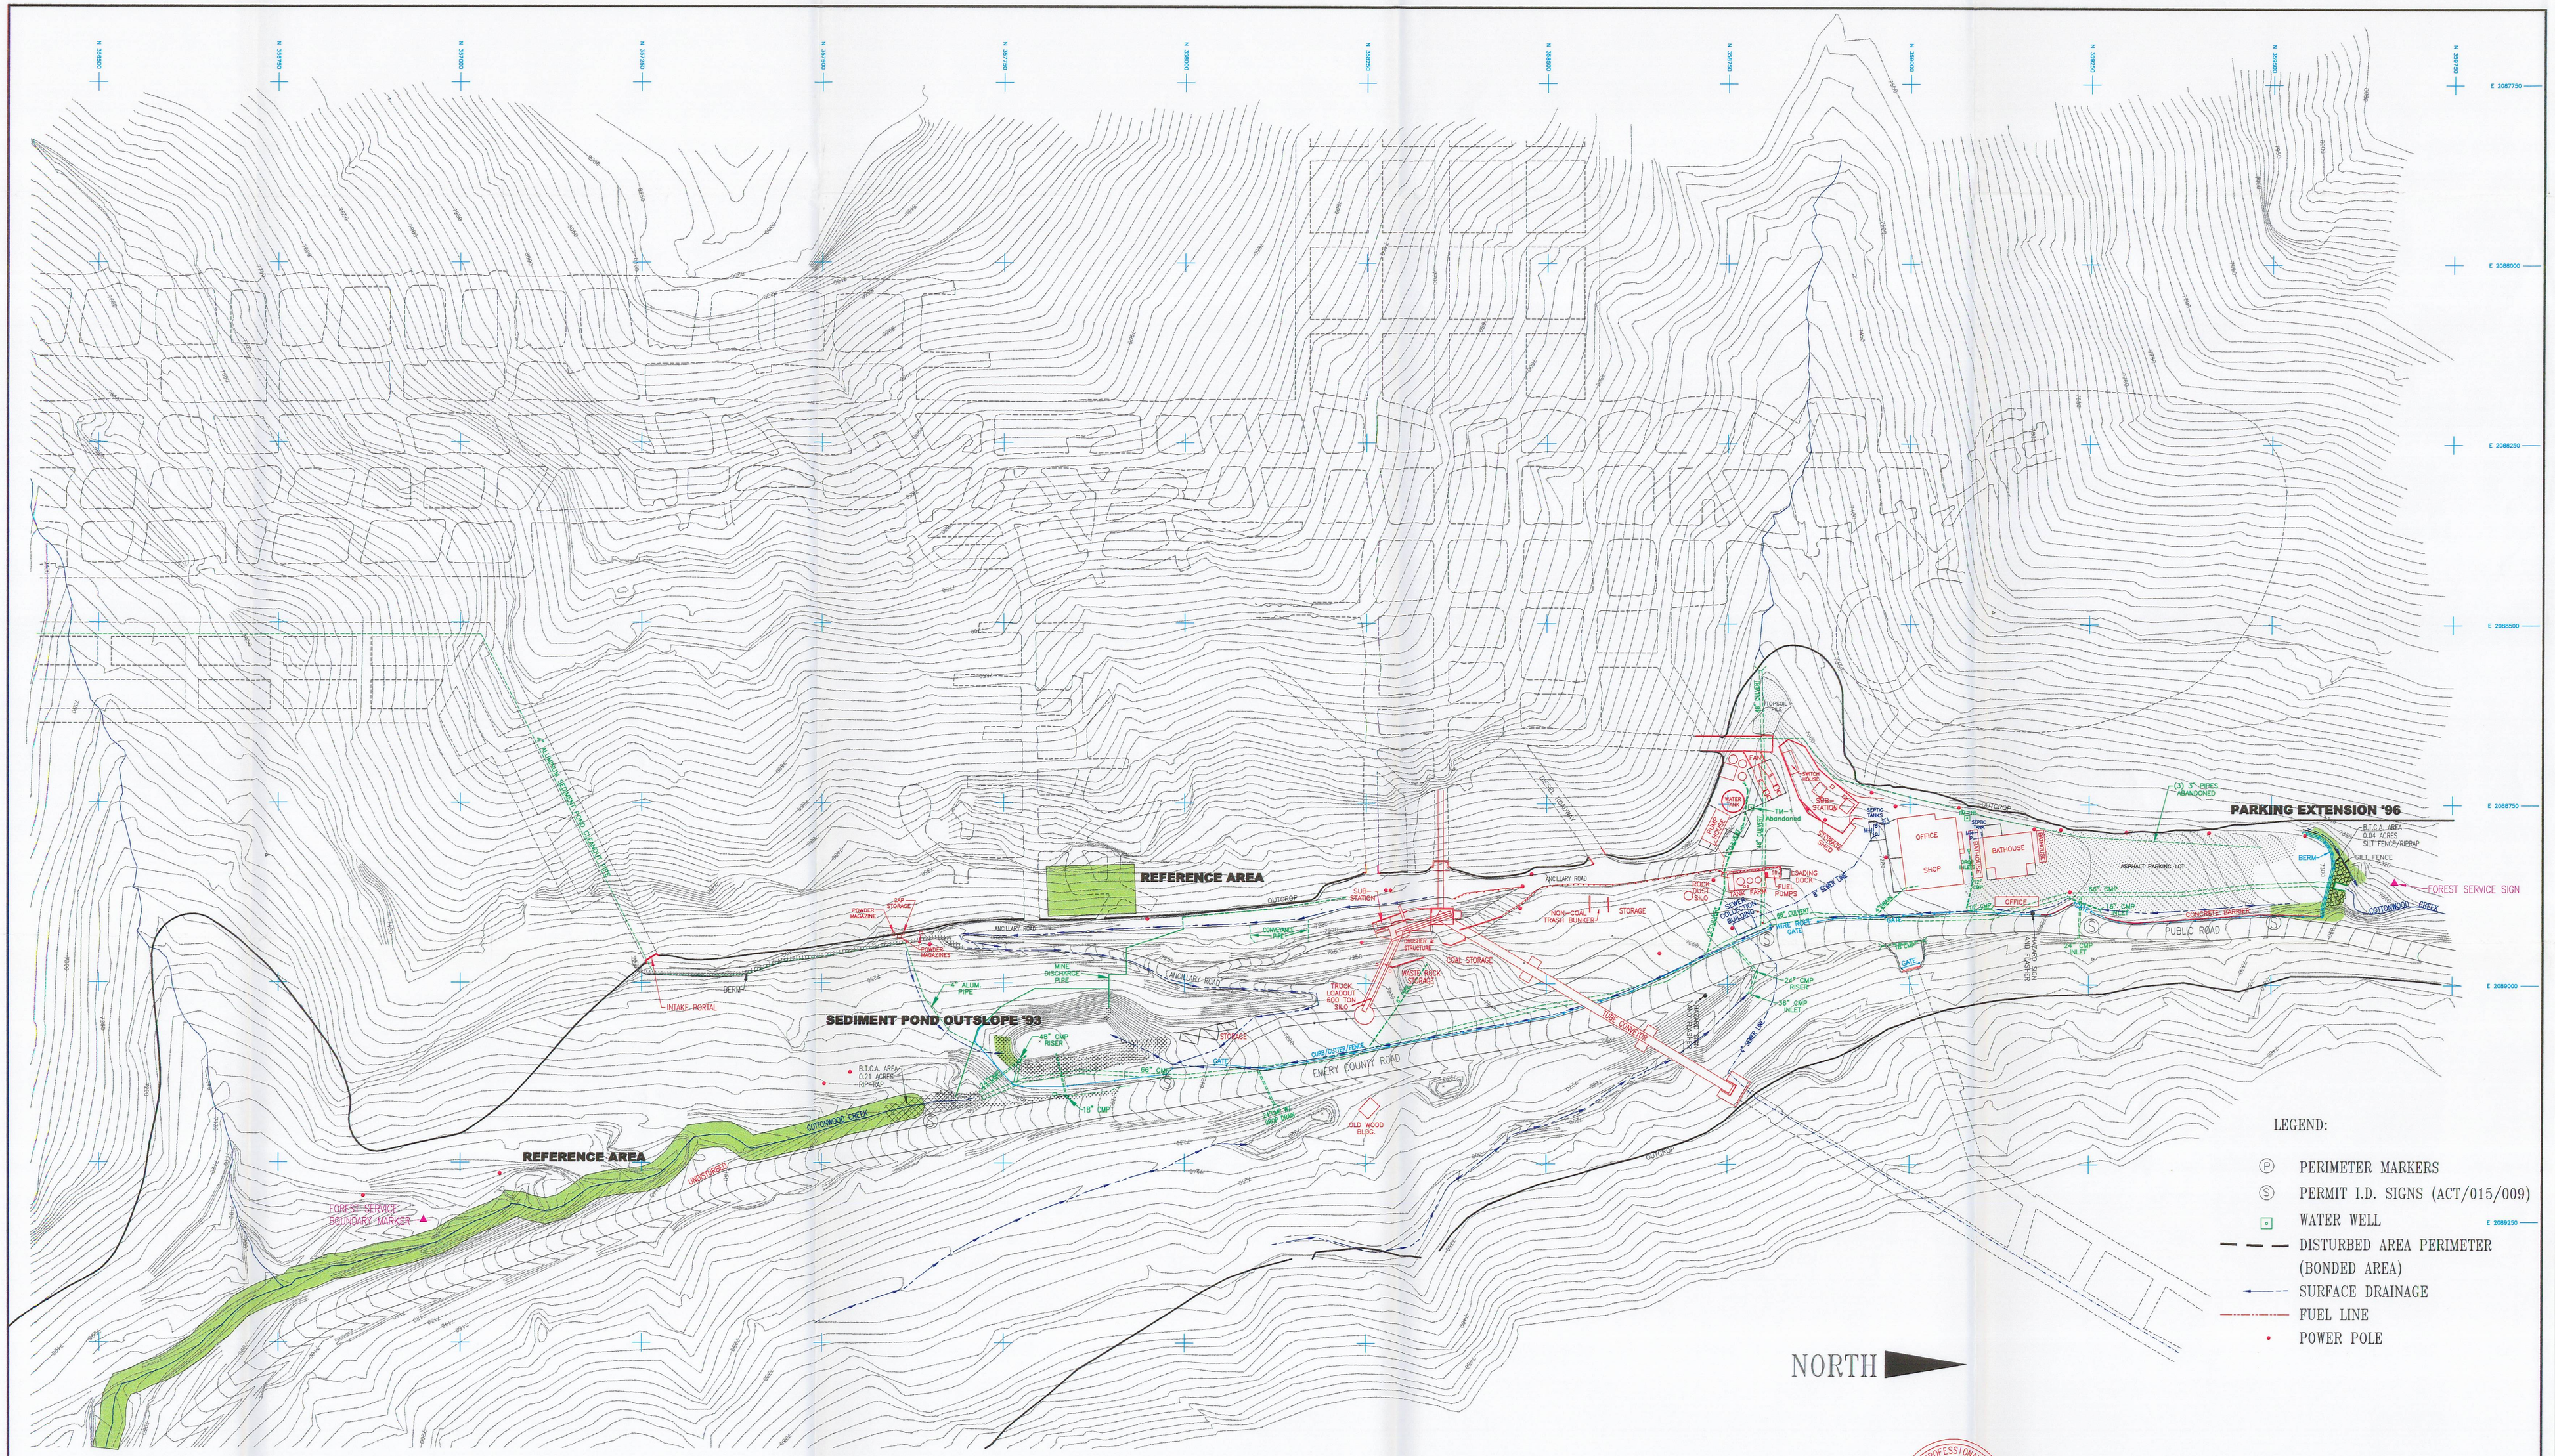

LEGEND:

- (P) PERIMETER MARKERS
- (S) PERMIT I.D. SIGNS (ACT/015/009)
- WATER WELL
- DISTURBED AREA PERIMETER (BONDED AREA)
- SURFACE DRAINAGE
- FUEL LINE
- POWER POLE

Site Name: SEDIMENT POND OUTSLOPE '93		Qualitative			Quantitative								
					Cover				% Composition				
Exposure: E & S		Slope	Animal Use	Erosion	Total Living	Litter	Bareground	Rock	Shrubs	Forbs	Grasses	Density	Productivity
Year	Date												
1999	SEPT. 20-24	25°	S	S	-	-	-	-	-	-	-	-	-
2000	AUG. 28-SEPT. 2	25°	S	S	NOT SAMPLED				NOT SAMPLED				

Site Name: PARKING EXTENSION '96		Qualitative			Quantitative								
					Cover				% Composition				
Exposure: NW		Slope	Animal Use	Erosion	Total Living	Litter	Bareground	Rock	Shrubs	Forbs	Grasses	Density	Productivity
Year	Date												
1999	SEPT. 20-24	20°	N	S	-	-	-	-	-	-	-	-	-
2000	AUG. 28-SEPT. 2	20°	N	S	NOT SAMPLED				NOT SAMPLED				

Site Name: REFERENCE AREAS		Qualitative			Quantitative								
					Cover				% Composition				
Exposure: W		Slope	Animal Use	Erosion	Total Living	Litter	Bareground	Rock	Shrubs	Forbs	Grasses	Density	Productivity
Year	Date												
1999	SEPT. 20-24	?	S	N	-	-	-	-	-	-	-	-	-
2000	AUG. 28-SEPT. 2	?	S	N	NOT SAMPLED				NOT SAMPLED				

REGISTERED PROFESSIONAL ENGINEER JOHN CHRISTENSEN STATE OF UTAH

3/21/01

I DO HEREBY CERTIFY THAT I AM A REGISTERED ENGINEER IN THE STATE OF UTAH AND DO ALSO CERTIFY THAT THE REVISIONS ON THIS MAP SINCE SEPT. 30, 1992 TO BE TRUE AND CORRECT TO THE BEST OF MY KNOWLEDGE.

JOHN CHRISTENSEN P.E. 165651 DATE

RECEIVED
APR 03 2001
DIVISION OF OIL, GAS AND MINING

CAD FILE NAME/DISK#: TRAILVEG

ENERGY WEST MINING COMPANY
HUNTINGTON, UTAH 84528

TRAIL MOUNTAIN MINE SURFACE FACILITIES 2000 VEGETATION MONITORING

DRAWN BY:	K. LARSEN		TMS1694D
SCALE:	1"=100'	DRAWING #:	
DATE:	MARCH 2, 1998	SHEET 1 OF 1	REV. ___