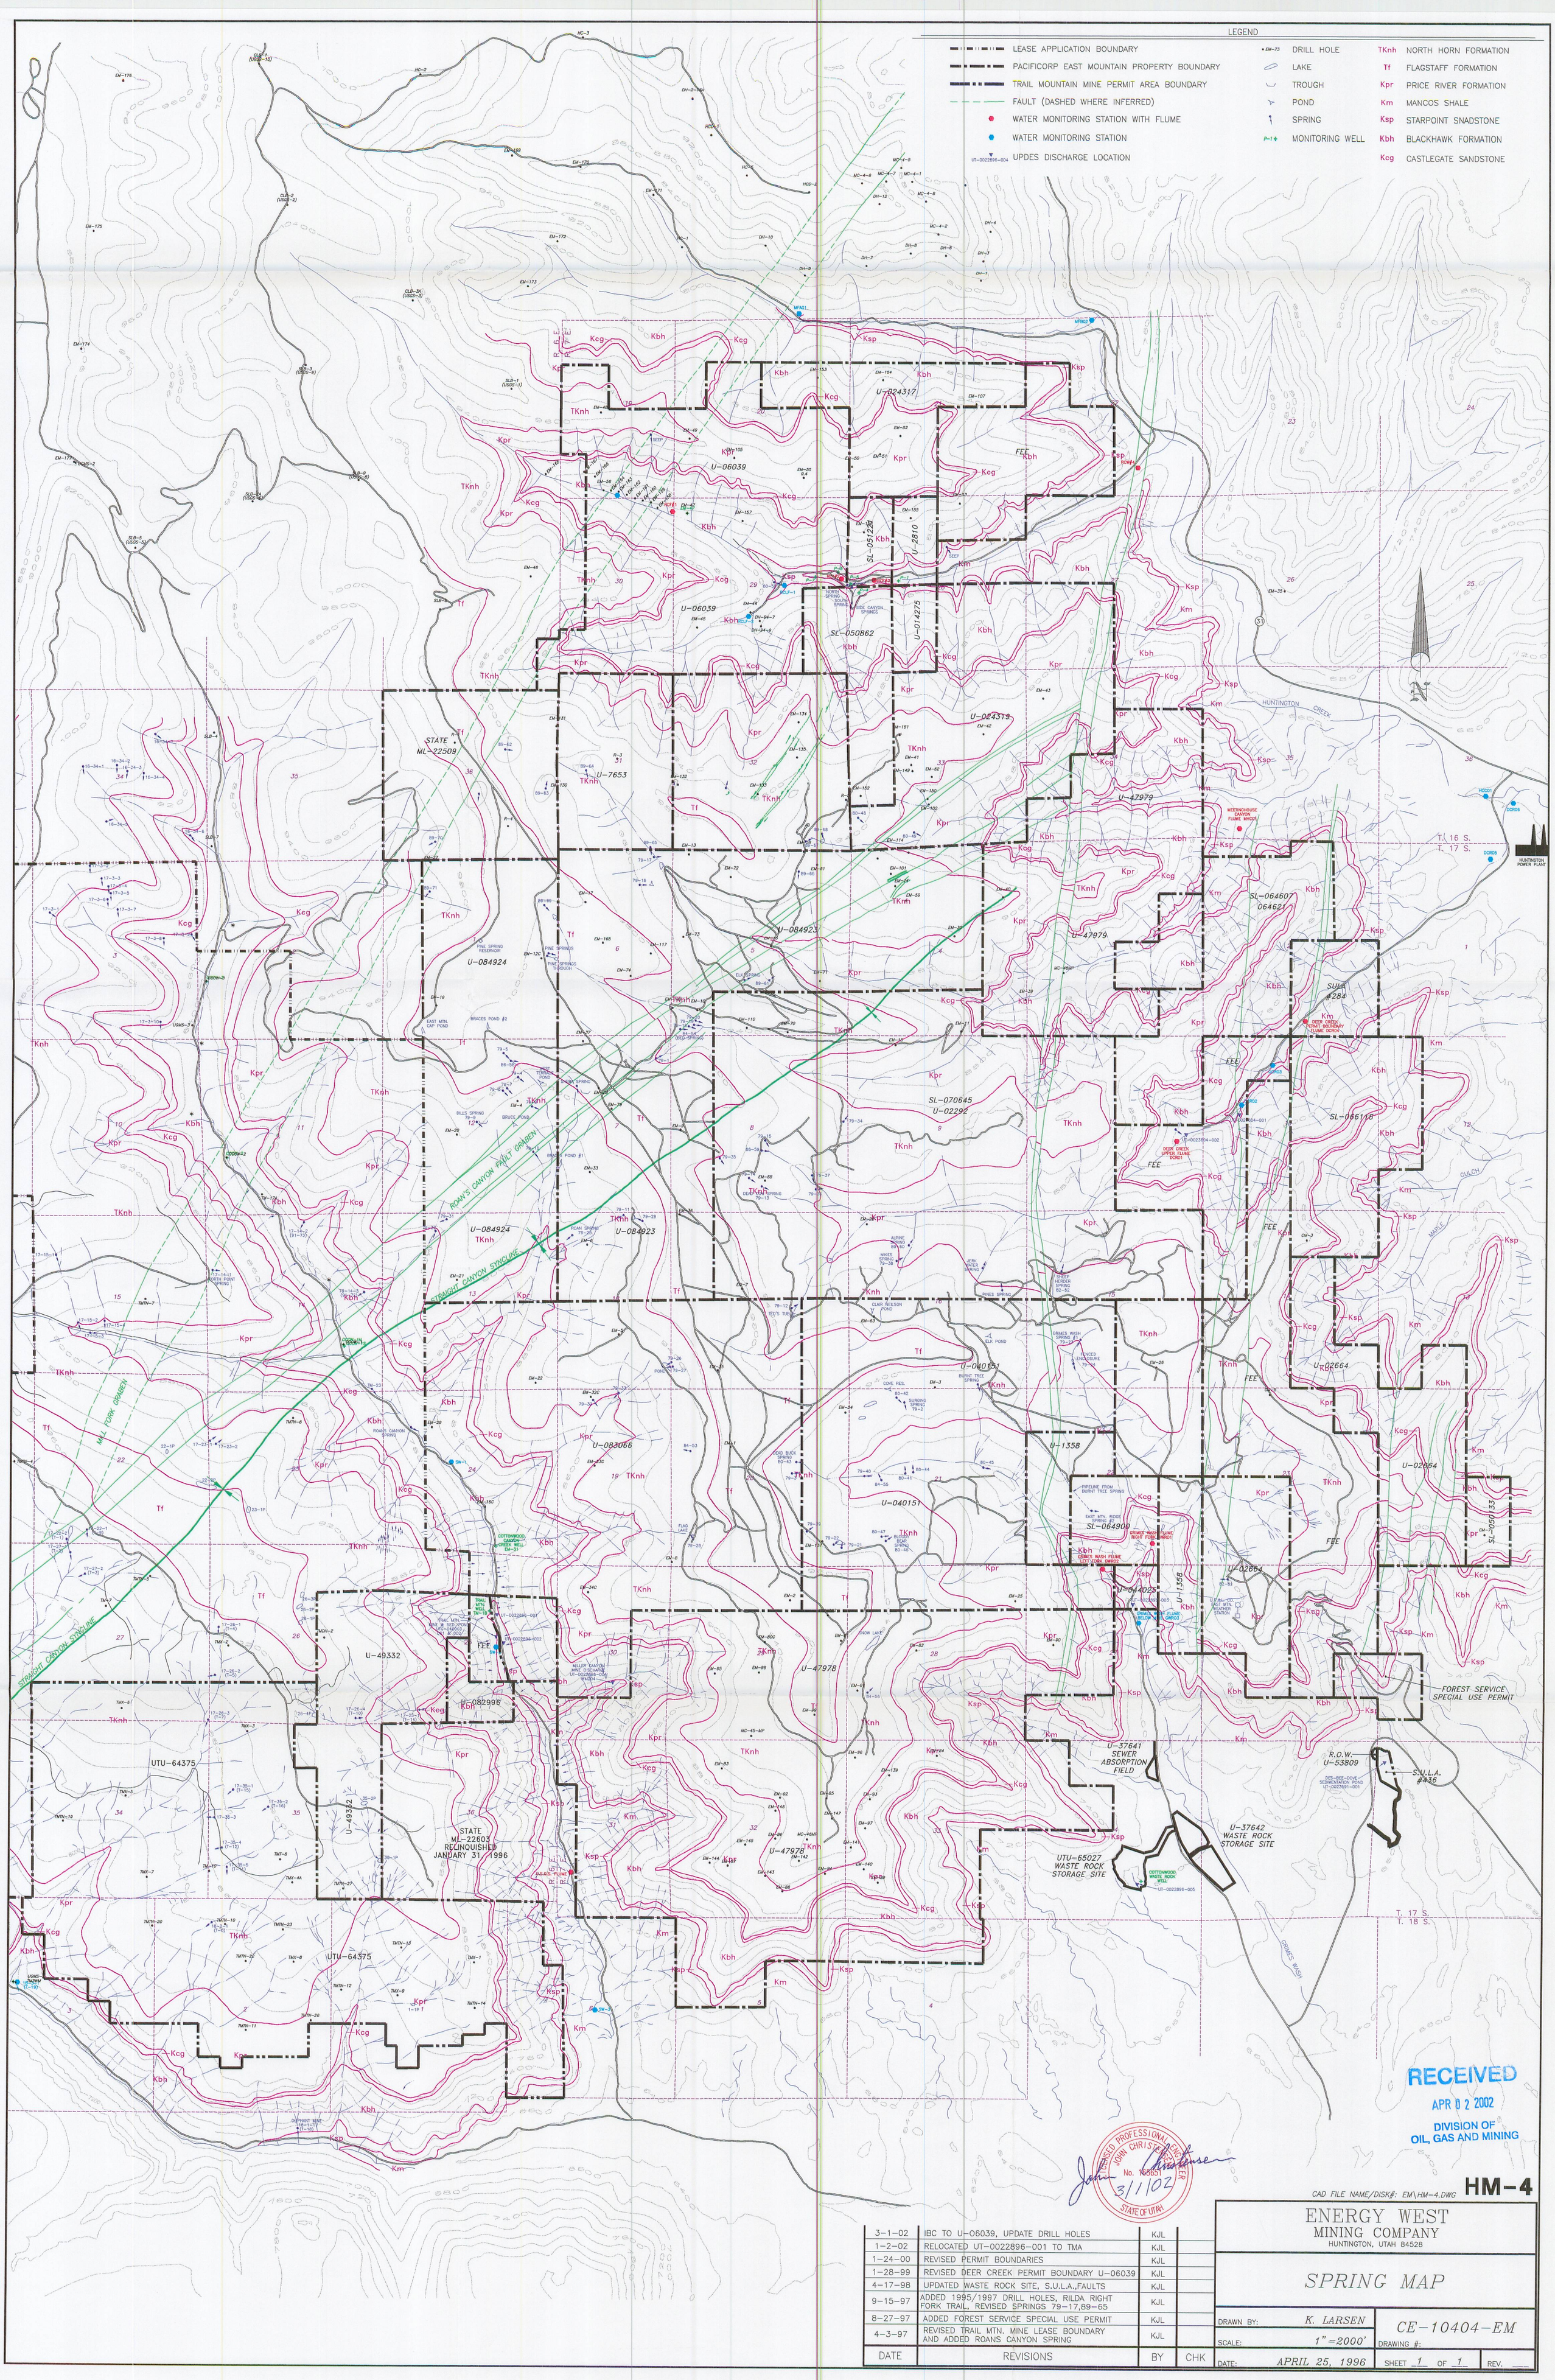


| DATE | REVISIONS | BY | CHK |
|---|---|---|---|
| 3-1-02 | IBC TO U-06039, UPDATE DRILL HOLES | KJL | |
| 1-2-02 | RELOCATED UT-0022896-001 TO TMA | KJL | |
| 1-24-00 | REVISED PERMIT BOUNDARIES | KJL | |
| 1-28-99 | REVISED DEER CREEK PERMIT BOUNDARY U-06039 | KJL | |
| 4-17-98 | UPDATED WASTE ROCK SITE, S.U.L.A.,FAULTS | KJL | |
| 9-15-97 | ADDED 1995/1997 DRILL HOLES, RILDA RIGHT FORK TRAIL, REVISED SPRINGS 79-17,89-65 | KJL | |
| 8-27-97 | ADDED FOREST SERVICE SPECIAL USE PERMIT | KJL | |
| 4-3-97 | REVISED TRAIL MTN. MINE LEASE BOUNDARY AND ADDED ROANS CANYON SPRING | KJL | |

CAD FILE NAME/DISK#: EM\HM-4.DWG

**HM-4**

ENERGY WEST
MINING COMPANY
HUNTINGTON, UTAH 84528

SPRING MAP

DRAWN BY: K. LARSEN
SCALE: 1"=2000'
DATE: APRIL 25, 1996
DRAWING #: CE-10404-EM
SHEET 1 OF 1
REV. ___