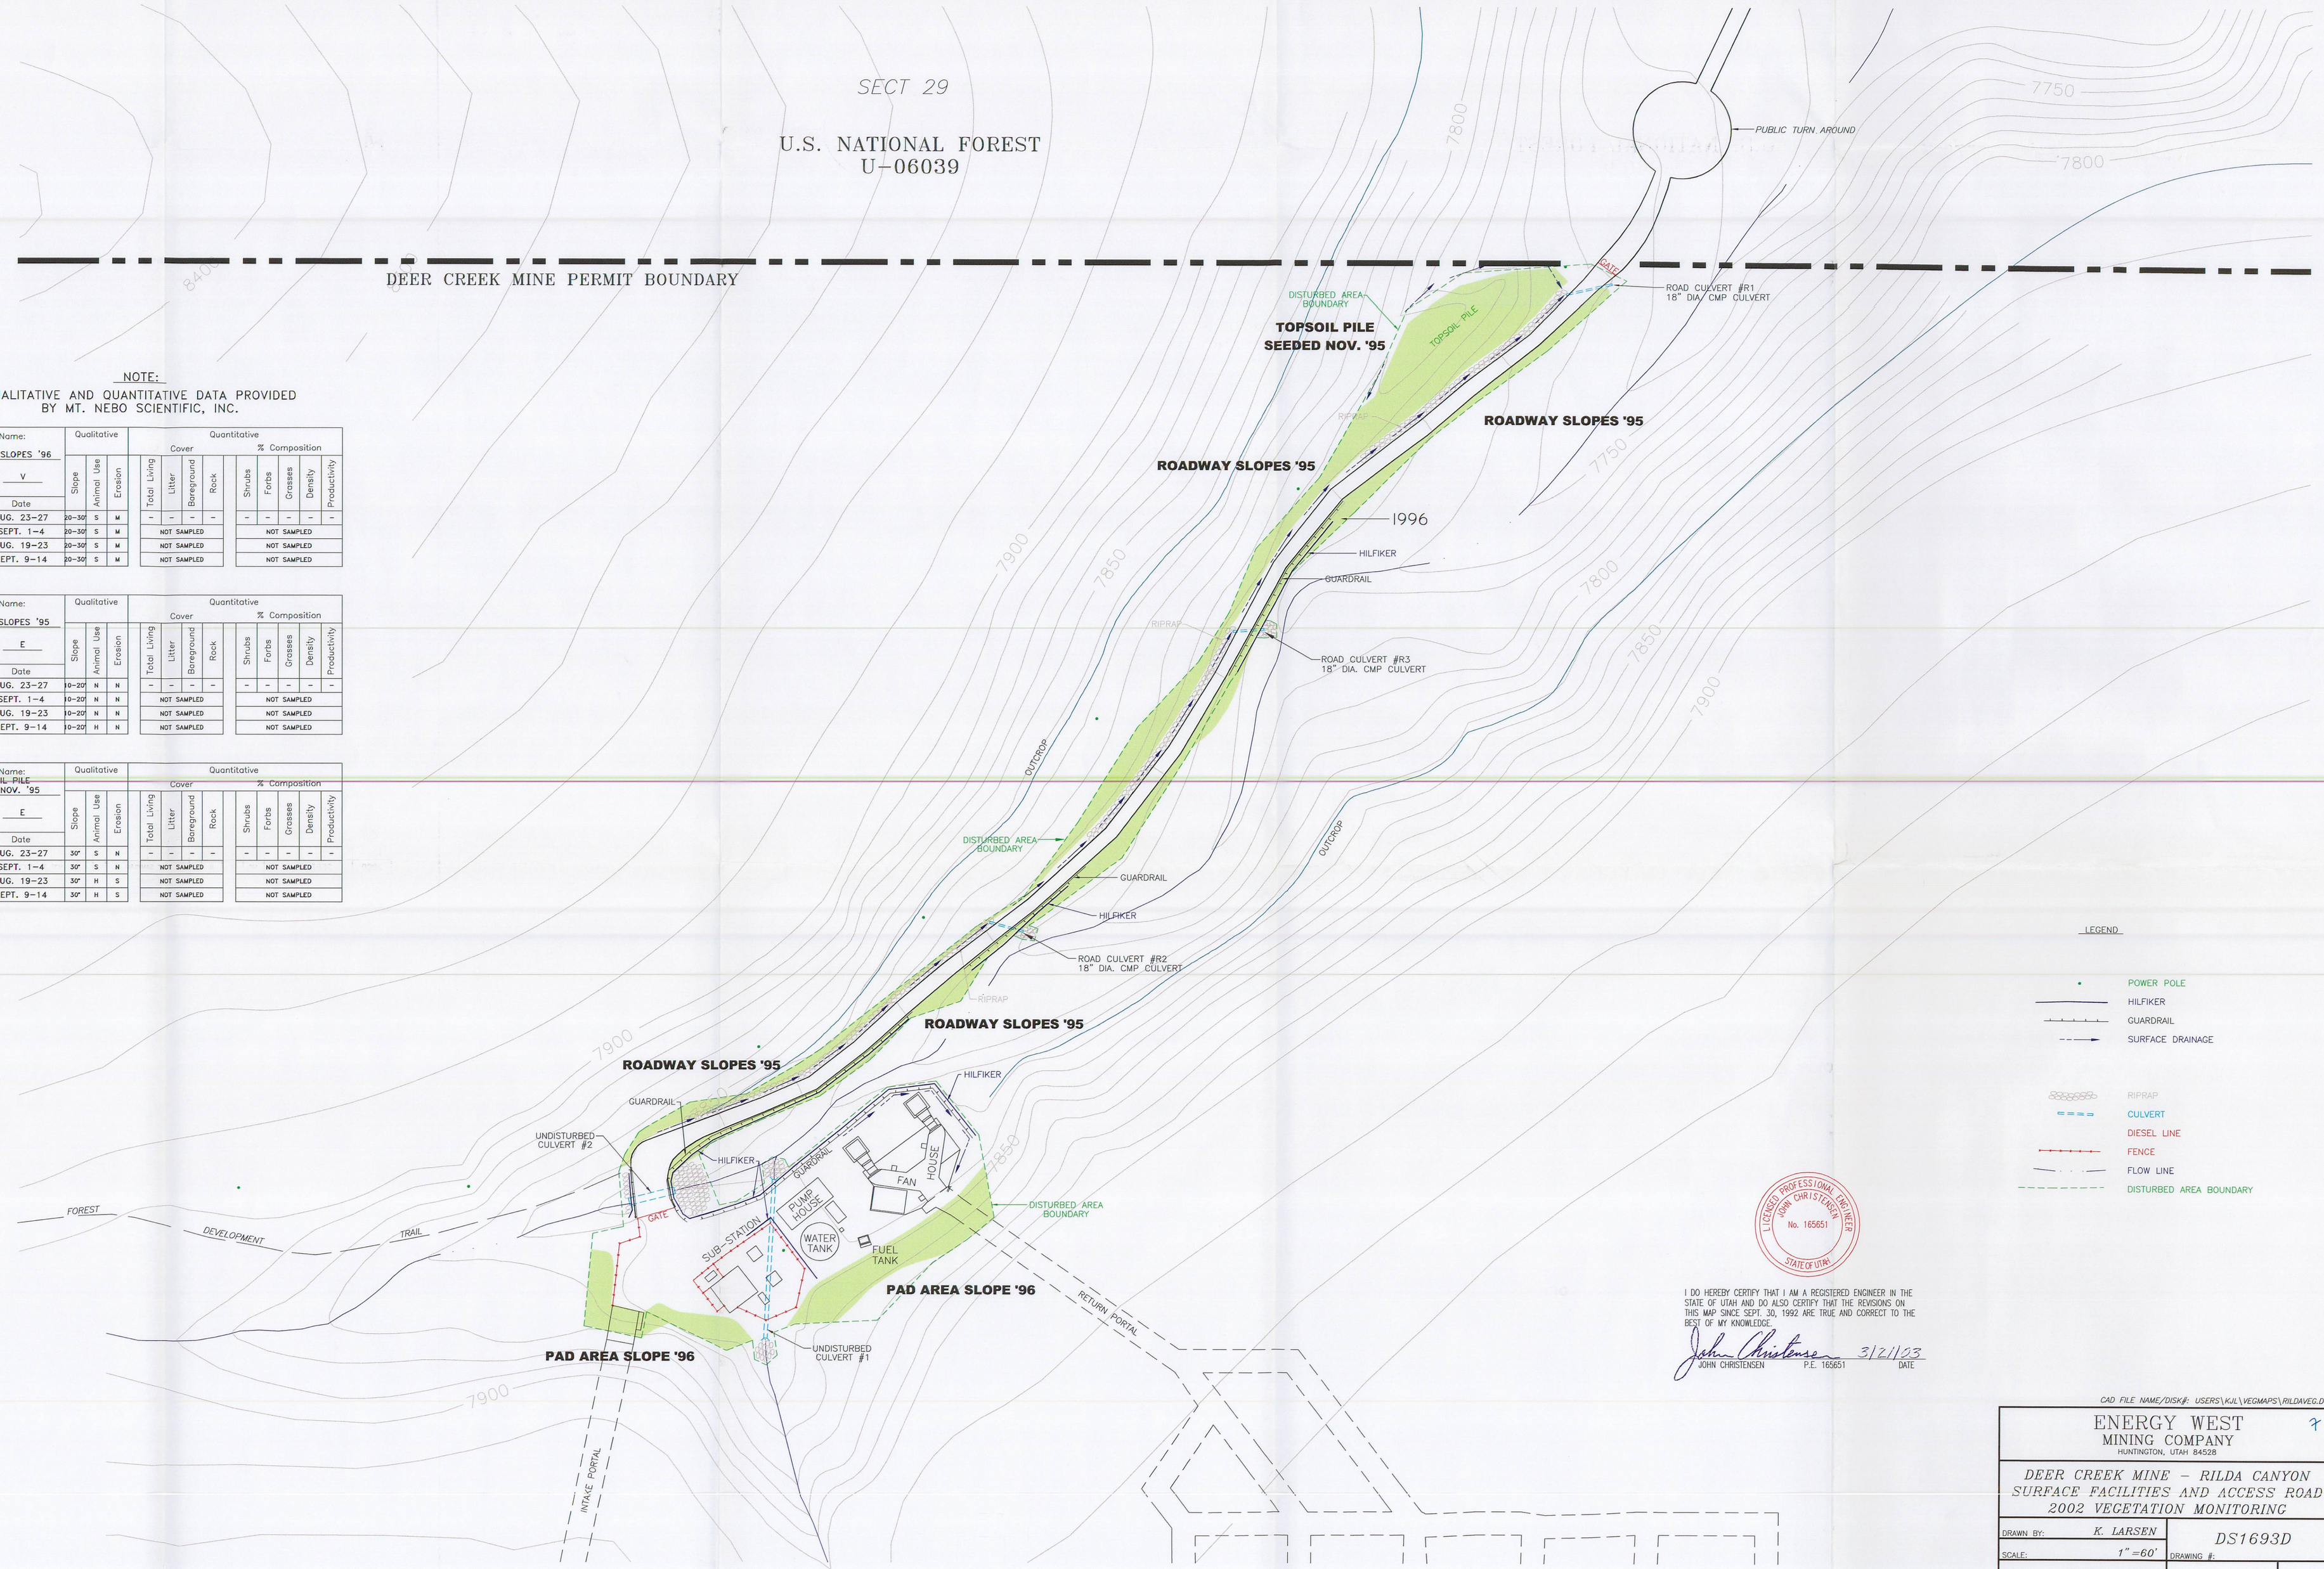

NOTE:

QUALITATIVE AND QUANTITATIVE DATA PROVIDED BY MT. NEBO SCIENTIFIC, INC.

Site Name: PAD AREA SLOPES '96		Qualitative			Quantitative								
Exposure: V					Cover				% Composition				
Year	Date	Slope	Animal Use	Erosion	Total Living	Litter	Bareground	Rock	Shrubs	Forbs	Grasses	Density	Productivity
1999	AUG. 23-27	20-30'	S	M	-	-	-	-	-	-	-	-	-
2000	SEPT. 1-4	20-30'	S	M	NOT SAMPLED				NOT SAMPLED				
2001	AUG. 19-23	20-30'	S	M	NOT SAMPLED				NOT SAMPLED				
2002	SEPT. 9-14	20-30'	S	M	NOT SAMPLED				NOT SAMPLED				

Site Name: ROADWAY SLOPES '95		Qualitative			Quantitative								
Exposure: E					Cover				% Composition				
Year	Date	Slope	Animal Use	Erosion	Total Living	Litter	Bareground	Rock	Shrubs	Forbs	Grasses	Density	Productivity
1999	AUG. 23-27	10-20'	N	N	-	-	-	-	-	-	-	-	-
2000	SEPT. 1-4	10-20'	N	N	NOT SAMPLED				NOT SAMPLED				
2001	AUG. 19-23	10-20'	N	N	NOT SAMPLED				NOT SAMPLED				
2002	SEPT. 9-14	10-20'	H	N	NOT SAMPLED				NOT SAMPLED				

Site Name: TOPSOIL PILE SEEDED NOV. '95		Qualitative			Quantitative								
Exposure: E					Cover				% Composition				
Year	Date	Slope	Animal Use	Erosion	Total Living	Litter	Bareground	Rock	Shrubs	Forbs	Grasses	Density	Productivity
1999	AUG. 23-27	30'	S	N	-	-	-	-	-	-	-	-	-
2000	SEPT. 1-4	30'	S	N	NOT SAMPLED				NOT SAMPLED				
2001	AUG. 19-23	30'	H	S	NOT SAMPLED				NOT SAMPLED				
2002	SEPT. 9-14	30'	H	S	NOT SAMPLED				NOT SAMPLED				

LEGEND

- POWER POLE
- HILFIKER
- GUARDRAIL
- SURFACE DRAINAGE
- RIPRAP
- CULVERT
- DIESEL LINE
- FENCE
- FLOW LINE
- DISTURBED AREA BOUNDARY

LICENSED PROFESSIONAL ENGINEER JOHN CHRISTENSEN No. 165651 STATE OF UTAH

I DO HEREBY CERTIFY THAT I AM A REGISTERED ENGINEER IN THE STATE OF UTAH AND DO ALSO CERTIFY THAT THE REVISIONS ON THIS MAP SINCE SEPT. 30, 1992 ARE TRUE AND CORRECT TO THE BEST OF MY KNOWLEDGE.

John Christensen 3/2/1998

JOHN CHRISTENSEN P.E. 165651 DATE

CAD FILE NAME/DISK#: USERS\KJL\VEGMAPS\RILDAVEG.DWG

ENERGY WEST MINING COMPANY
HUNTINGTON, UTAH 84528

DEER CREEK MINE – RILDA CANYON
SURFACE FACILITIES AND ACCESS ROAD
2002 VEGETATION MONITORING

DRAWN BY:	K. LARSEN	DS1693D	
SCALE:	1"=60'	DRAWING #:	
DATE:	MARCH 2, 1998	SHEET 1 OF 1	REV.