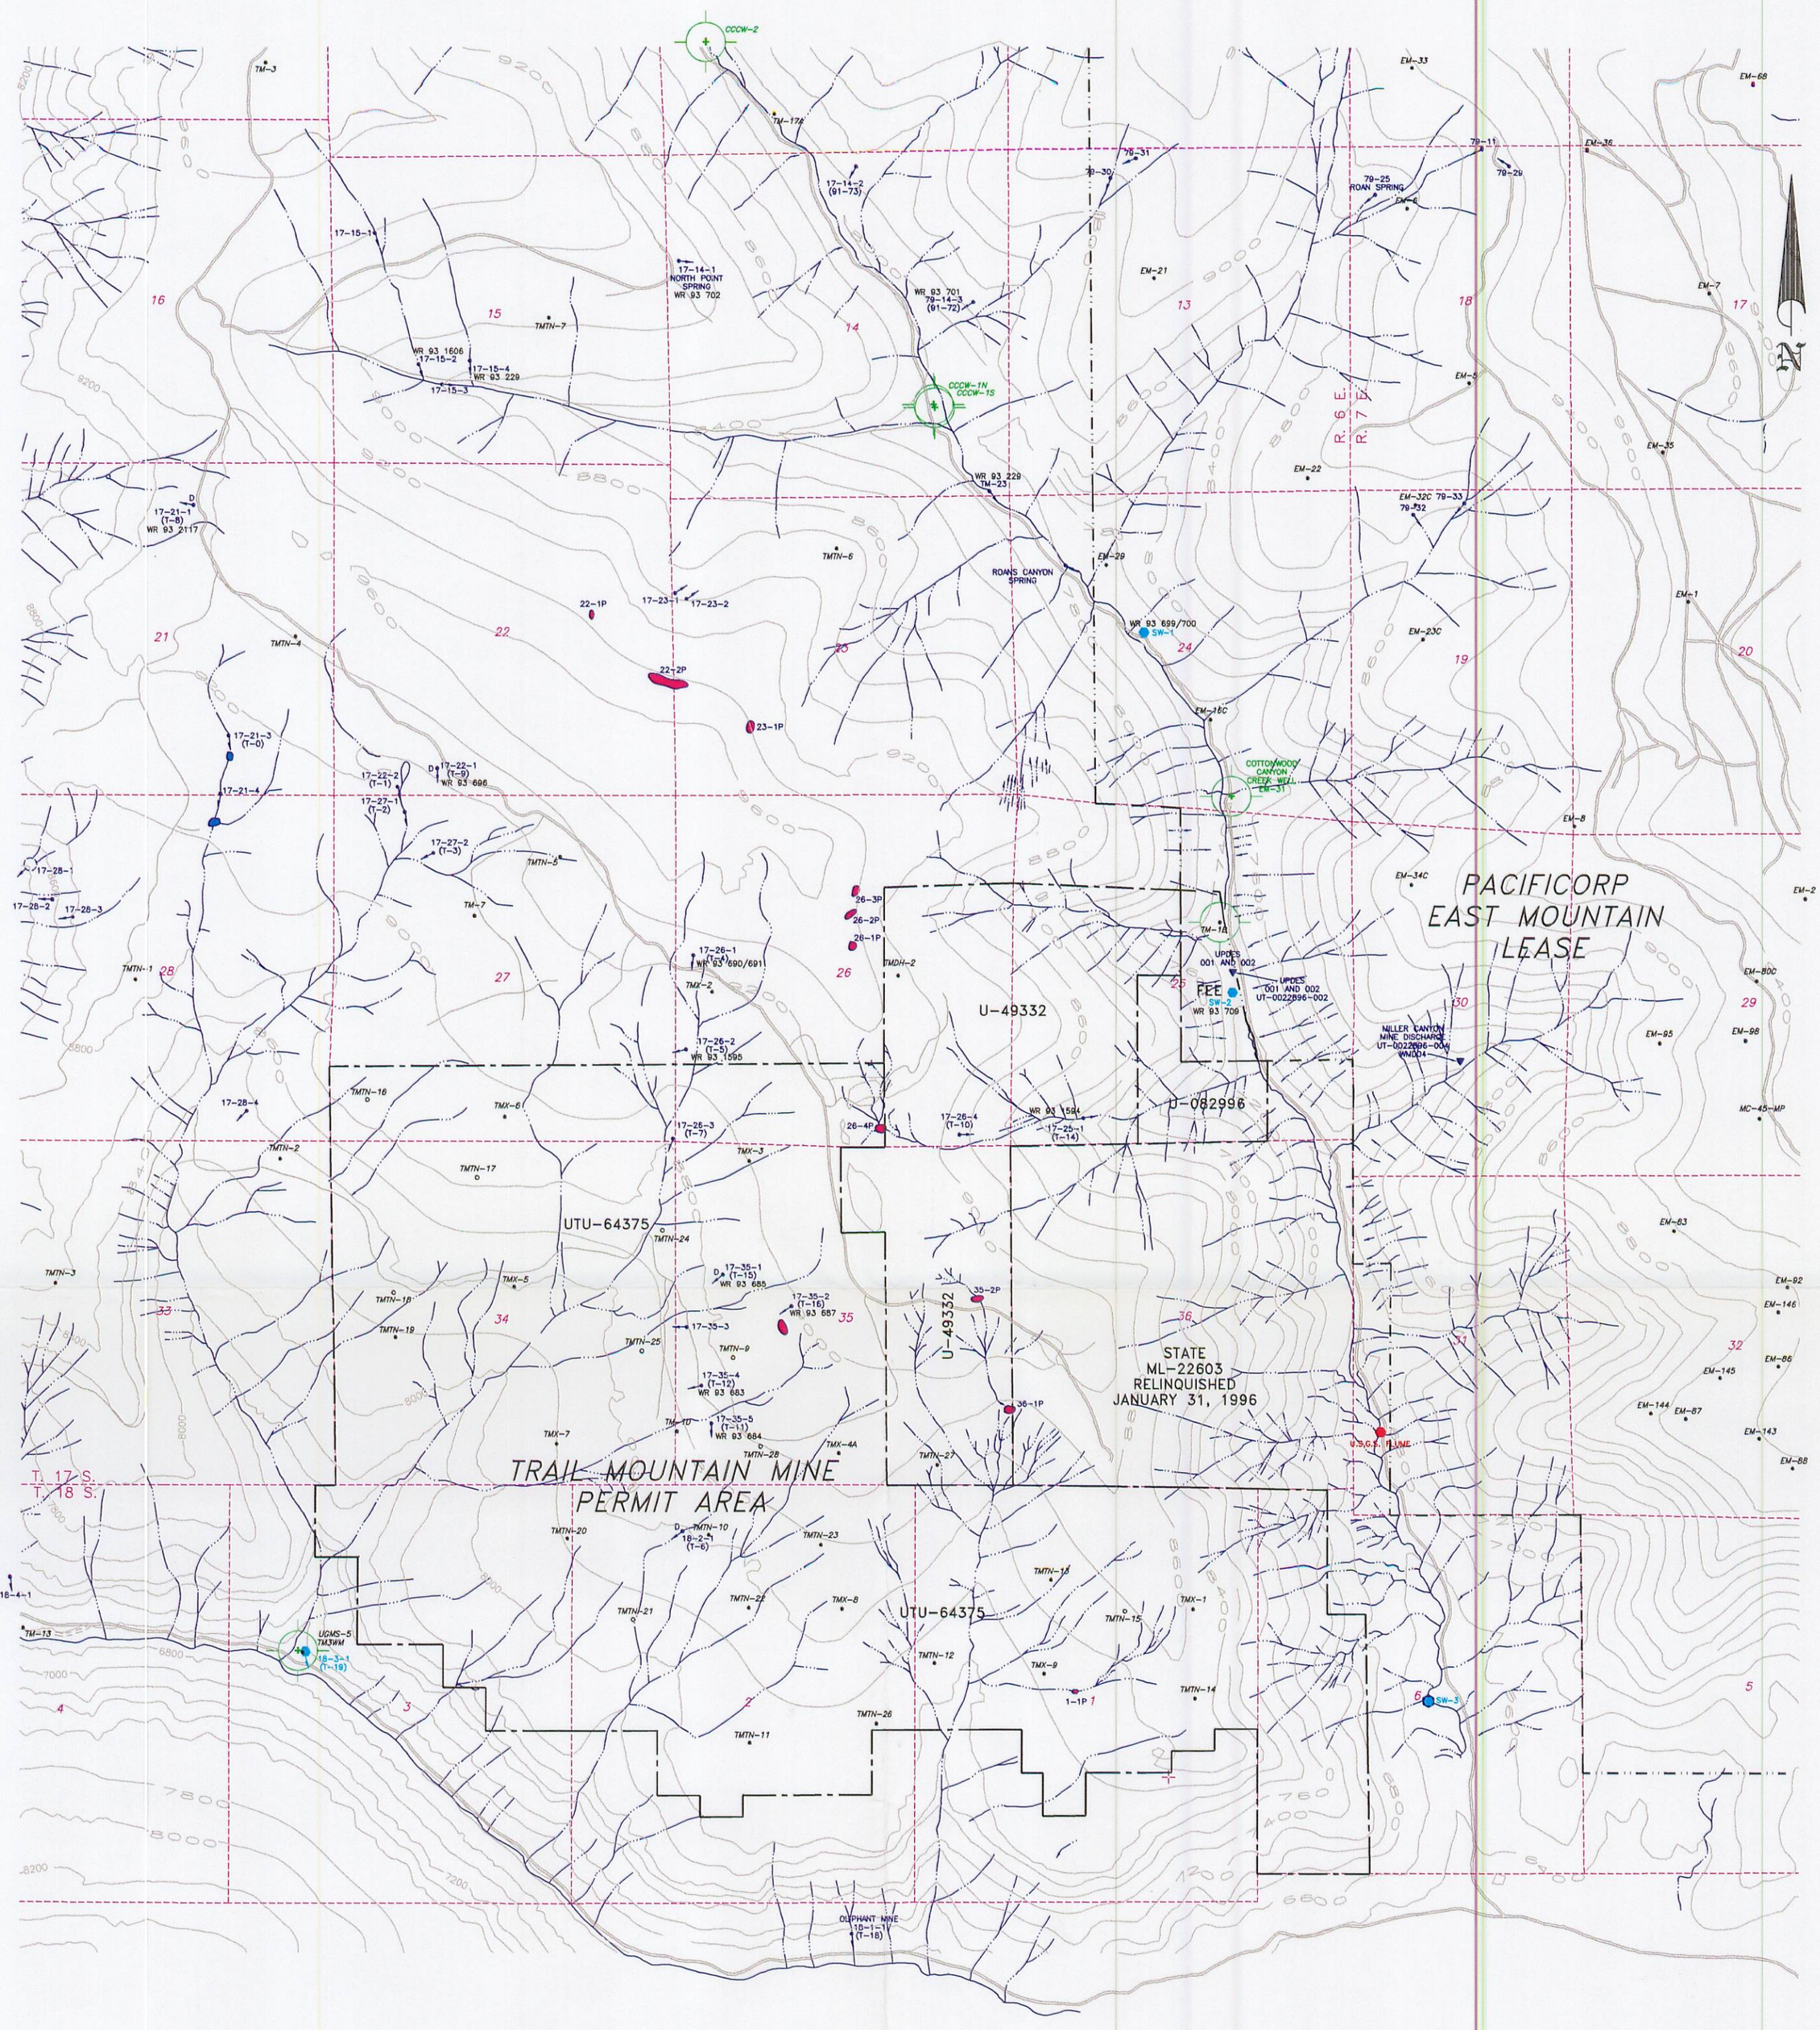

LEGEND

- PACIFICORP EAST MOUNTAIN PROPERTY BOUNDARY
- TRAIL MOUNTAIN MINE PERMIT BOUNDARY
- DEVELOPED SPRING (WITH STOCK WATERING TROUGH)
- POND RUNOFF FED
- POND SPRING FED – CONSIDERED DEVELOPED BY THE USFS
- 17-35-1 (T-15) WR 93 685 — SPRING: TOWNSHIP-SECTION-SPRING NO. (MTN. COAL I.D.) WATER RIGHTS NO.
- WATER MONITORING STATION WITH FLUME
- WATER MONITORING STATION
- UT-0022896-004 — UPDES DISCHARGE LOCATION
- P-1 — MONITORING WELL
- WATER WELL

LICENSED PROFESSIONAL ENGINEER
JOHN CHRISTENSEN
No. 165651
STATE OF UTAH

I, JOHN CHRISTENSEN BEING A REGISTERED PROFESSIONAL ENGINEER IN THE STATE OF UTAH, DO HEREBY CERTIFY THAT THE INFORMATION CONTAINED ON THIS DRAWING IS TRUE AND ACCURATE TO THE BEST OF MY KNOWLEDGE AND BELIEF.

John Christensen 2/2/01
JOHN CHRISTENSEN NO. 165651 DATE

PLATE 7-2

CAD FILE NAME/DISK#: D:\TRAIL\PERMIT\TMS1450C.DWG

ENERGY WEST
MINING COMPANY
HUNTINGTON, UTAH 84528

TRAIL MOUNTAIN MINE
WATER MONITORING LOCATIONS
DISCHARGE LOCATIONS

DRAWN BY:	K. LARSEN	TMS1450C	
SCALE:	1" =2000'	DRAWING #:	
DATE:	MARCH 24, 1999	SHEET 1 OF 1	REV. ___