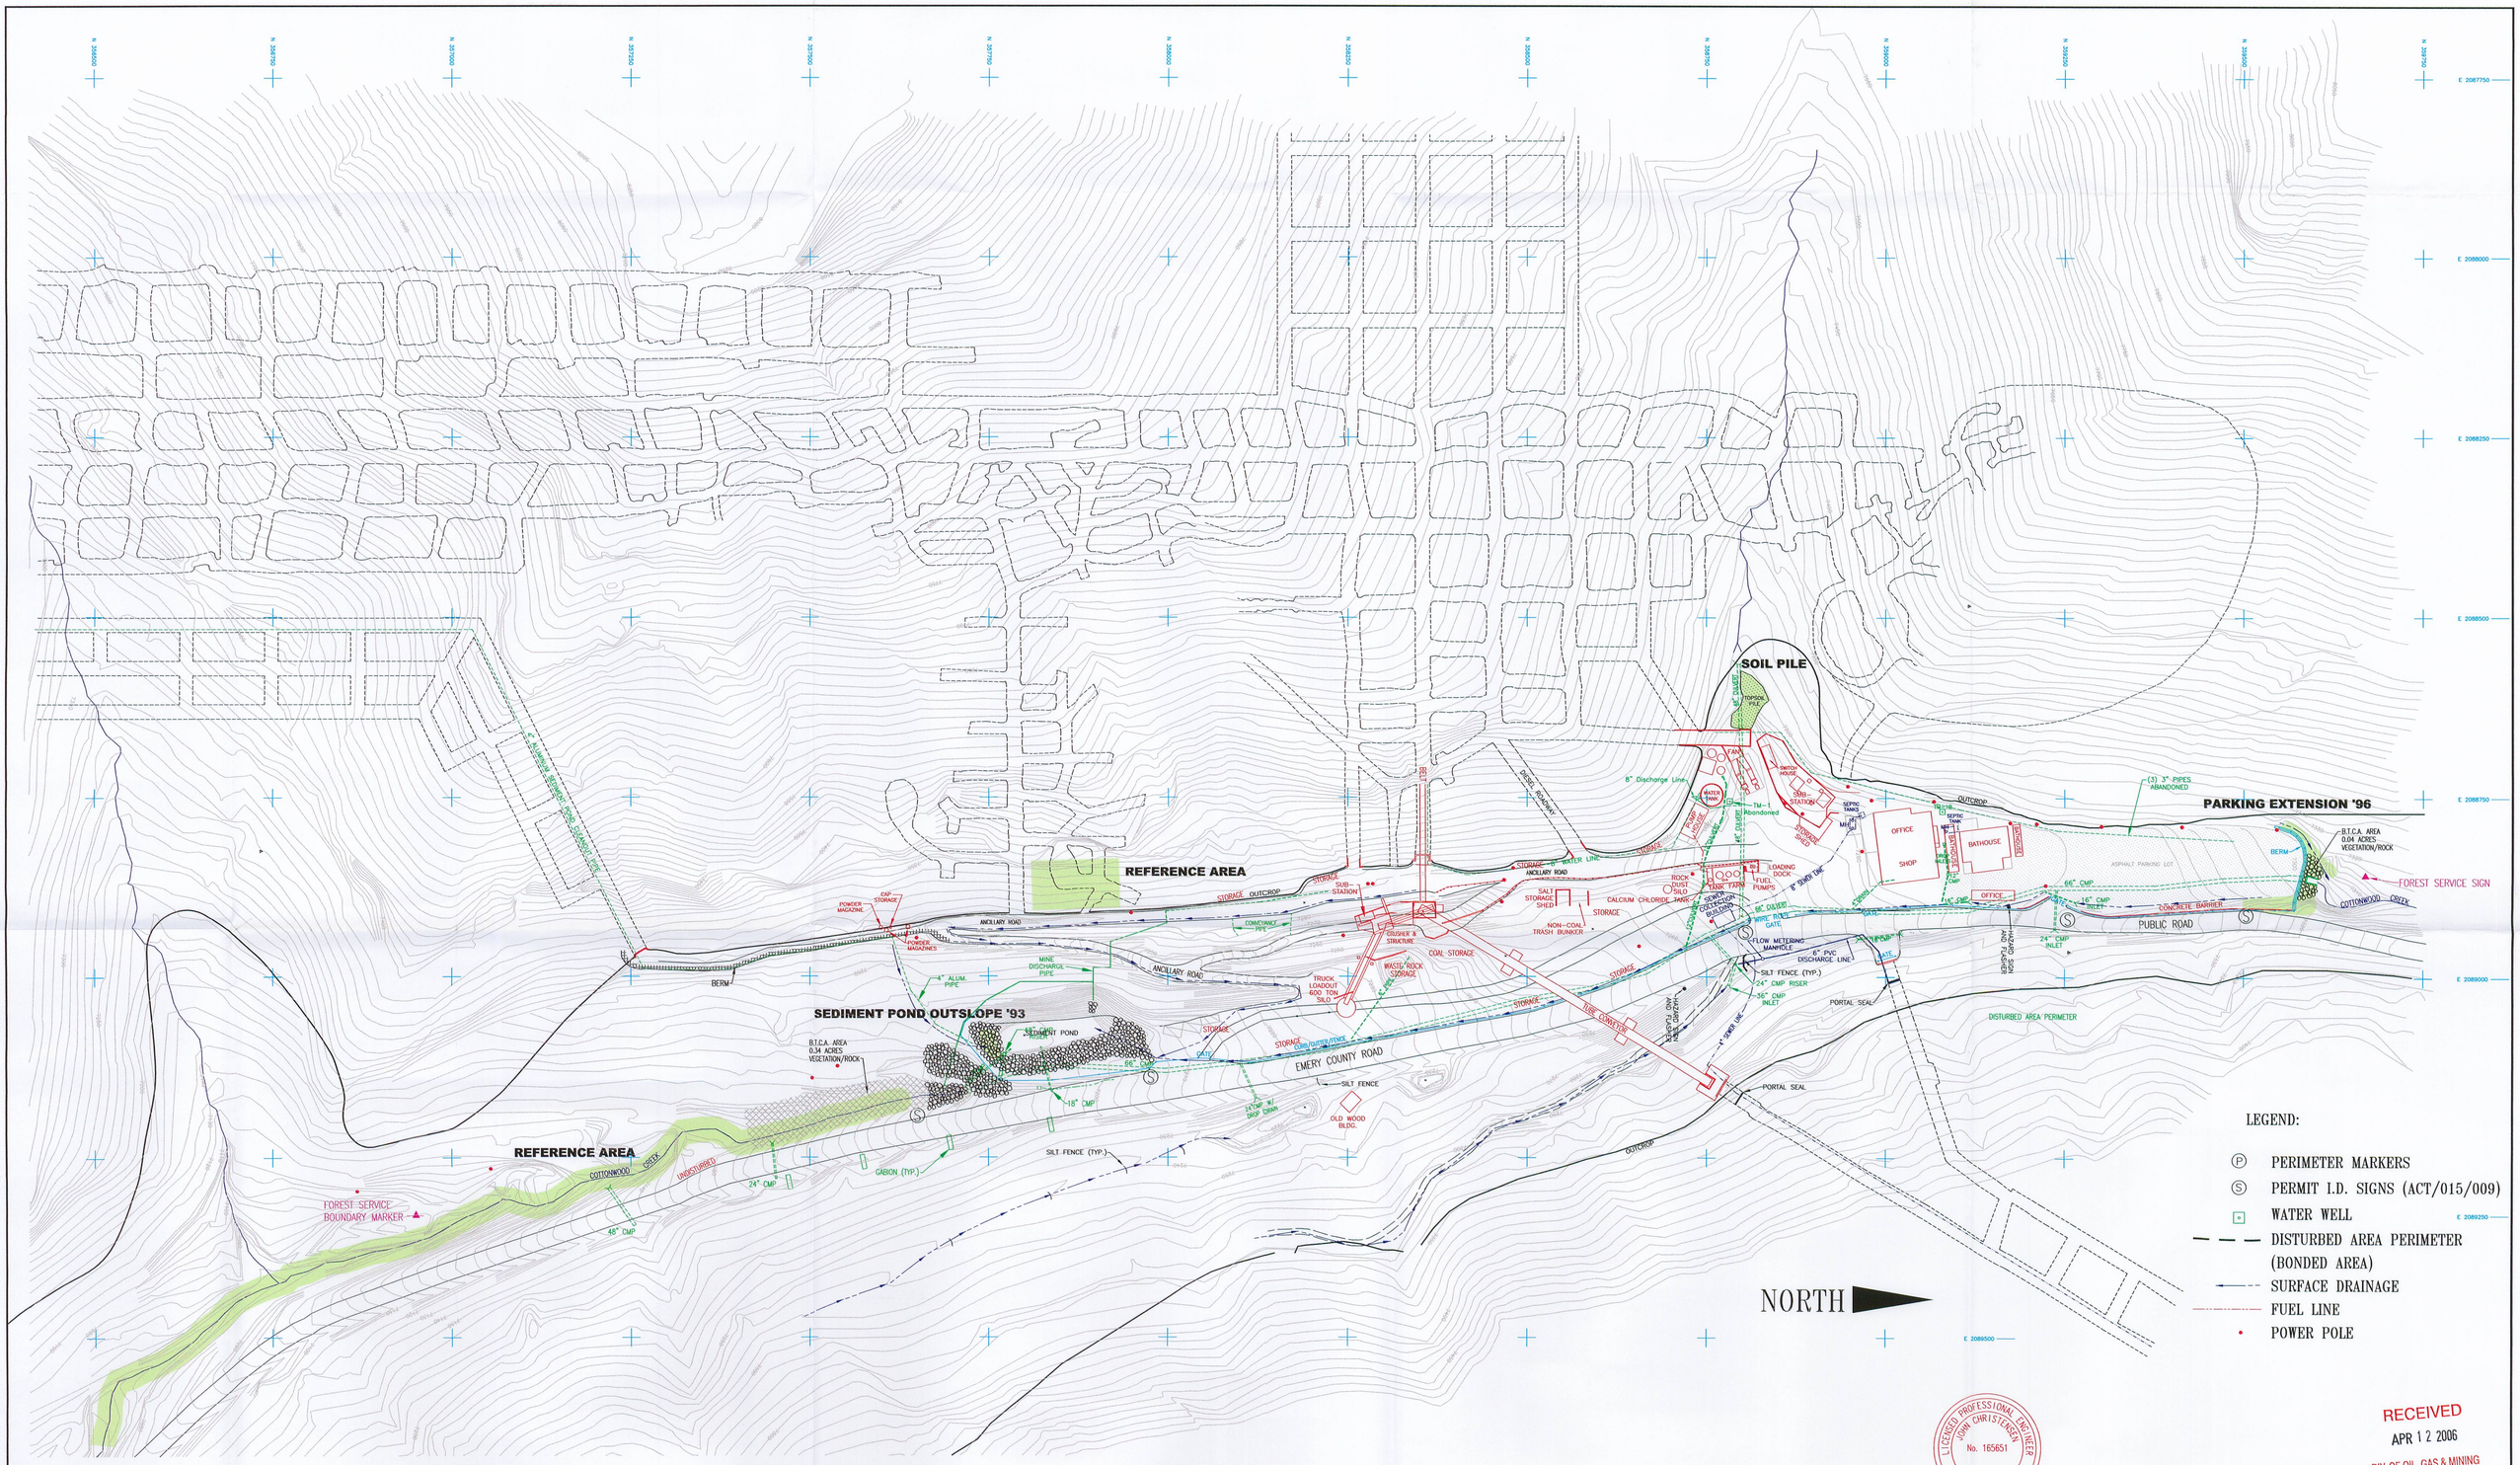

LEGEND:

- (P) PERIMETER MARKERS
- (S) PERMIT I.D. SIGNS (ACT/015/009)
- WATER WELL
- DISTURBED AREA PERIMETER (BONDED AREA)
- SURFACE DRAINAGE
- FUEL LINE
- POWER POLE

Site Name: SEDIMENT POND OUTSLOPE '93		Qualitative			Quantitative									
Exposure: E & S					Cover				% Composition					
Year	Date	Slope	Animal Use	Erosion	Total Living	Litter	Bareground	Rock	Shrubs	Forbs	Grasses	Density	Productivity
1999	SEPT. 20-24	25°	S	S	–	–	–	–	–	–	–	–	–
2000	AUG. 28-SEPT. 2	25°	S	S	NOT SAMPLED				NOT SAMPLED				
2001	AUG. 27-31	25°	S	S	NOT SAMPLED				NOT SAMPLED				
2002	SEPT. 2-6	25°	N	N-S	NOT SAMPLED				NOT SAMPLED				
2004	SEPT. 20-25	25°	V	N-S	NOT SAMPLED				NOT SAMPLED				

Site Name: PARKING EXTENSION '96		Qualitative			Quantitative									
Exposure: NW					Cover				% Composition					
Year	Date	Slope	Animal Use	Erosion	Total Living	Litter	Bareground	Rock	Shrubs	Forbs	Grasses	Density	Productivity
1999	SEPT. 20-24	20°	N	S	–	–	–	–	–	–	–	–	–
2000	AUG. 28-SEPT. 2	20°	N	S	NOT SAMPLED				NOT SAMPLED				
2001	AUG. 27-31	20°	N	S	NOT SAMPLED				NOT SAMPLED				
2002	SEPT. 2-6	20°	N	S	NOT SAMPLED				NOT SAMPLED				
2004	SEPT. 20-25	20°	N	S	NOT SAMPLED				NOT SAMPLED				

Site Name: REFERENCE AREAS		Qualitative			Quantitative									
Exposure: E					Cover				% Composition					
Year	Date	Slope	Animal Use	Erosion	Total Living	Litter	Bareground	Rock	Shrubs	Forbs	Grasses	Density	Productivity
1999	SEPT. 20-24	?	S	N	–	–	–	–	–	–	–	–	–
2000	AUG. 28-SEPT. 2	?	S	N	NOT SAMPLED				NOT SAMPLED				
2001	AUG. 27-31	?	S	N	NOT SAMPLED				NOT SAMPLED				
2002	SEPT. 2-6	?	S	N	NOT SAMPLED				NOT SAMPLED				
2004	SEPT. 20-25	?	S	N	NOT SAMPLED				NOT SAMPLED				
2005	OCT. 10-13	35°	S	N	NOT SAMPLED				NOT SAMPLED				

Site Name: SOIL PILE		Qualitative			Quantitative									
Exposure: V					Cover				% Composition					
Year	Date	Slope	Animal Use	Erosion	Total Living	Litter	Bareground	Rock	Shrubs	Forbs	Grasses	Density	Productivity
2001	AUG. 27-31	35°	N	N	NOT SAMPLED				NOT SAMPLED				
2002	SEPT. 2-6	35°	N	N	NOT SAMPLED				NOT SAMPLED				

NOTE:

QUALITATIVE AND QUANTITATIVE DATA PROVIDED BY MT. NEBO SCIENTIFIC, INC.

LICENSED PROFESSIONAL ENGINEER JOHN CHRISTENSEN No. 165651 STATE OF UTAH

I, JOHN CHRISTENSEN BEING A REGISTERED PROFESSIONAL ENGINEER IN THE STATE OF UTAH, DO HEREBY CERTIFY THAT THE INFORMATION CONTAINED ON THIS DRWAING IS TRUE AND ACCURATE TO THE BEST OF MY KNOWLEDGE AND BELIEF.

John Christensen 3/29/06

JOHN CHRISTENSEN NO. 165651 DATE

RECEIVED
APR 12 2006
DIV. OF OIL, GAS & MINING

CAD FILE NAME/DISK#: TRAILVEG

ENERGY WEST MINING COMPANY
HUNTINGTON, UTAH 84528

TRAIL MOUNTAIN MINE
SURFACE FACILITIES
2005 VEGETATION MONITORING

DRAWN BY: K. LARSEN
SCALE: 1"=100'
DATE: 10/01/90
DRAWING #: TRAILVEG
SHEET 1 OF 1
REV.