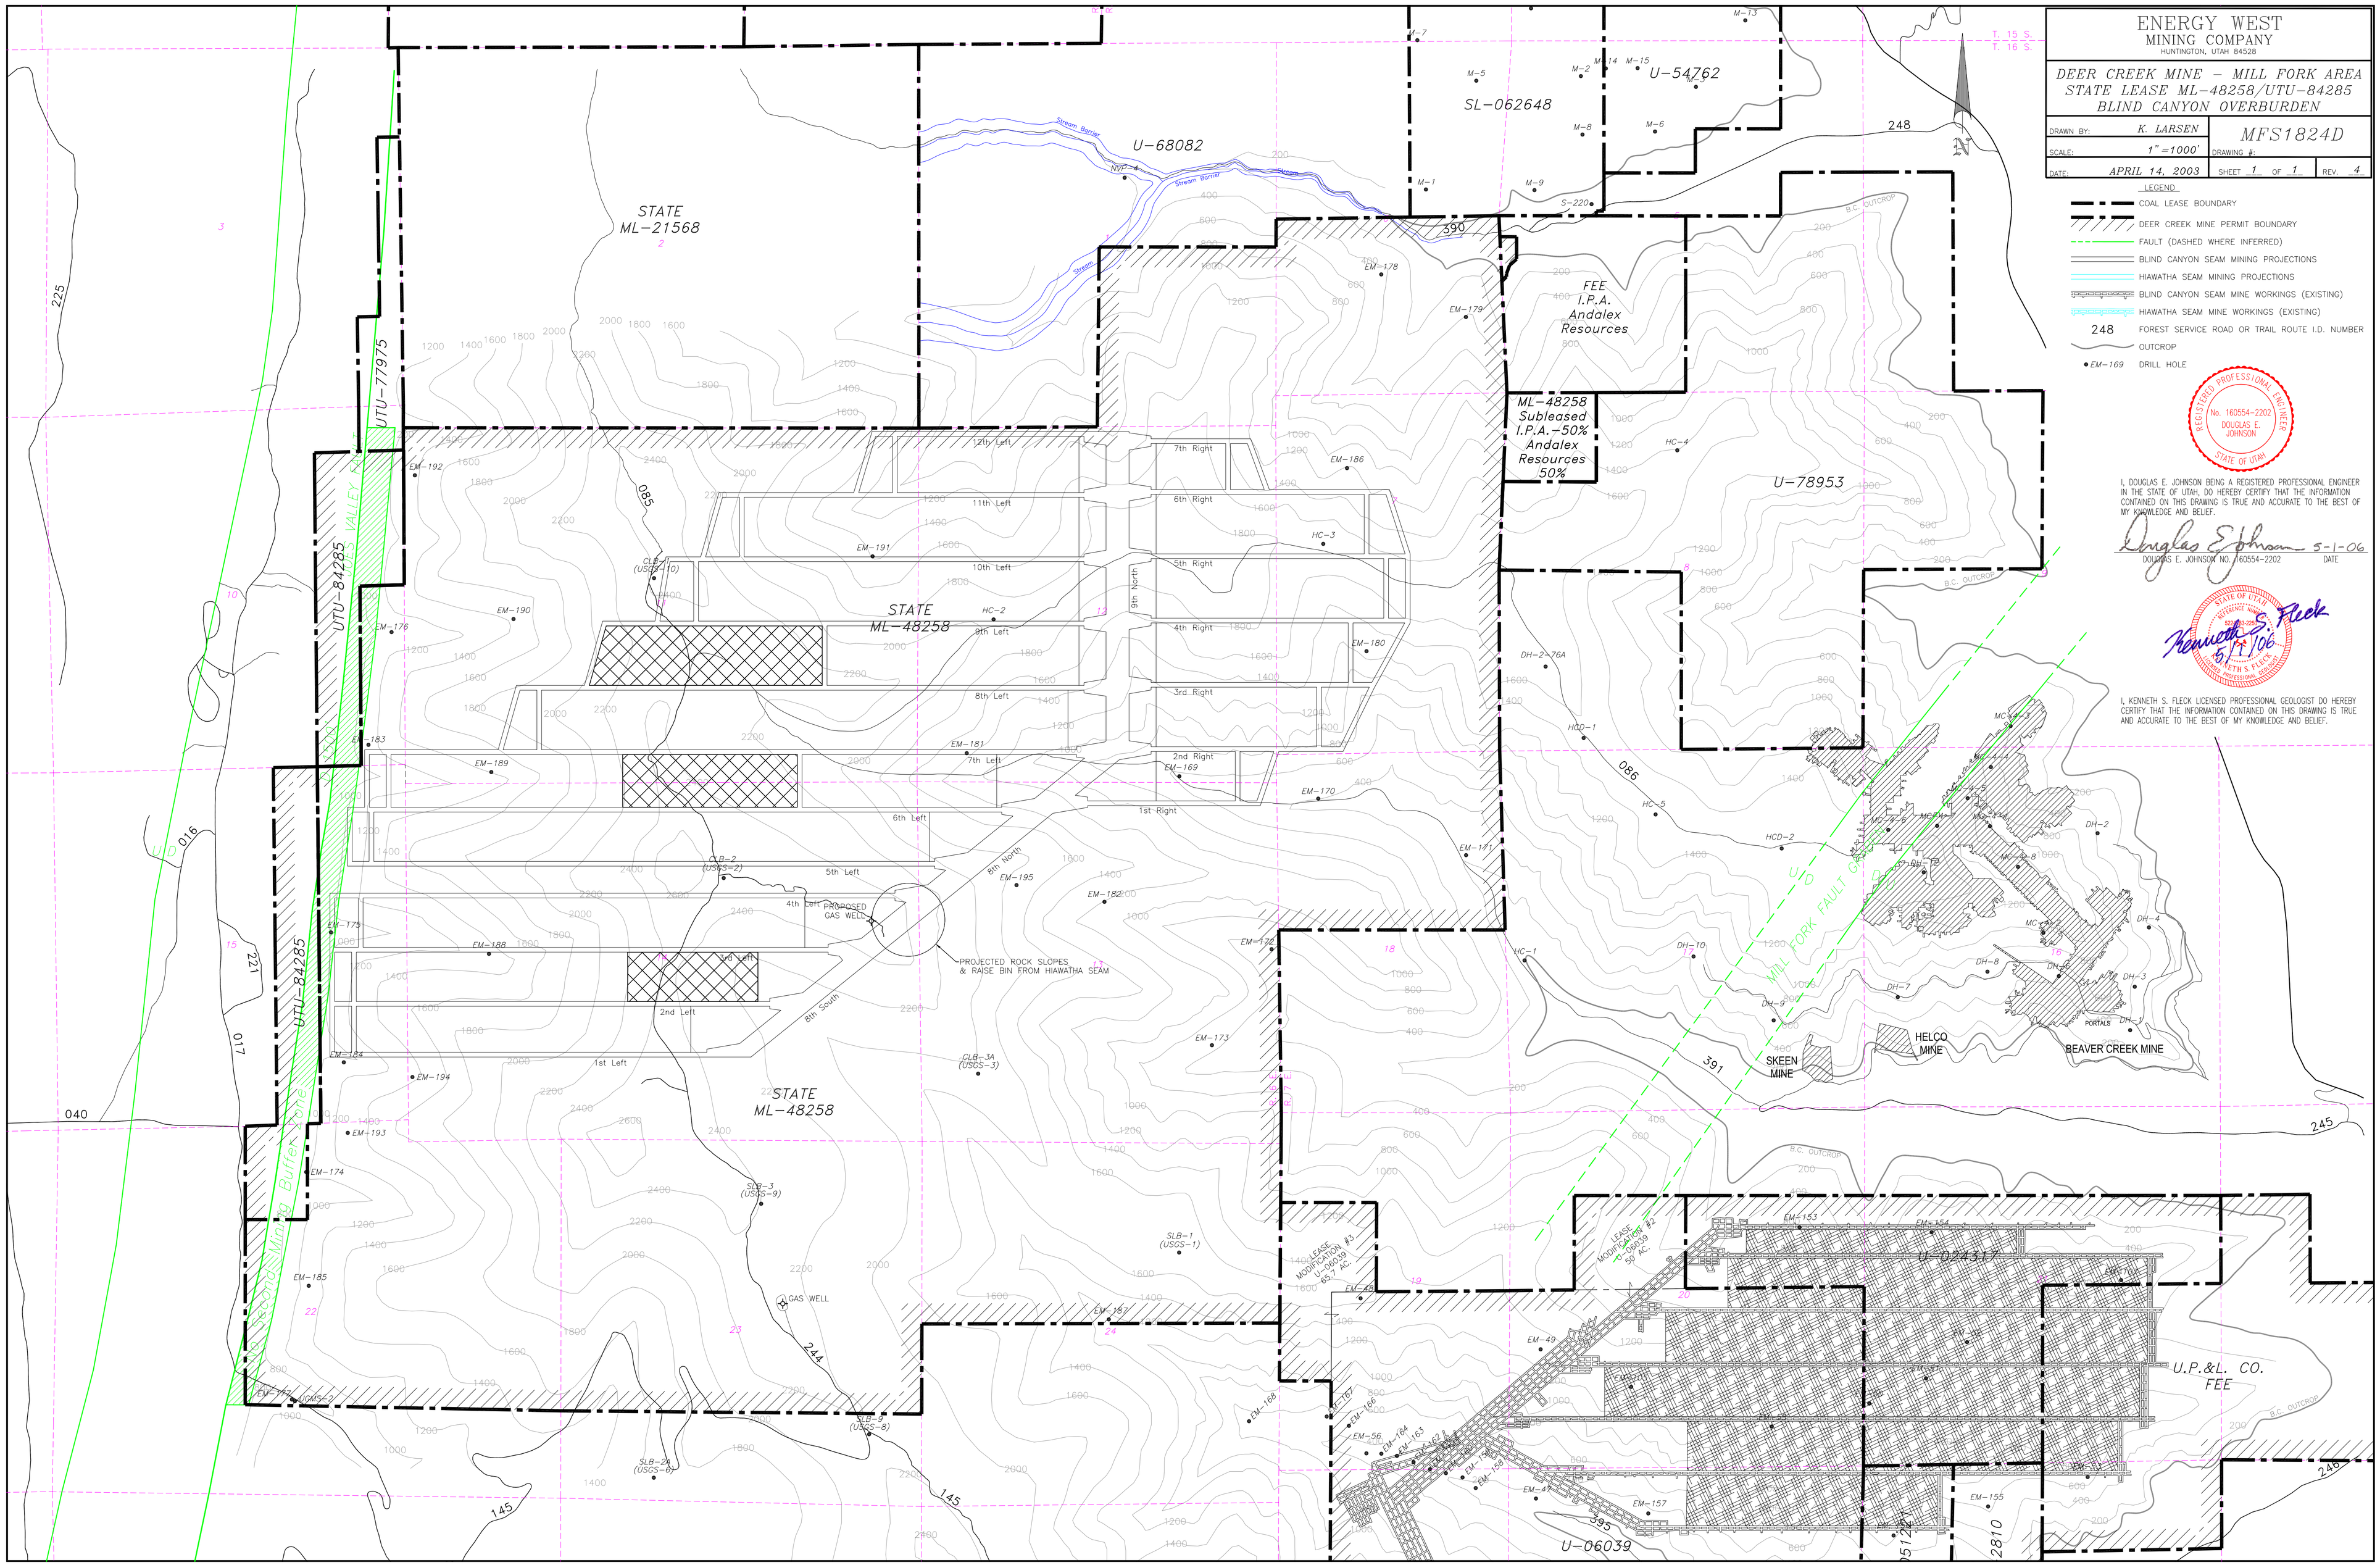
ENERGY WEST
MINING COMPANY
HUNTINGTON, UTAH 84528
DEER CREEK MINE – MILL FORK AREA
STATE LEASE ML-48258/UTU-84285
BLIND CANYON OVERBURDEN
DRAWN BY: K. LARSEN
SCALE: 1"=1000'
DRAWING #: MFS1824D
DATE: APRIL 14, 2003
SHEET 1 OF 1
REV. 4
LEGEND
COAL LEASE BOUNDARY
DEER CREEK MINE PERMIT BOUNDARY
FAULT (DASHED WHERE INFERRED)
BLIND CANYON SEAM MINING PROJECTIONS
HIAWATHA SEAM MINING PROJECTIONS
BLIND CANYON SEAM MINE WORKINGS (EXISTING)
HIAWATHA SEAM MINE WORKINGS (EXISTING)
248 FOREST SERVICE ROAD OR TRAIL ROUTE I.D. NUMBER
OUTCROP
EM-169 DRILL HOLE
REGISTERED PROFESSIONAL ENGINEER
No. 160554-2202
DOUGLAS E. JOHNSON
STATE OF UTAH
I, DOUGLAS E. JOHNSON BEING A REGISTERED PROFESSIONAL ENGINEER IN THE STATE OF UTAH, DO HEREBY CERTIFY THAT THE INFORMATION CONTAINED ON THIS DRAWING IS TRUE AND ACCURATE TO THE BEST OF MY KNOWLEDGE AND BELIEF.
DOUGLAS E. JOHNSON NO. 160554-2202
DATE
STATE OF UTAH
KENNETH S. FLECK
I, KENNETH S. FLECK LICENSED PROFESSIONAL GEOLOGIST DO HEREBY CERTIFY THAT THE INFORMATION CONTAINED ON THIS DRAWING IS TRUE AND ACCURATE TO THE BEST OF MY KNOWLEDGE AND BELIEF.
STATE ML-21568
U-68082
SL-062648
U-54762
FEE
I.P.A.
Andalex
Resources
ML-48258
Subleased
I.P.A.-50%
Andalex
Resources
50%
U-78953
UTU-77975
UTU-84285
STATE
ML-48258
Mill Fork Fault Zone
Mining Buffer Zone
12th Left
11th Left
10th Left
9th Left
8th Left
7th Left
6th Left
5th Left
4th Left
3rd Left
2nd Left
1st Left
7th Right
6th Right
5th Right
4th Right
3rd Right
2nd Right
1st Right
9th North
8th North
8th South
PROPOSED GAS WELL
PROJECTED ROCK SLOPES & RAISE BIN FROM HIAWATHA SEAM
GAS WELL
Stream Barrier
Stream
NVP-4
B.C. OUTCROP
HELCO MINE
SKEEN MINE
BEAVER CREEK MINE
PORTALS
LEASE MODIFICATION #3 U-06039 63.5 AC.
LEASE MODIFICATION #2 U-06039 59 AC.
U-024317
U.P.&L. CO.
FEE
U-06039
T. 15 S.
T. 16 S.