BLM Right-of-Way UTU-37642

T.17S., R.7E., S.L.B. & M.

UTU-37642 (Northern Parcel)

Beginning from the east 1/4 corner of Section 34, T.17S., R.7E., SLB&M.; thence S 32°35'06" E, 333.34 feet; thence S 25°37'57" E, 113.14 feet; thence S 25° 27'00" W, 117.42 feet; thence S 72°20'00" W, 214.90 feet; thence S 62°54'12" W, 69 67 feet; thence S 54° 05'38" W, 334.79 feet; thence N 31°22'00" W, 421.95 feet; thence N 24°13'43" W, 219.34 feet; thence N 16° 11'43" W, 669.30 feet; thence N 54°04'29" E, 168.18 feet; thence S 54°11'25" E, 887.95 feet to the point of beginning.

Containing 16.11 acres more or less.

UTU-37642 (Southern Parcel)

Beginning at a point S 32°35'06" E, 582.18 feet from the east 1/4 corner of Section 34, T.17S., R7E., SLB&M.; thence S 32°35'06" E, 1296.31 feet; thence S 55°31'08" W, 411.69 feet; thence N 48°03'42" W, 656.18 feet; thence N 46°38'41" W, 472.77 feet; thence N 38°57'15" W, 229.19 feet; thence N 31°22'00" W, 90.38 feet; thence S 72°32'03" E, 65.63 feet; thence N 50°27'20" E, 295.51 feet; thence N 69°41'04 E, 398.55 feet to the point of beginning.

Containing 18.45 acres more or less.

UTU-37642 (Waste Rock Storage Site)

Containing 34.56 acres more or less.

LEGEND	RELINQUISHED DATE
REFERENCE AREA	
CELL 1 & BERM 1	1983
CELL 2 & BERM 2	1984
CELL 3 & BERM 3	1985
CELL 4 & BERM 4	1986
CELL 5	1993
CELL 6	1993
CELL 7	1992 & 1993

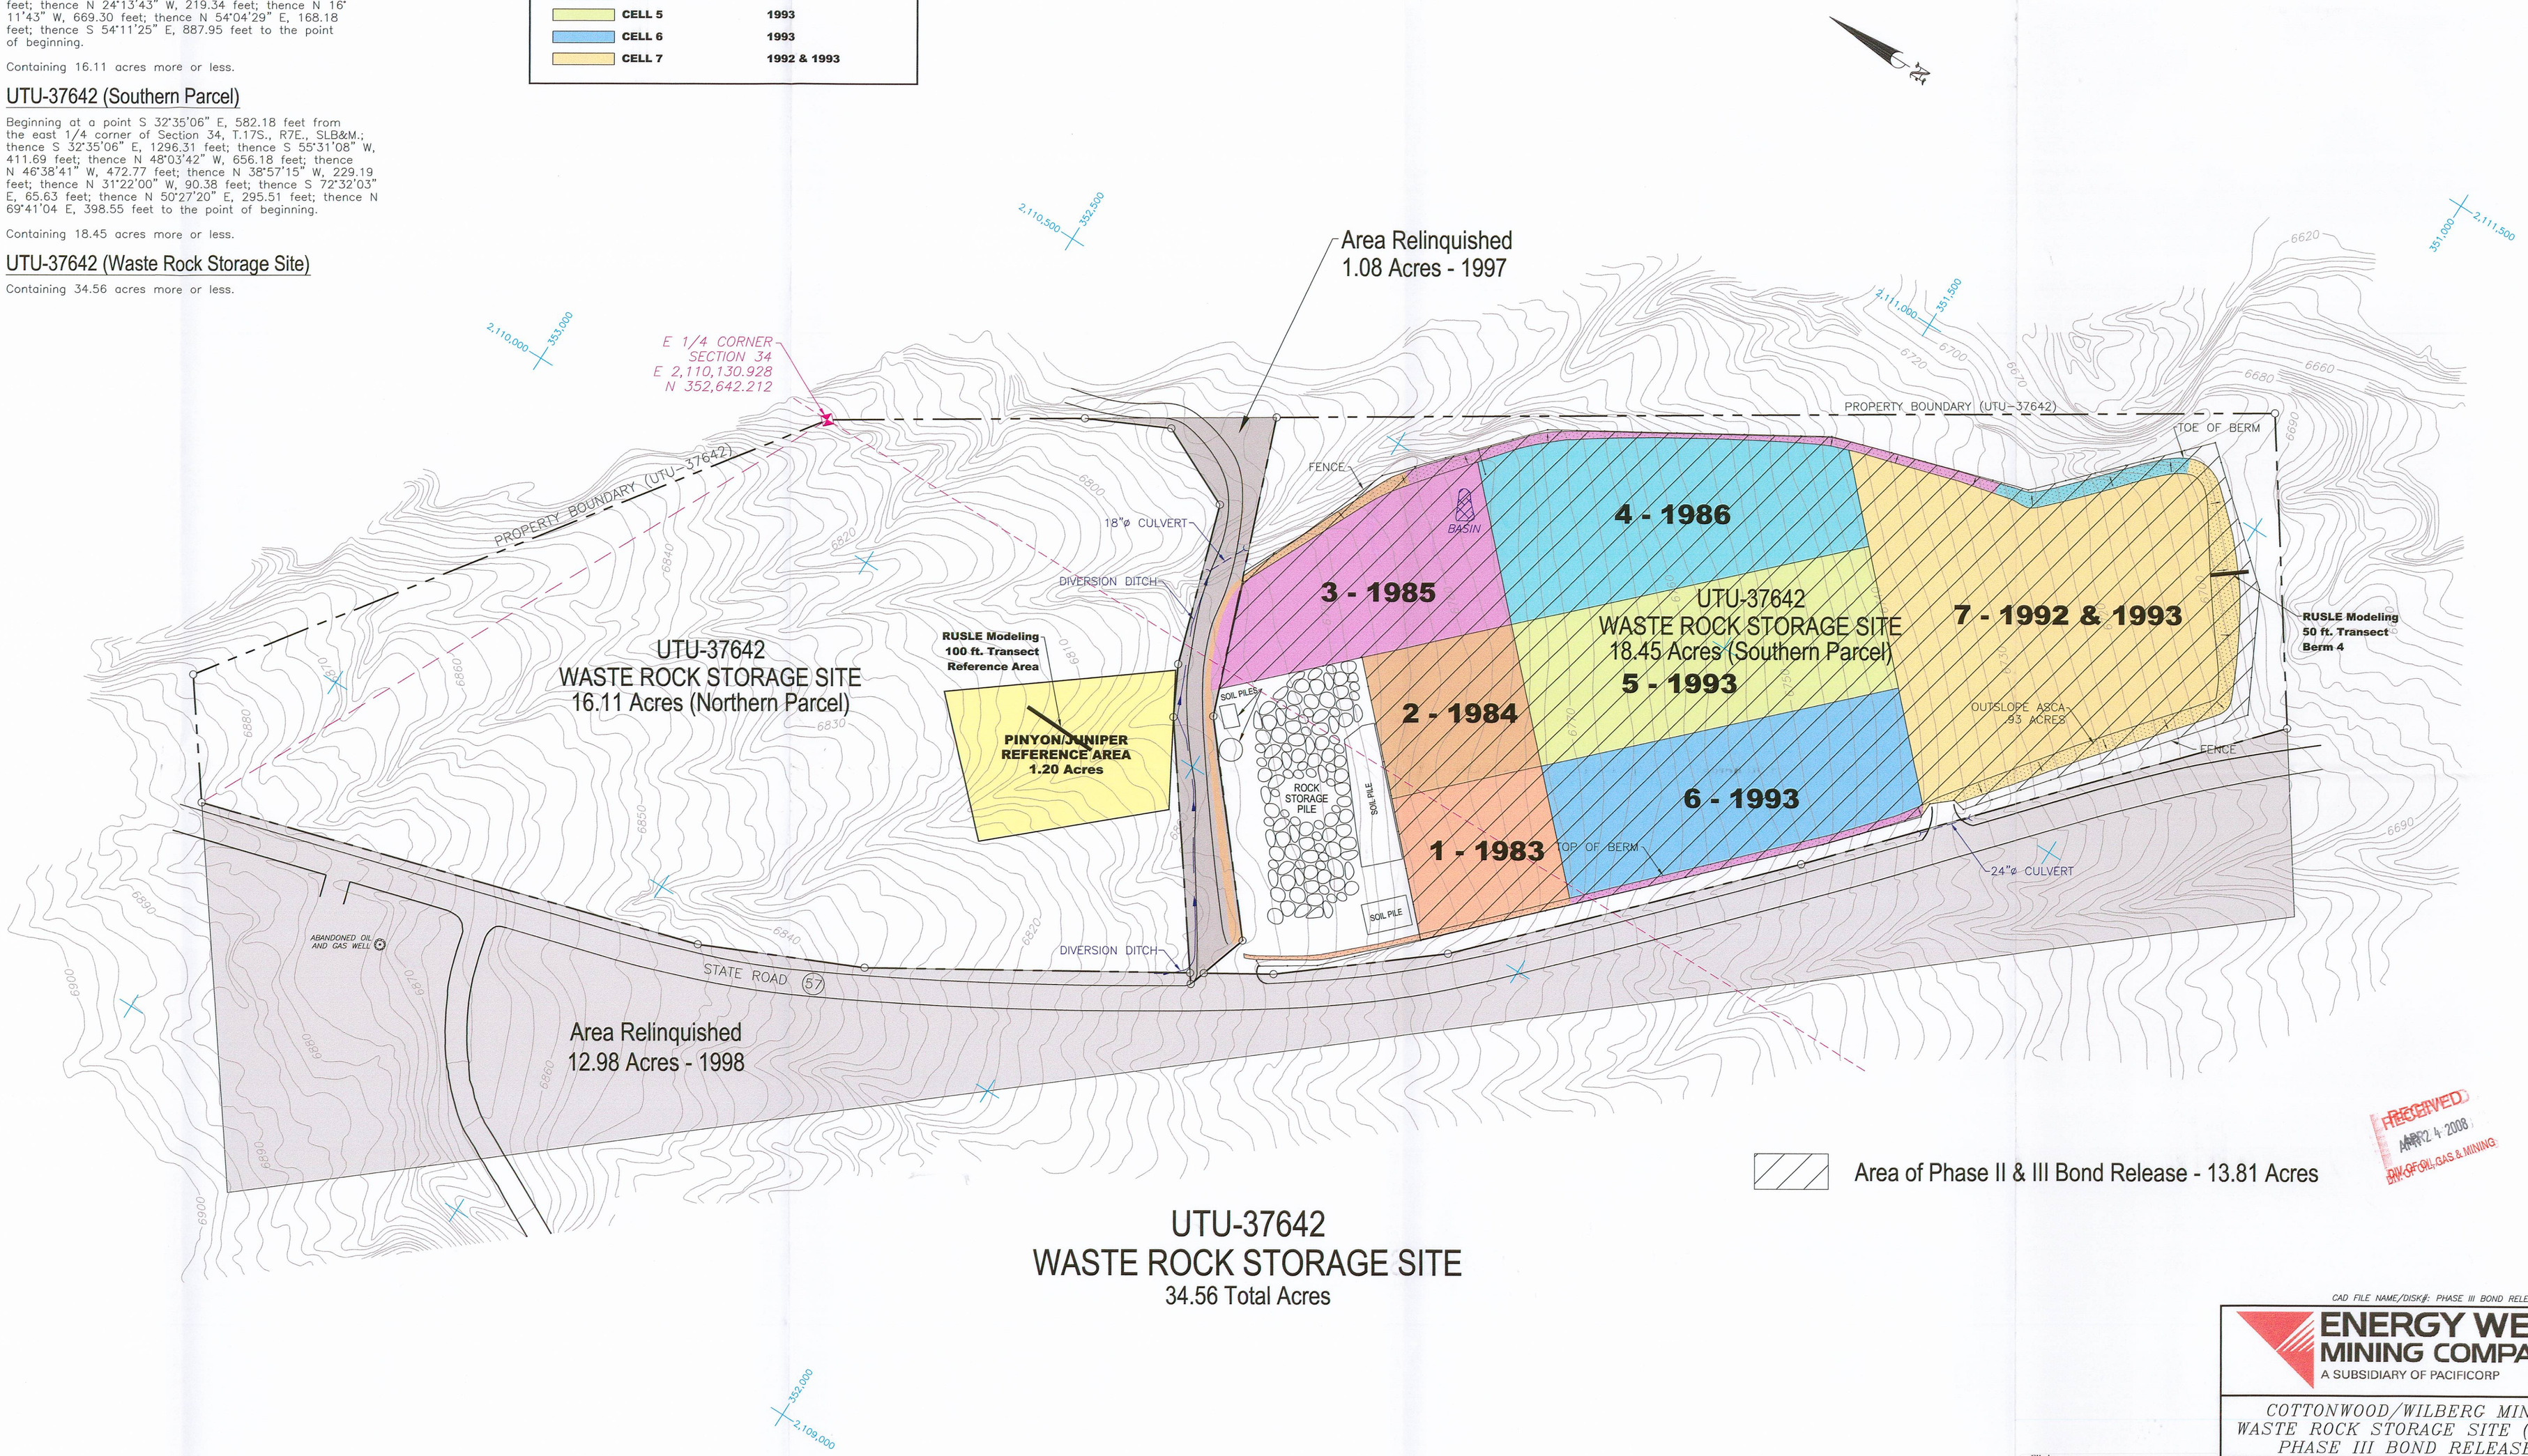

RECEIVED
APR 2 4 2008
DIV. OF OIL, GAS & MINING

CAD FILE NAME/DISK#: PHASE III BOND RELEASE.DWG

ENERGY WEST MINING COMPANY
A SUBSIDIARY OF PACIFICORP

COTTONWOOD/WILBERG MINE
WASTE ROCK STORAGE SITE (OLD)
PHASE III BOND RELEASE

DRAWN BY:	K. LARSEN	PHASE III BOND RELEASE
SCALE:	1"=100'	DRAWING #:
DATE:	APRIL 10, 2008	SHEET 1 OF 1 REV.

File in:
☐ Confidential
☒ Shelf
☐ Expandable
Refer to Record No 0006 Date 04/16/2008
In C/015019, 2008, Incoming
For additional information