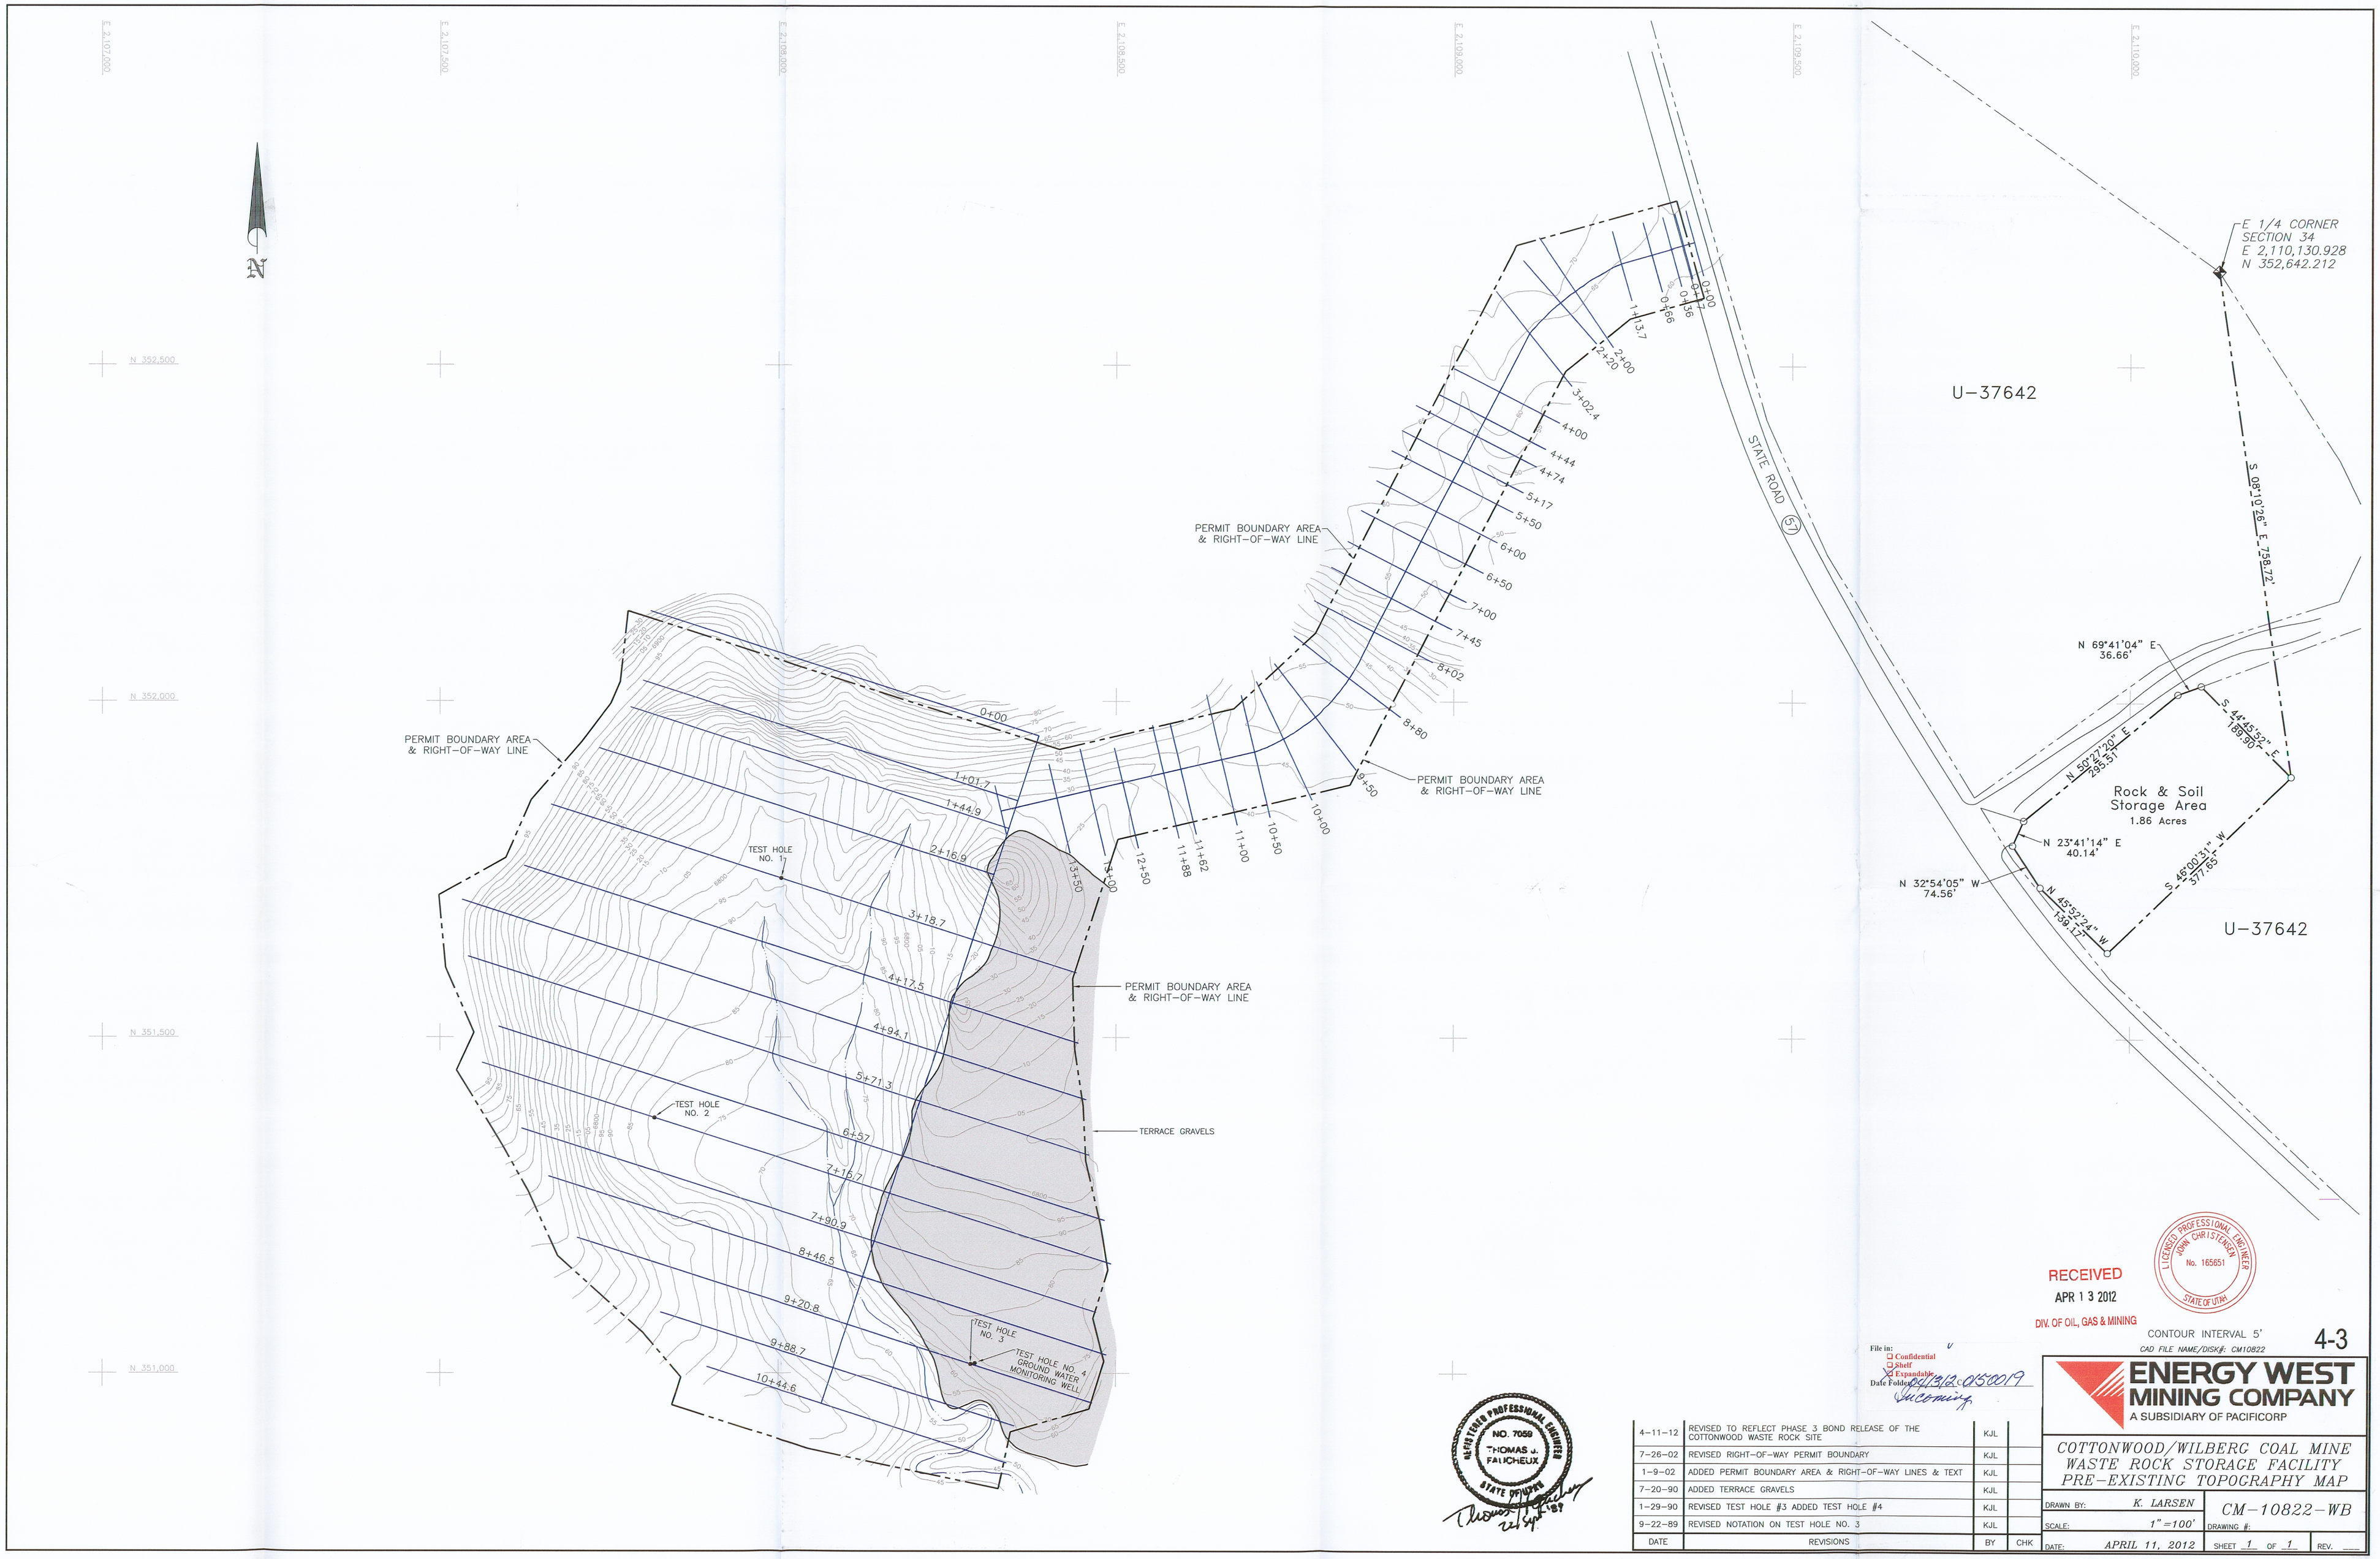

RECEIVED
APR 13 2012
DIV. OF OIL, GAS & MINING

LICENSED PROFESSIONAL ENGINEER
JOHN CHRISTENSEN
No. 165651
STATE OF UTAH

CONTOUR INTERVAL 5'
CAD FILE NAME/DISK#: CM10822

4-3

File in:
☐ Confidential
☐ Shelf
☒ Expandable
Date Folded: 04/13/12 0150019
Incoming

REGISTERED PROFESSIONAL ENGINEER
NO. 7059
THOMAS J. FAUCHEUX
STATE OF UTAH
Thomas J. Faucheux
22 Sept '89

DATE	REVISIONS	BY	CHK
4-11-12	REVISED TO REFLECT PHASE 3 BOND RELEASE OF THE COTTONWOOD WASTE ROCK SITE	KJL	
7-26-02	REVISED RIGHT-OF-WAY PERMIT BOUNDARY	KJL	
1-9-02	ADDED PERMIT BOUNDARY AREA & RIGHT-OF-WAY LINES & TEXT	KJL	
7-20-90	ADDED TERRACE GRAVELS	KJL	
1-29-90	REVISED TEST HOLE #3 ADDED TEST HOLE #4	KJL	
9-22-89	REVISED NOTATION ON TEST HOLE NO. 3	KJL	

ENERGY WEST MINING COMPANY
A SUBSIDIARY OF PACIFICORP

COTTONWOOD/WILBERG COAL MINE
WASTE ROCK STORAGE FACILITY
PRE-EXISTING TOPOGRAPHY MAP

DRAWN BY:	K. LARSEN	CM-10822-WB	
SCALE:	1"=100'	DRAWING #:	
DATE:	APRIL 11, 2012	SHEET 1 OF 1	REV.