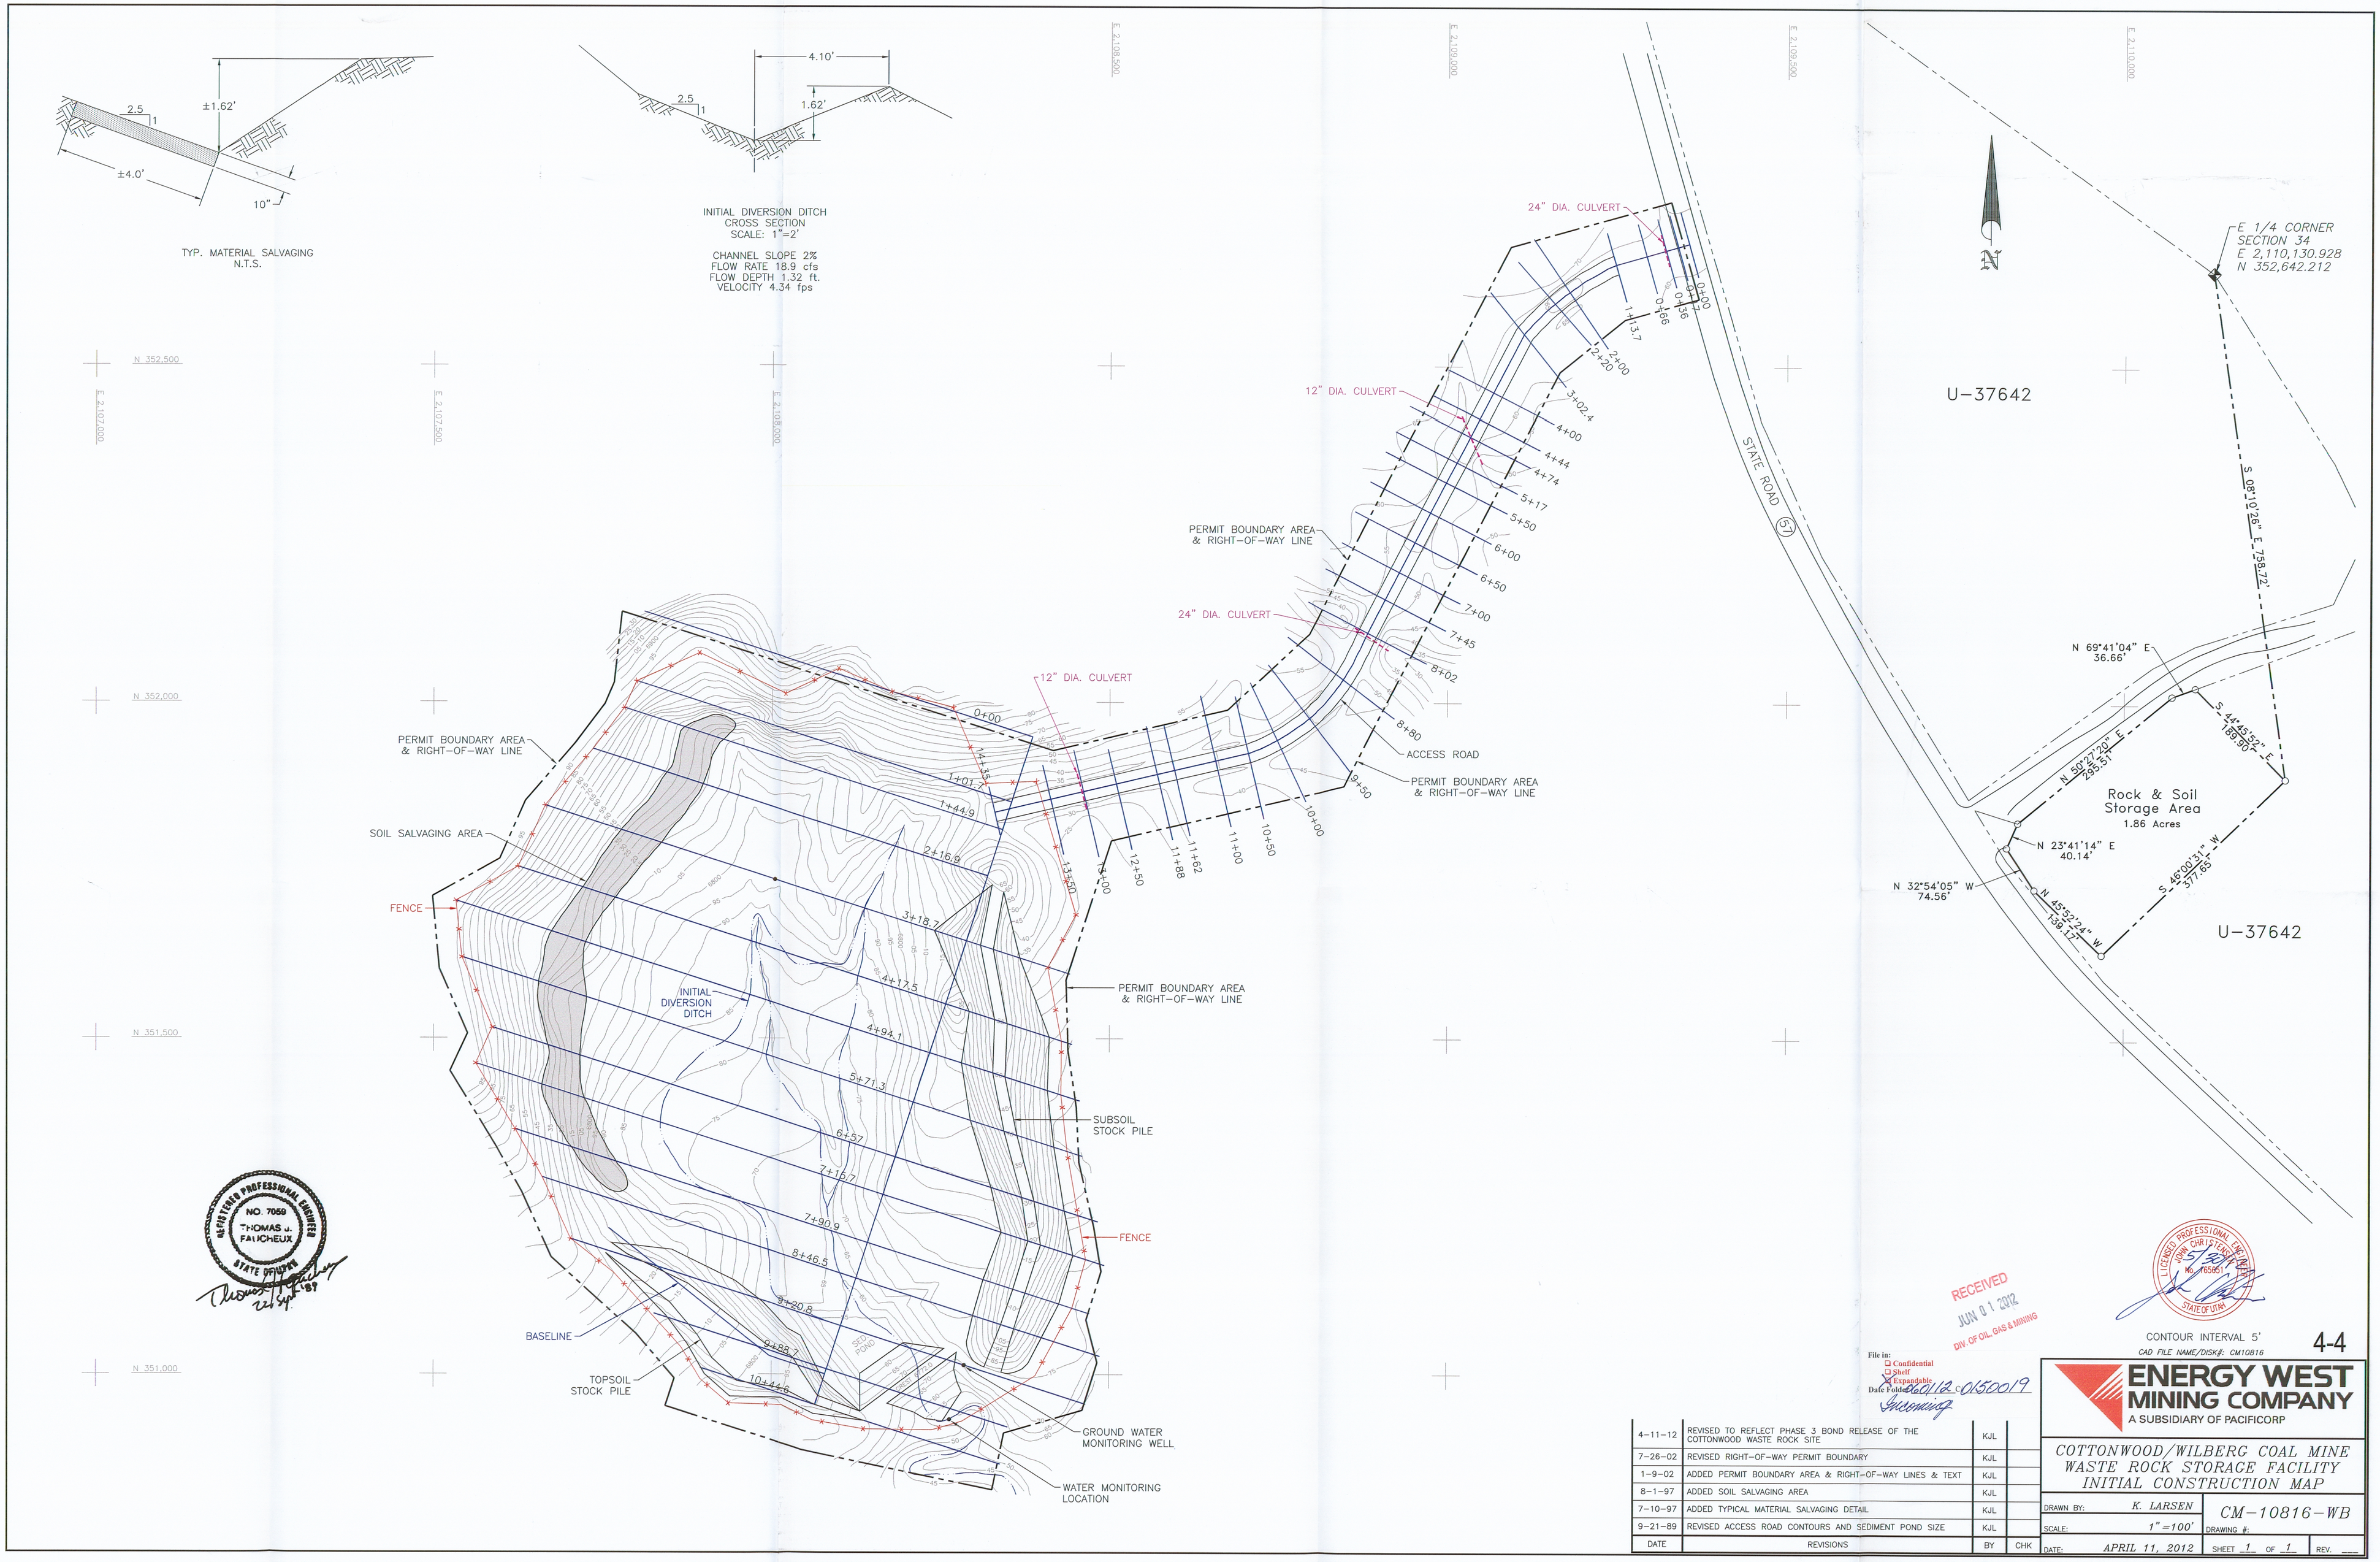

CONTOUR INTERVAL 5'

CAD FILE NAME/DISK#: CM10816

4-4

File in:
☐ Confidential
☐ Shelf
☒ Expandable

Date Folded: 06/01/12 C0150019

DATE	REVISIONS	BY	CHK
4-11-12	REVISED TO REFLECT PHASE 3 BOND RELEASE OF THE COTTONWOOD WASTE ROCK SITE	KJL	
7-26-02	REVISED RIGHT-OF-WAY PERMIT BOUNDARY	KJL	
1-9-02	ADDED PERMIT BOUNDARY AREA & RIGHT-OF-WAY LINES & TEXT	KJL	
8-1-97	ADDED SOIL SALVAGING AREA	KJL	
7-10-97	ADDED TYPICAL MATERIAL SALVAGING DETAIL	KJL	
9-21-89	REVISED ACCESS ROAD CONTOURS AND SEDIMENT POND SIZE	KJL	

ENERGY WEST MINING COMPANY
A SUBSIDIARY OF PACIFICORP

COTTONWOOD/WILBERG COAL MINE
WASTE ROCK STORAGE FACILITY
INITIAL CONSTRUCTION MAP

DRAWN BY:	K. LARSEN	DRAWING #:	CM-10816-WB
SCALE:	1"=100'		
DATE:	APRIL 11, 2012	SHEET 1 OF 1	REV. ___