E. 2,107,000 | E. 2,107,500 | E. 2,108,000 | E. 2,108,500 | E. 2,109,000 | E. 2,109,500 | E. 2,110,000

N 352,500 | N 352,000 | N 351,500 | N 351,000

REGISTERED PROFESSIONAL ENGINEER
STEVEN E. KOCHEVAR
No. 7889
STATE OF UTAH

Steven E. Kochevar 1/7/93
STEVEN E. KOCHEVAR NO. 7889 DATE

I CERTIFY THAT I AM A REGISTERED PROFESSIONAL ENGINEER IN THE STATE OF UTAH AND DO ALSO CERTIFY THAT THIS DRAWING/PLAN IS ACCURATE IN DEPICTING THE PROPOSED FINAL RECLAMATION CONTOUR LINES AND CONDITIONS TO THE BEST OF MY KNOWLEDGE AND BELIEF.

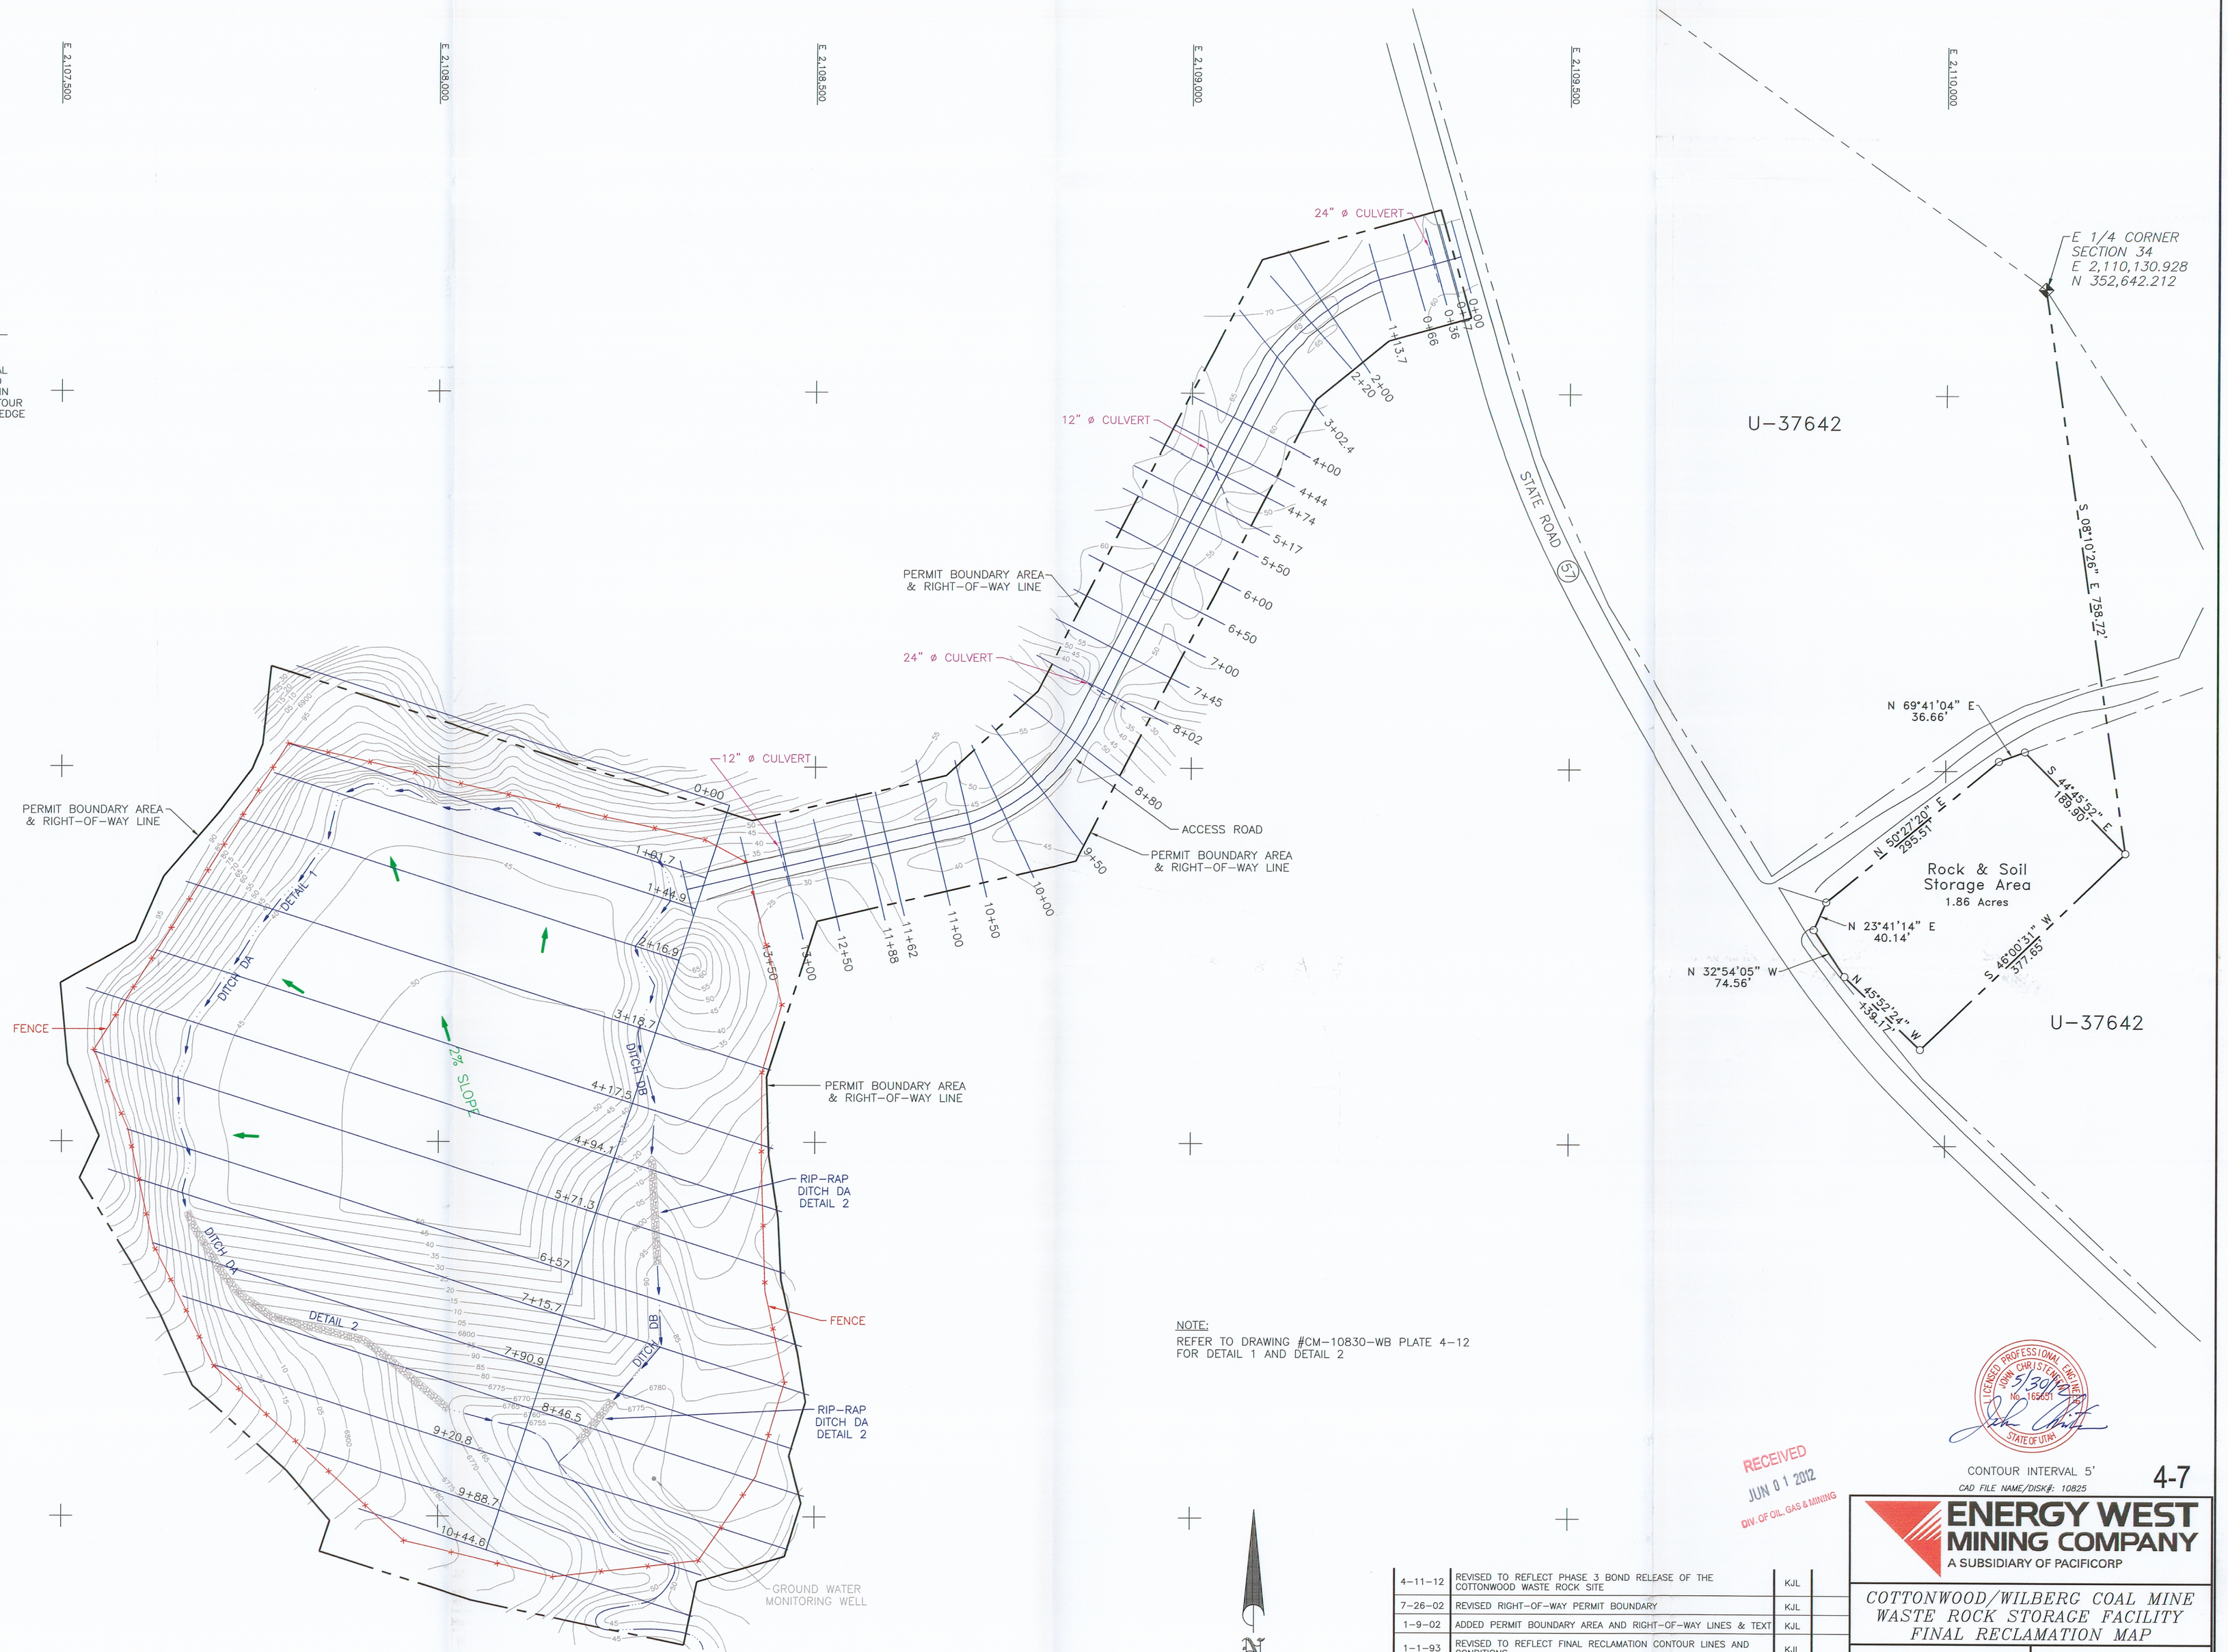

NOTE:
REFER TO DRAWING #CM-10830-WB PLATE 4-12 FOR DETAIL 1 AND DETAIL 2

LICENSED PROFESSIONAL ENGINEER
JOHN CHRISTENSEN
5/30/12
No. 165251
STATE OF UTAH

RECEIVED
JUN 01 2012
DIV. OF OIL, GAS & MINING

CONTOUR INTERVAL 5'
CAD FILE NAME/DISK#: 10825

4-7

DATE	REVISIONS	BY	CHK
4-11-12	REVISED TO REFLECT PHASE 3 BOND RELEASE OF THE COTTONWOOD WASTE ROCK SITE	KJL	
7-26-02	REVISED RIGHT-OF-WAY PERMIT BOUNDARY	KJL	
1-9-02	ADDED PERMIT BOUNDARY AREA AND RIGHT-OF-WAY LINES & TEXT	KJL	
1-1-93	REVISED TO REFLECT FINAL RECLAMATION CONTOUR LINES AND CONDITIONS	KJL	
9-22-89	REVISED ACCESS ROAD AND WASTE ROCK PILE CONTOUR LINES AND SEDIMENT POND SIZE	KJL	

ENERGY WEST MINING COMPANY
A SUBSIDIARY OF PACIFICORP

COTTONWOOD/WILBERC COAL MINE
WASTE ROCK STORAGE FACILITY
FINAL RECLAMATION MAP

DRAWN BY: K. LARSEN
SCALE: 1" = 100'
DATE: APRIL 11, 2012
DRAWING #: CM-10825-WB
SHEET 1 OF 1
REV.

File in:
☐ Confidential
☐ Shelf
☒ Expandable
Date Folder: 20120130150019
Wyoming