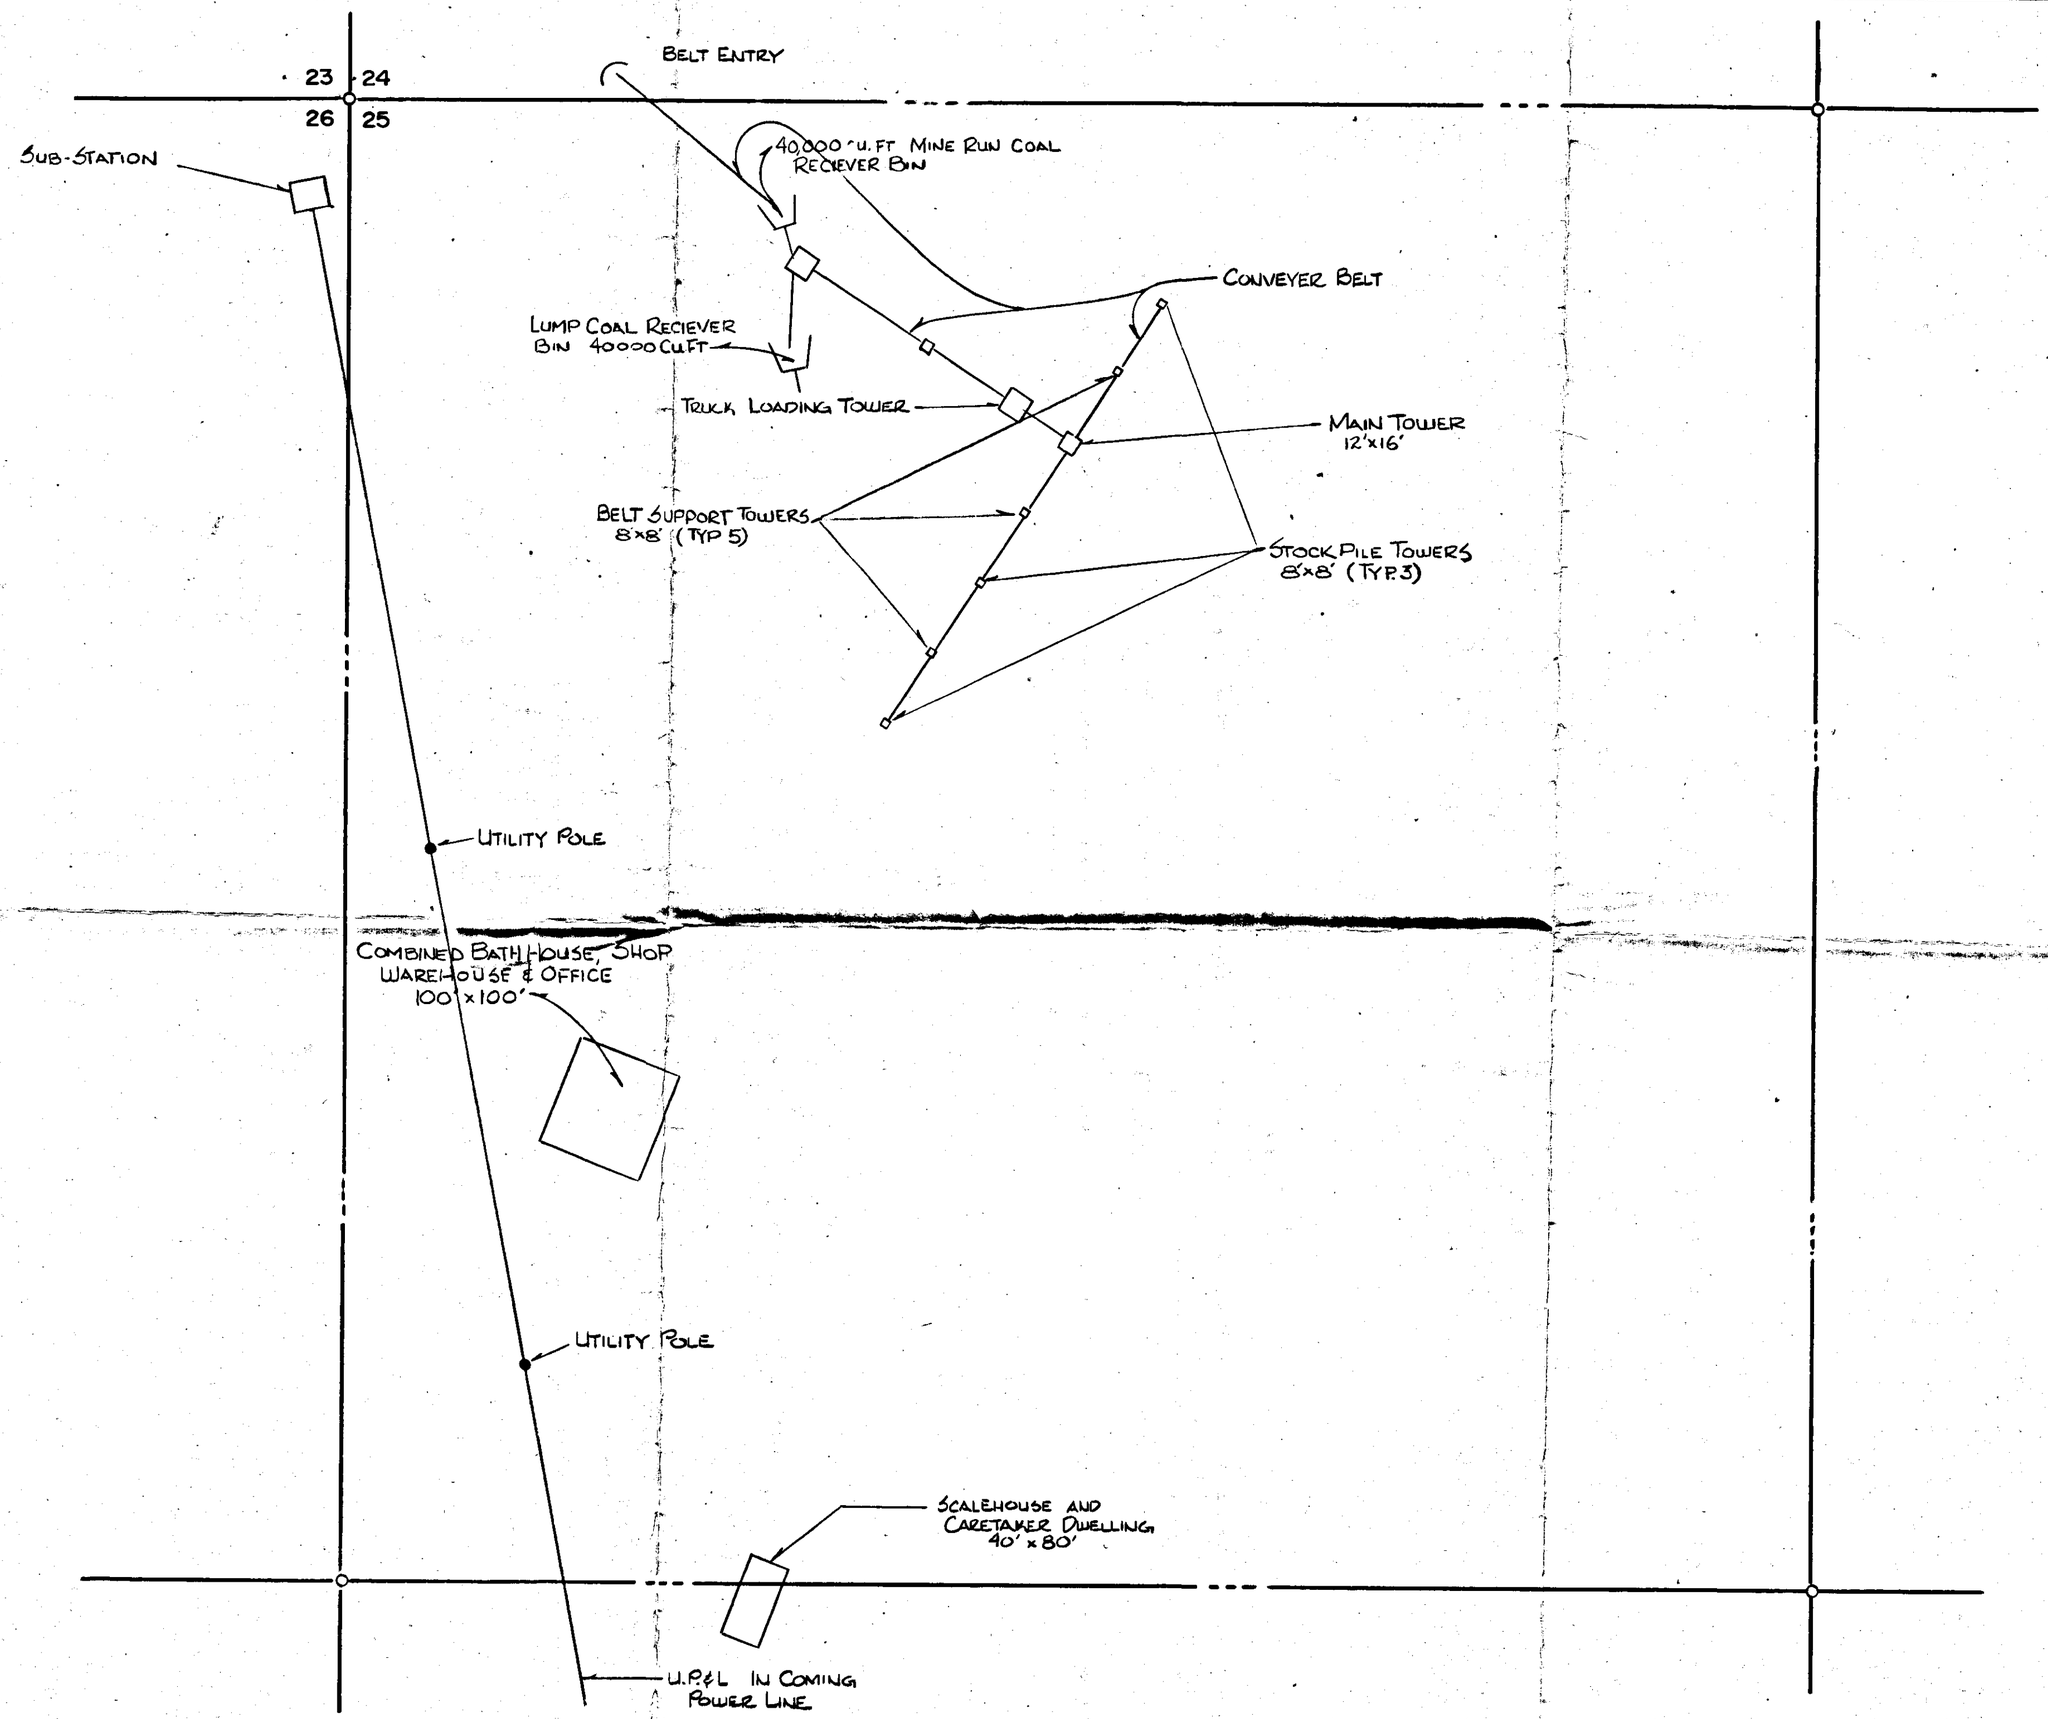

STRUCTURES, POWER LINES & CONVEYOR BELTS PLATE III 1-B SHEET 1

SCALE: 1" = 100'-0"

REGISTERED PROFESSIONAL ENGINEER WILLIAM V. HARGREAVES 1782 STATE OF UTAH