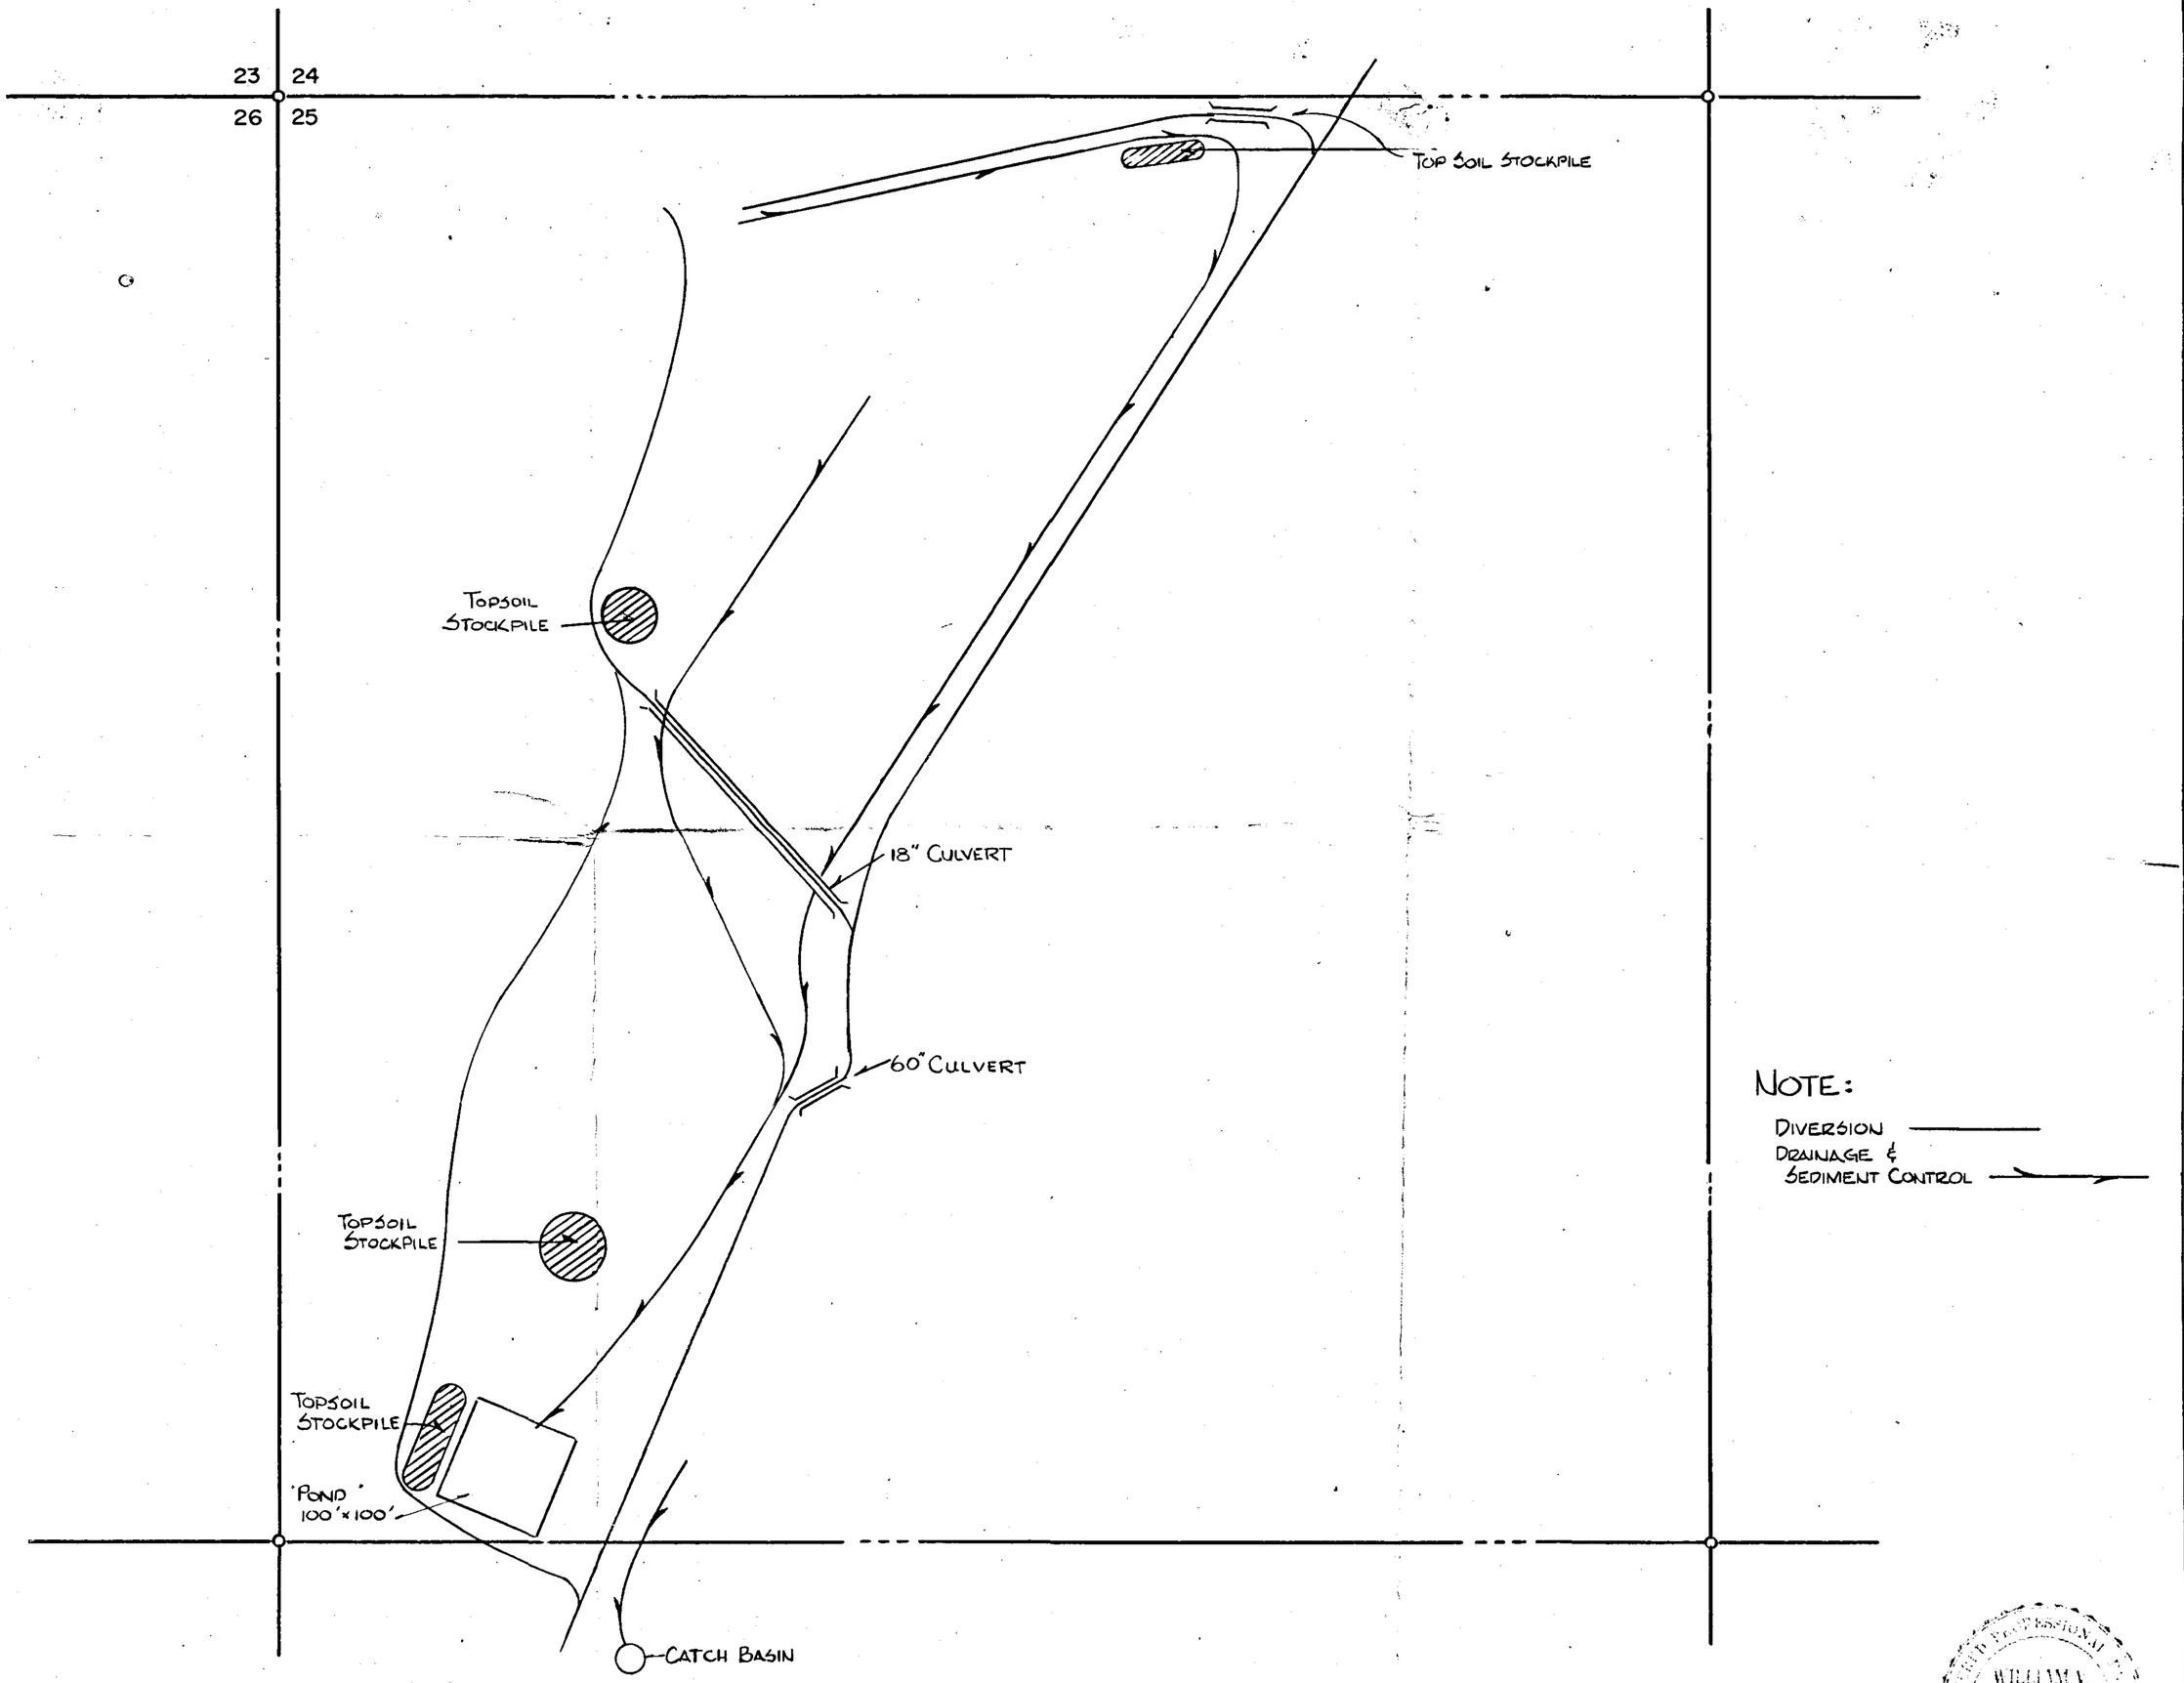

DIVERSION, DRAINAGE & SEDIMENT CONTROL PLATE III 2-B SHEET 1

SCALE: 1" = 100'-0"

REGISTERED PROFESSIONAL ENGINEER
WILLIAM V. HARGREAVES
1782