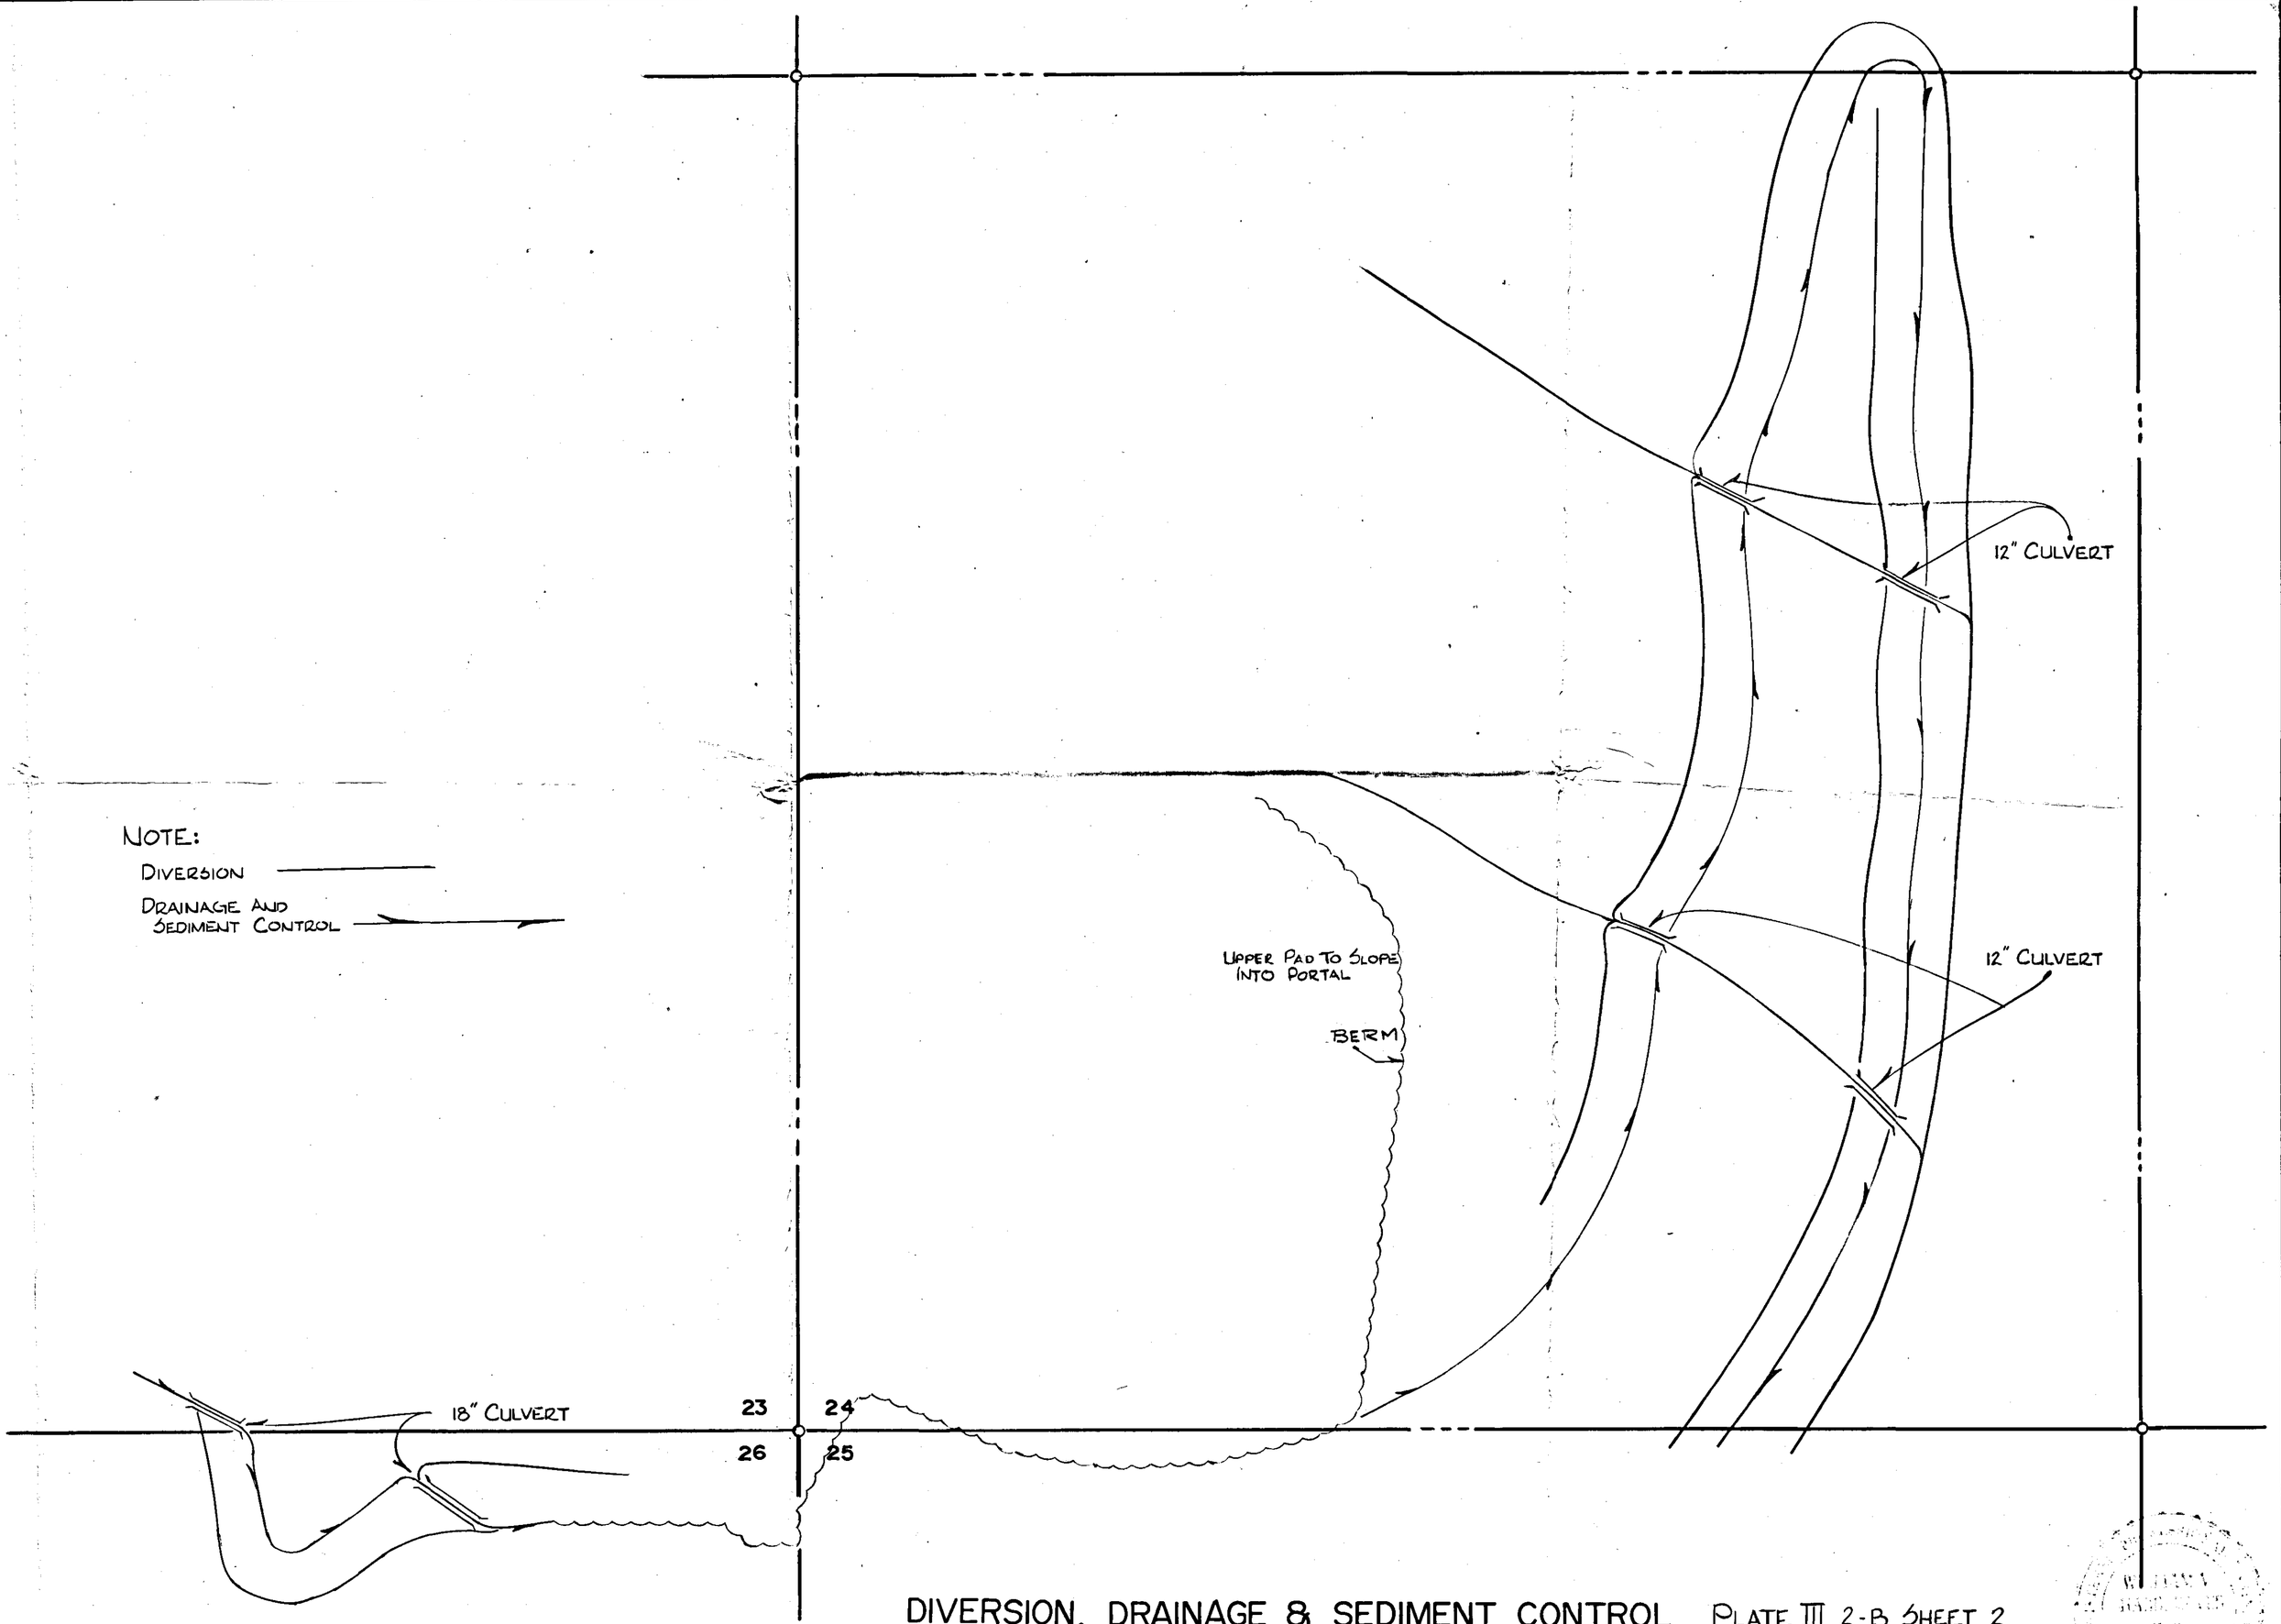

DIVERSION, DRAINAGE & SEDIMENT CONTROL PLATE III 2-B SHEET 2

SCALE: 1" = 100'- 0"