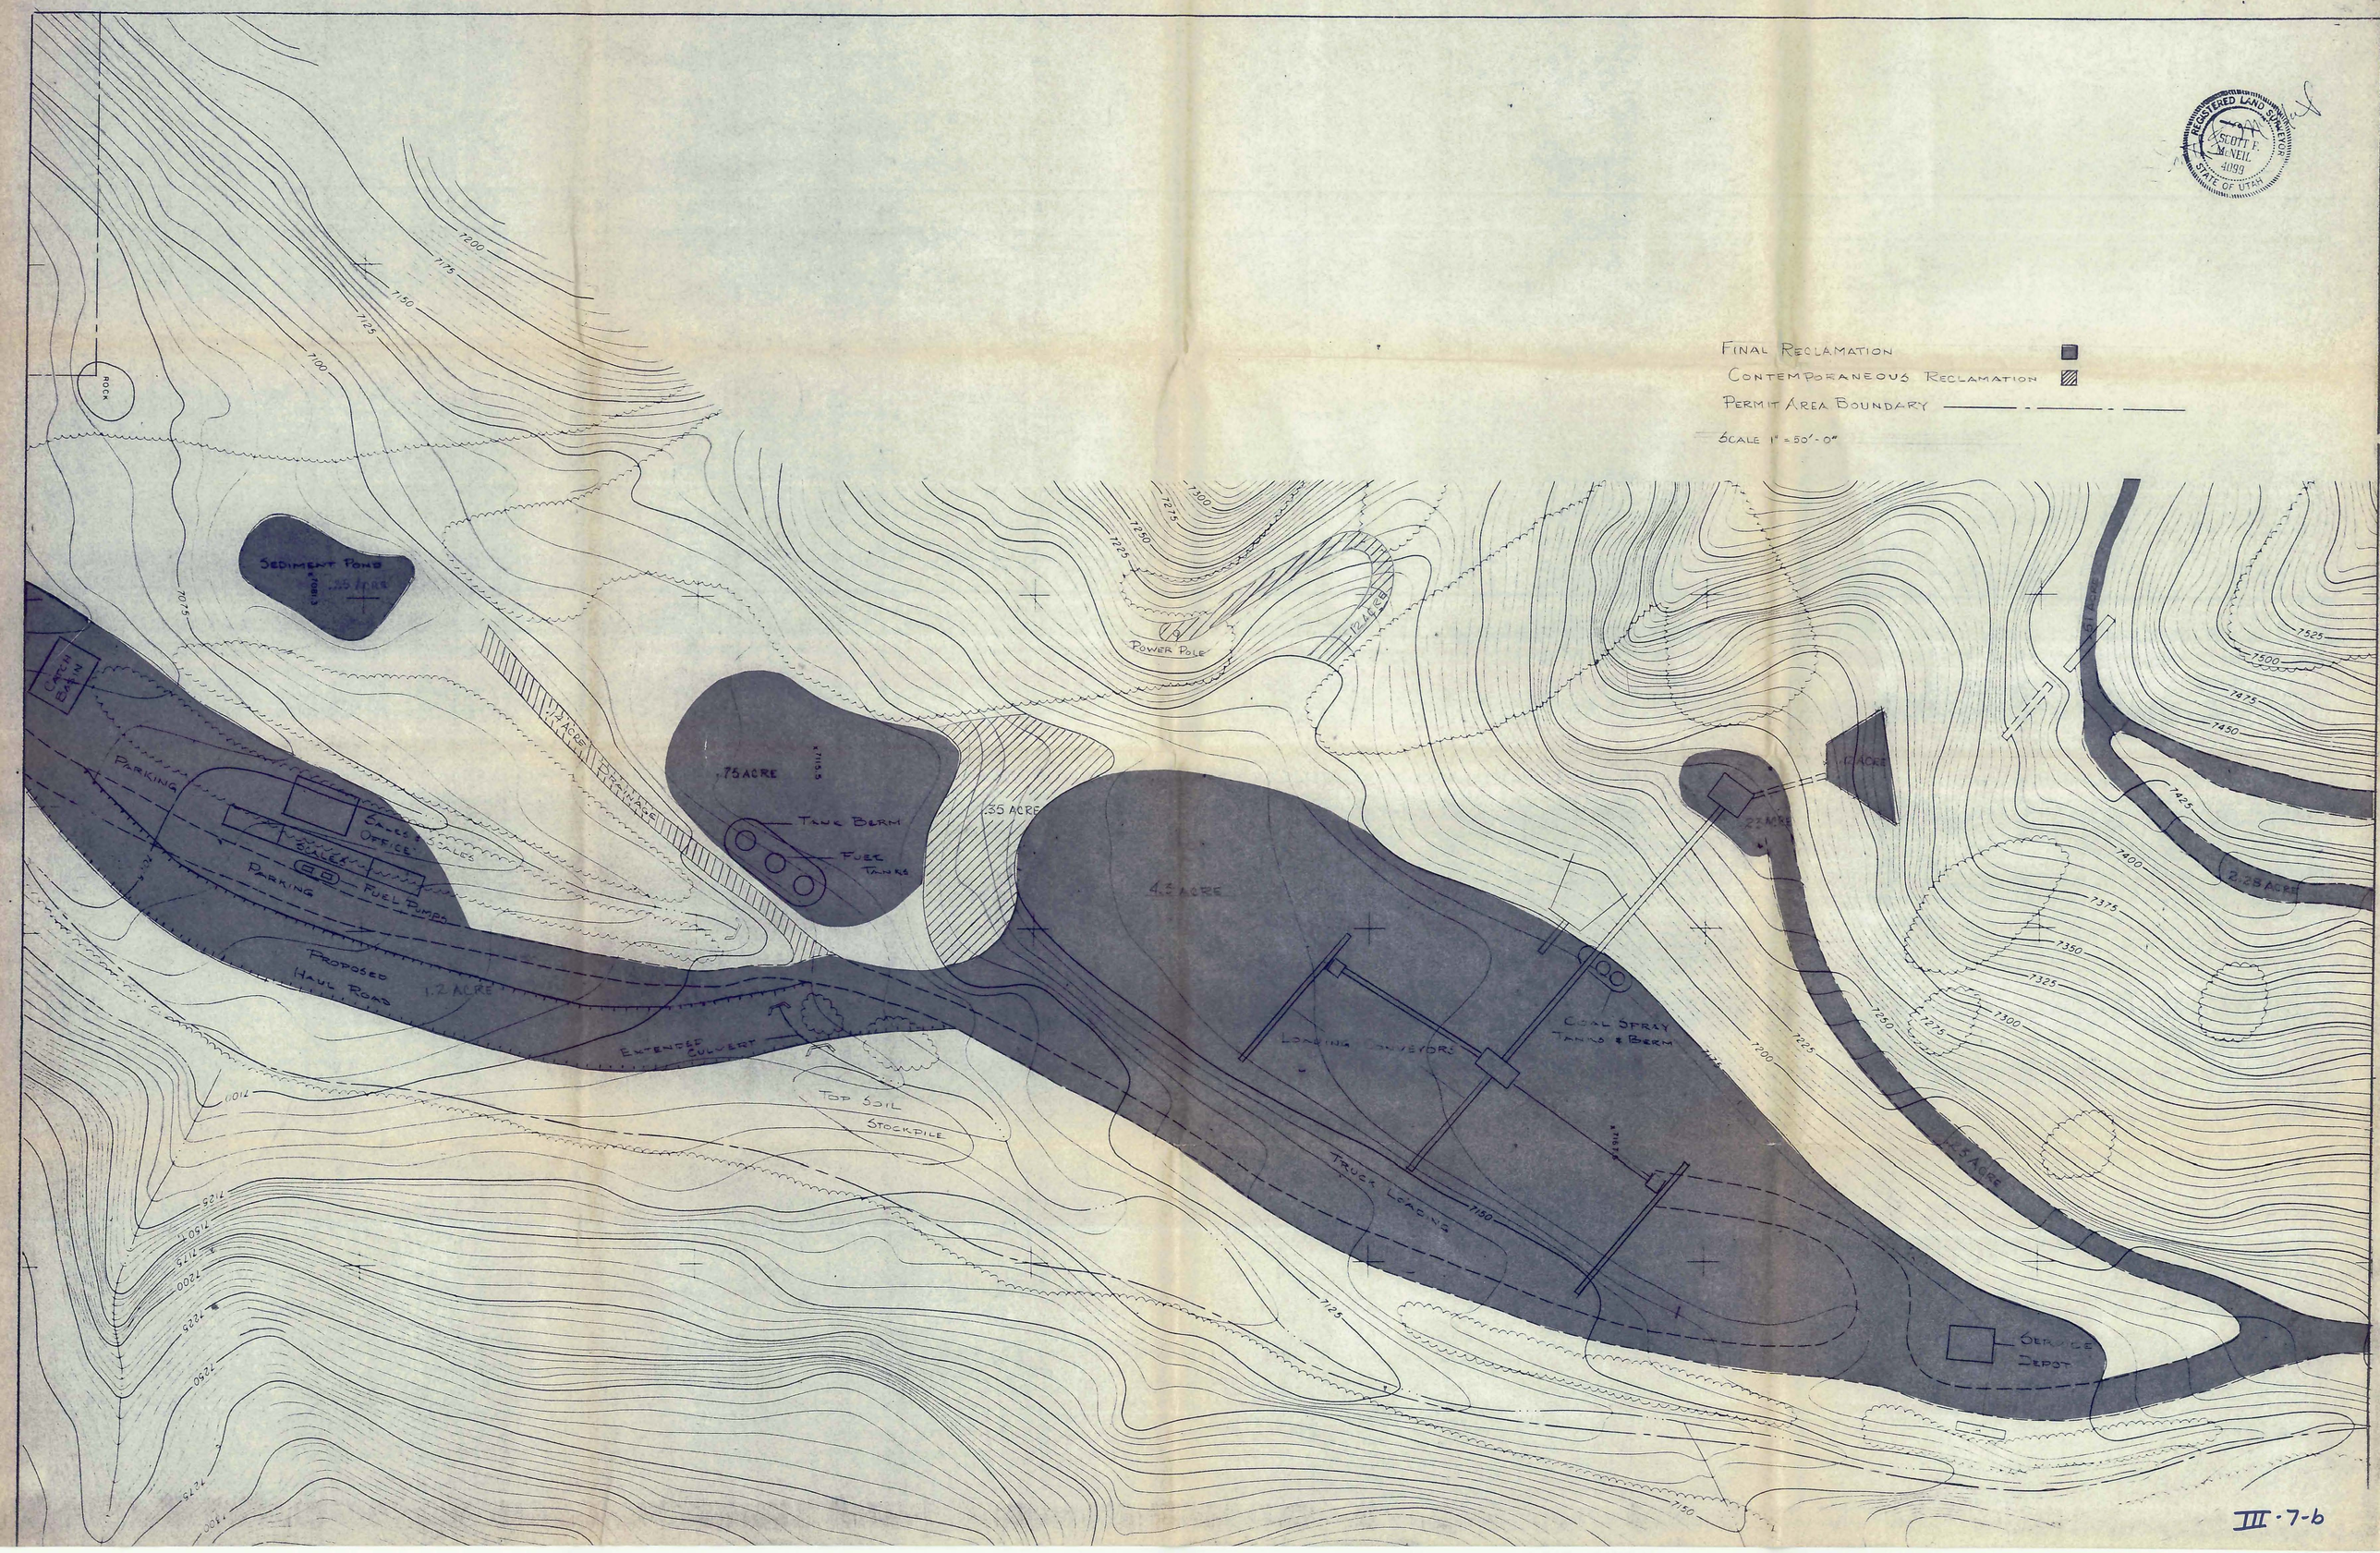

REGISTERED LAND SURVEYOR
SCOTT F. McNEIL
4099
STATE OF UTAH
FINAL RECLAMATION
CONTEMPORANEOUS RECLAMATION
PERMIT AREA BOUNDARY
SCALE 1" = 50'-0"
ROCK
SEDIMENT POND
.25 ACRE
CATCH BASIN
PARKING
SALES & SCALES OFFICE
SCALES
PARKING
FUEL PUMPS
PROPOSED HAUL ROAD
1.2 ACRE
EXTENDED CULVERT
TOP SOIL STOCKPILE
.75 ACRE
TANK BERM
FUEL TANKS
.35 ACRE
4.5 ACRE
POWER POLE
LOADING CONVEYORS
COAL SPRAY TANKS & BERM
TRUCK LOADING
SERVICE DEPOT
2.28 ACRE

III-7-b