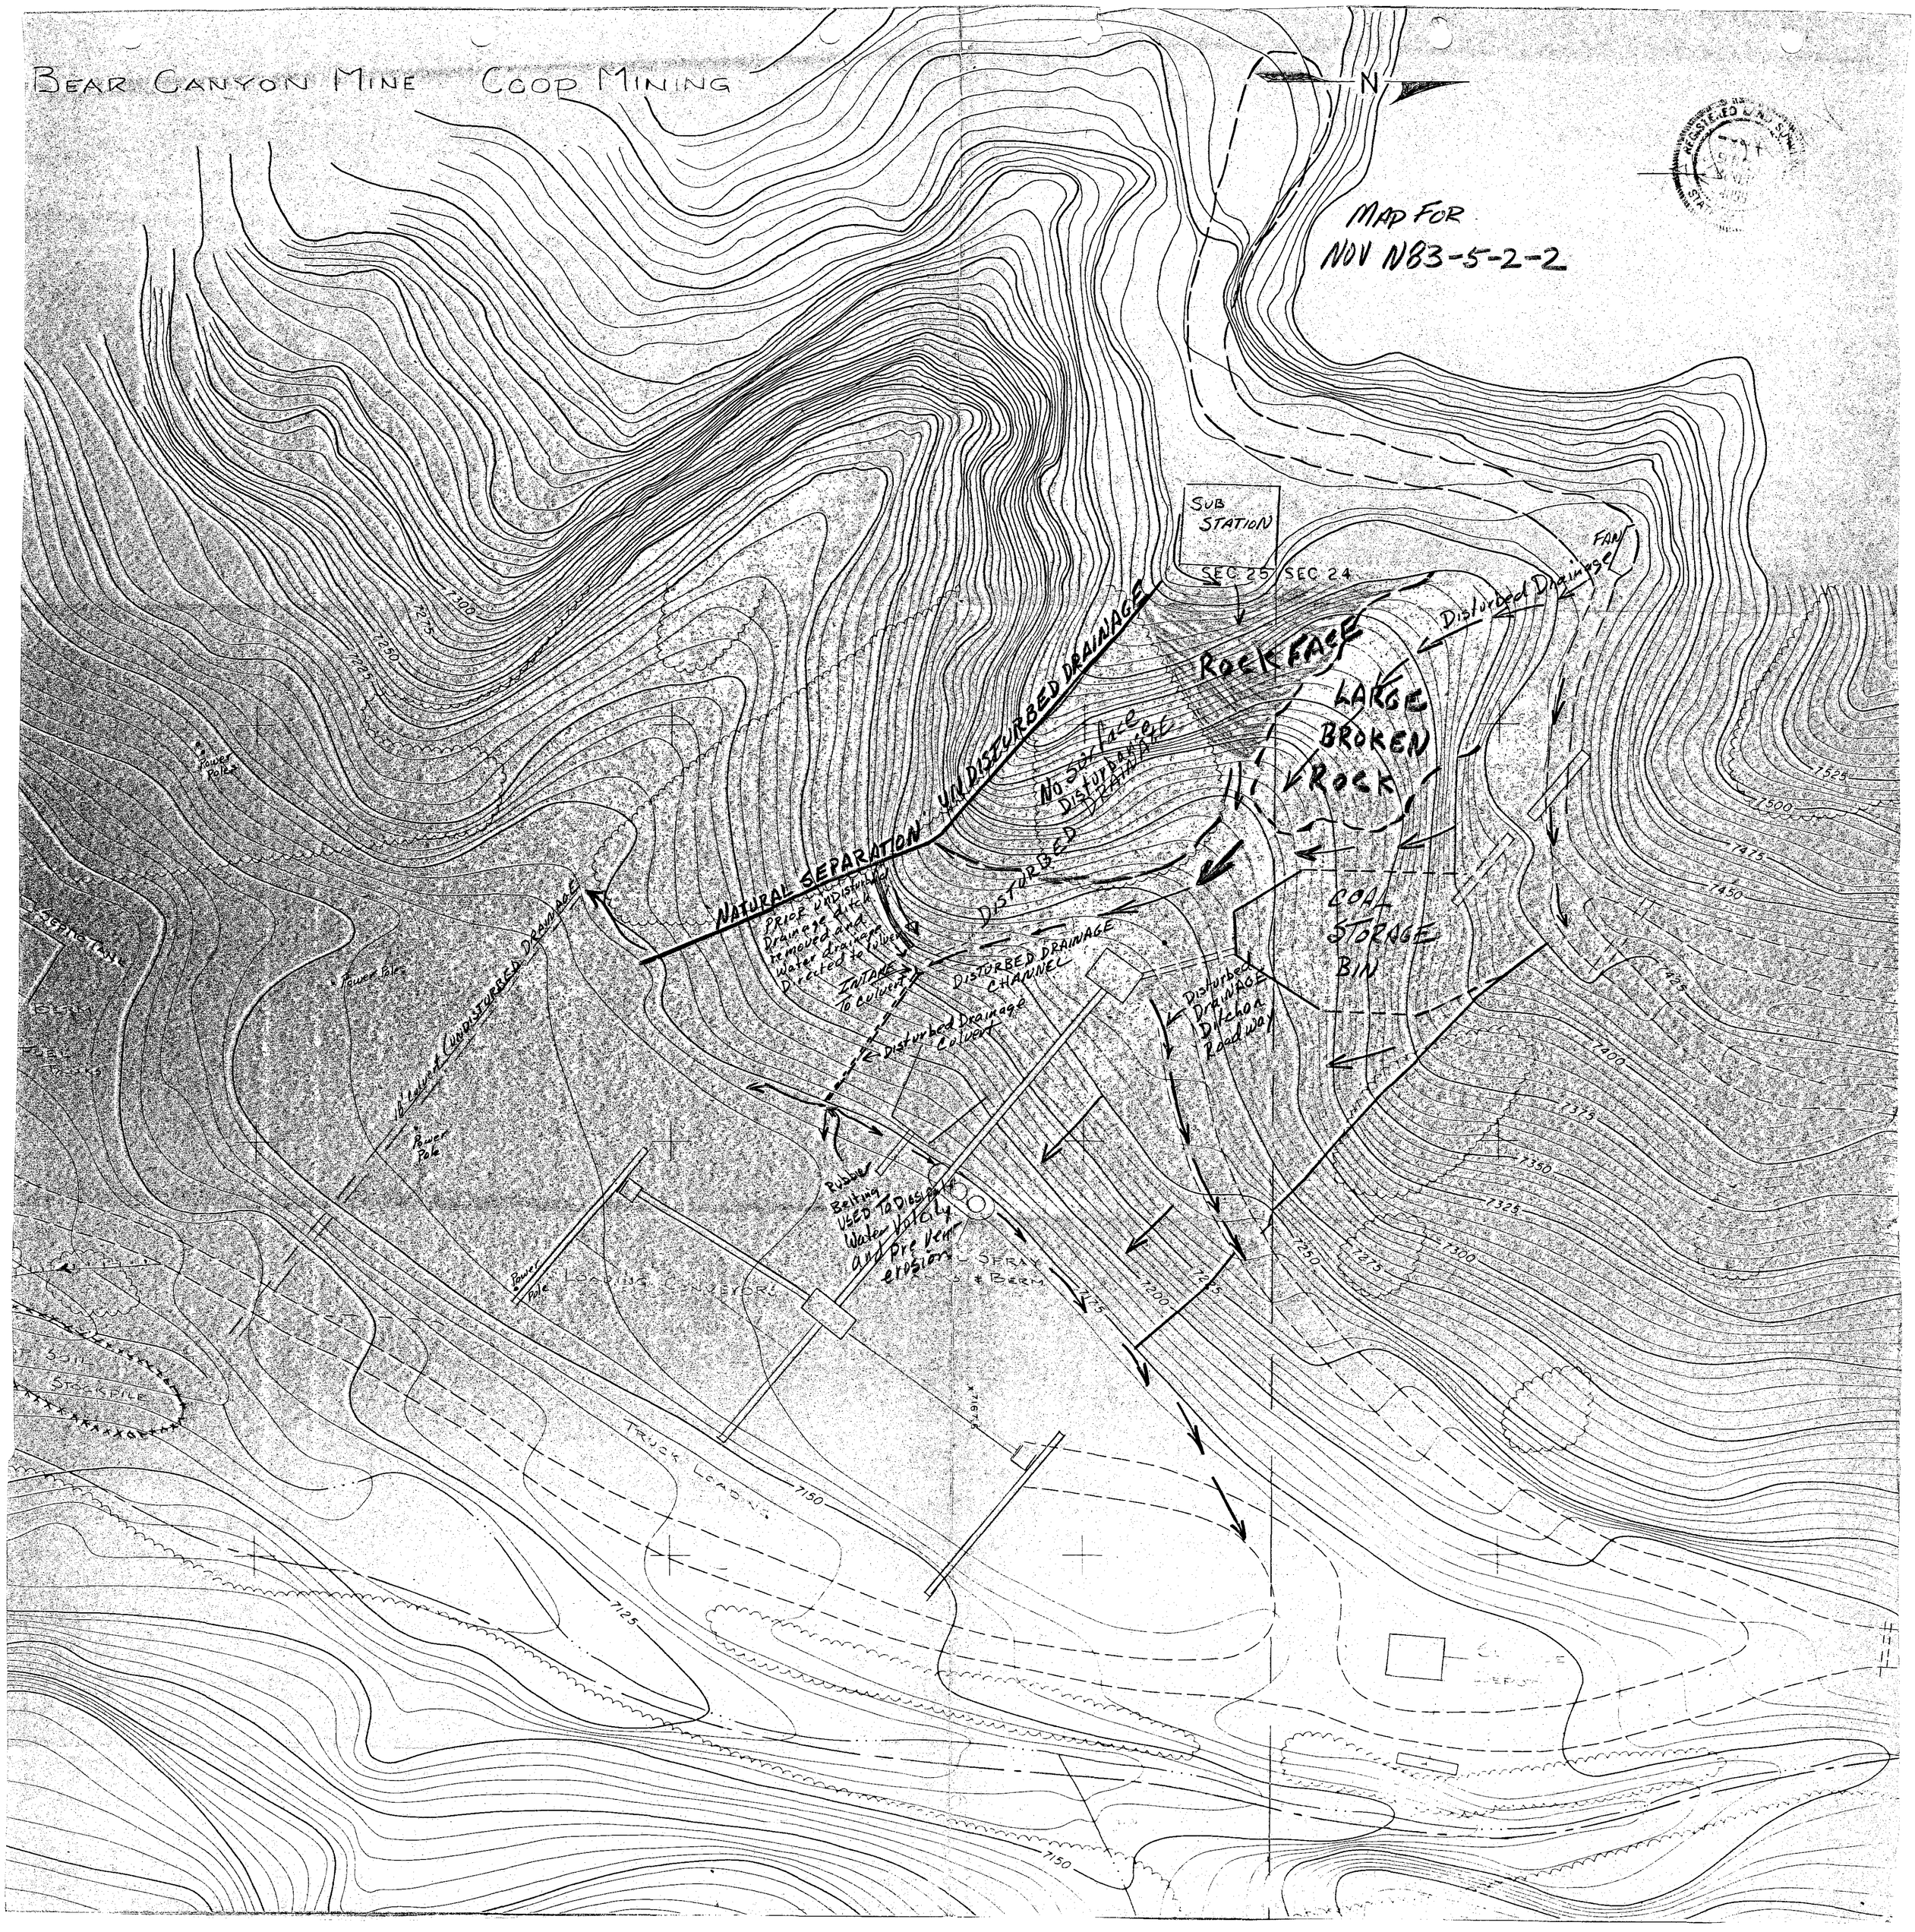
BEAR CANYON MINE COOP MINING
N
MAP FOR
NOV N83-5-2-2
SUB STATION
SEC 25
SEC 24
FAN
Disturbed Drainage
ROCK FACE
LARGE BROKEN ROCK
COAL STORAGE BIN
NATURAL SEPARATION UNDISTURBED DRAINAGE
No Surface Disturbance
DISTURBED DRAINAGE
PRIOR UNDISTURBED Drainage ditch removed and water drainage Directed to culvert
INTAKE To culvert
DISTURBED DRAINAGE CHANNEL
Disturbed Drainage Culvert
Disturbed Drainage Ditch on Roadway
UNDISTURBED DRAINAGE
Power Poles
Power Pole
Rubber Belting USED To Dissipate Water Velocity and Prevent erosion
LOADING CONVEYORS
SPRAY
& BERM
TRUCK LOADING
STOCKPILE
7300
7275
7250
7225
7525
7500
7475
7450
7425
7400
7375
7350
7325
7300
7275
7250
7225
7200
7175
7150
7125
7150