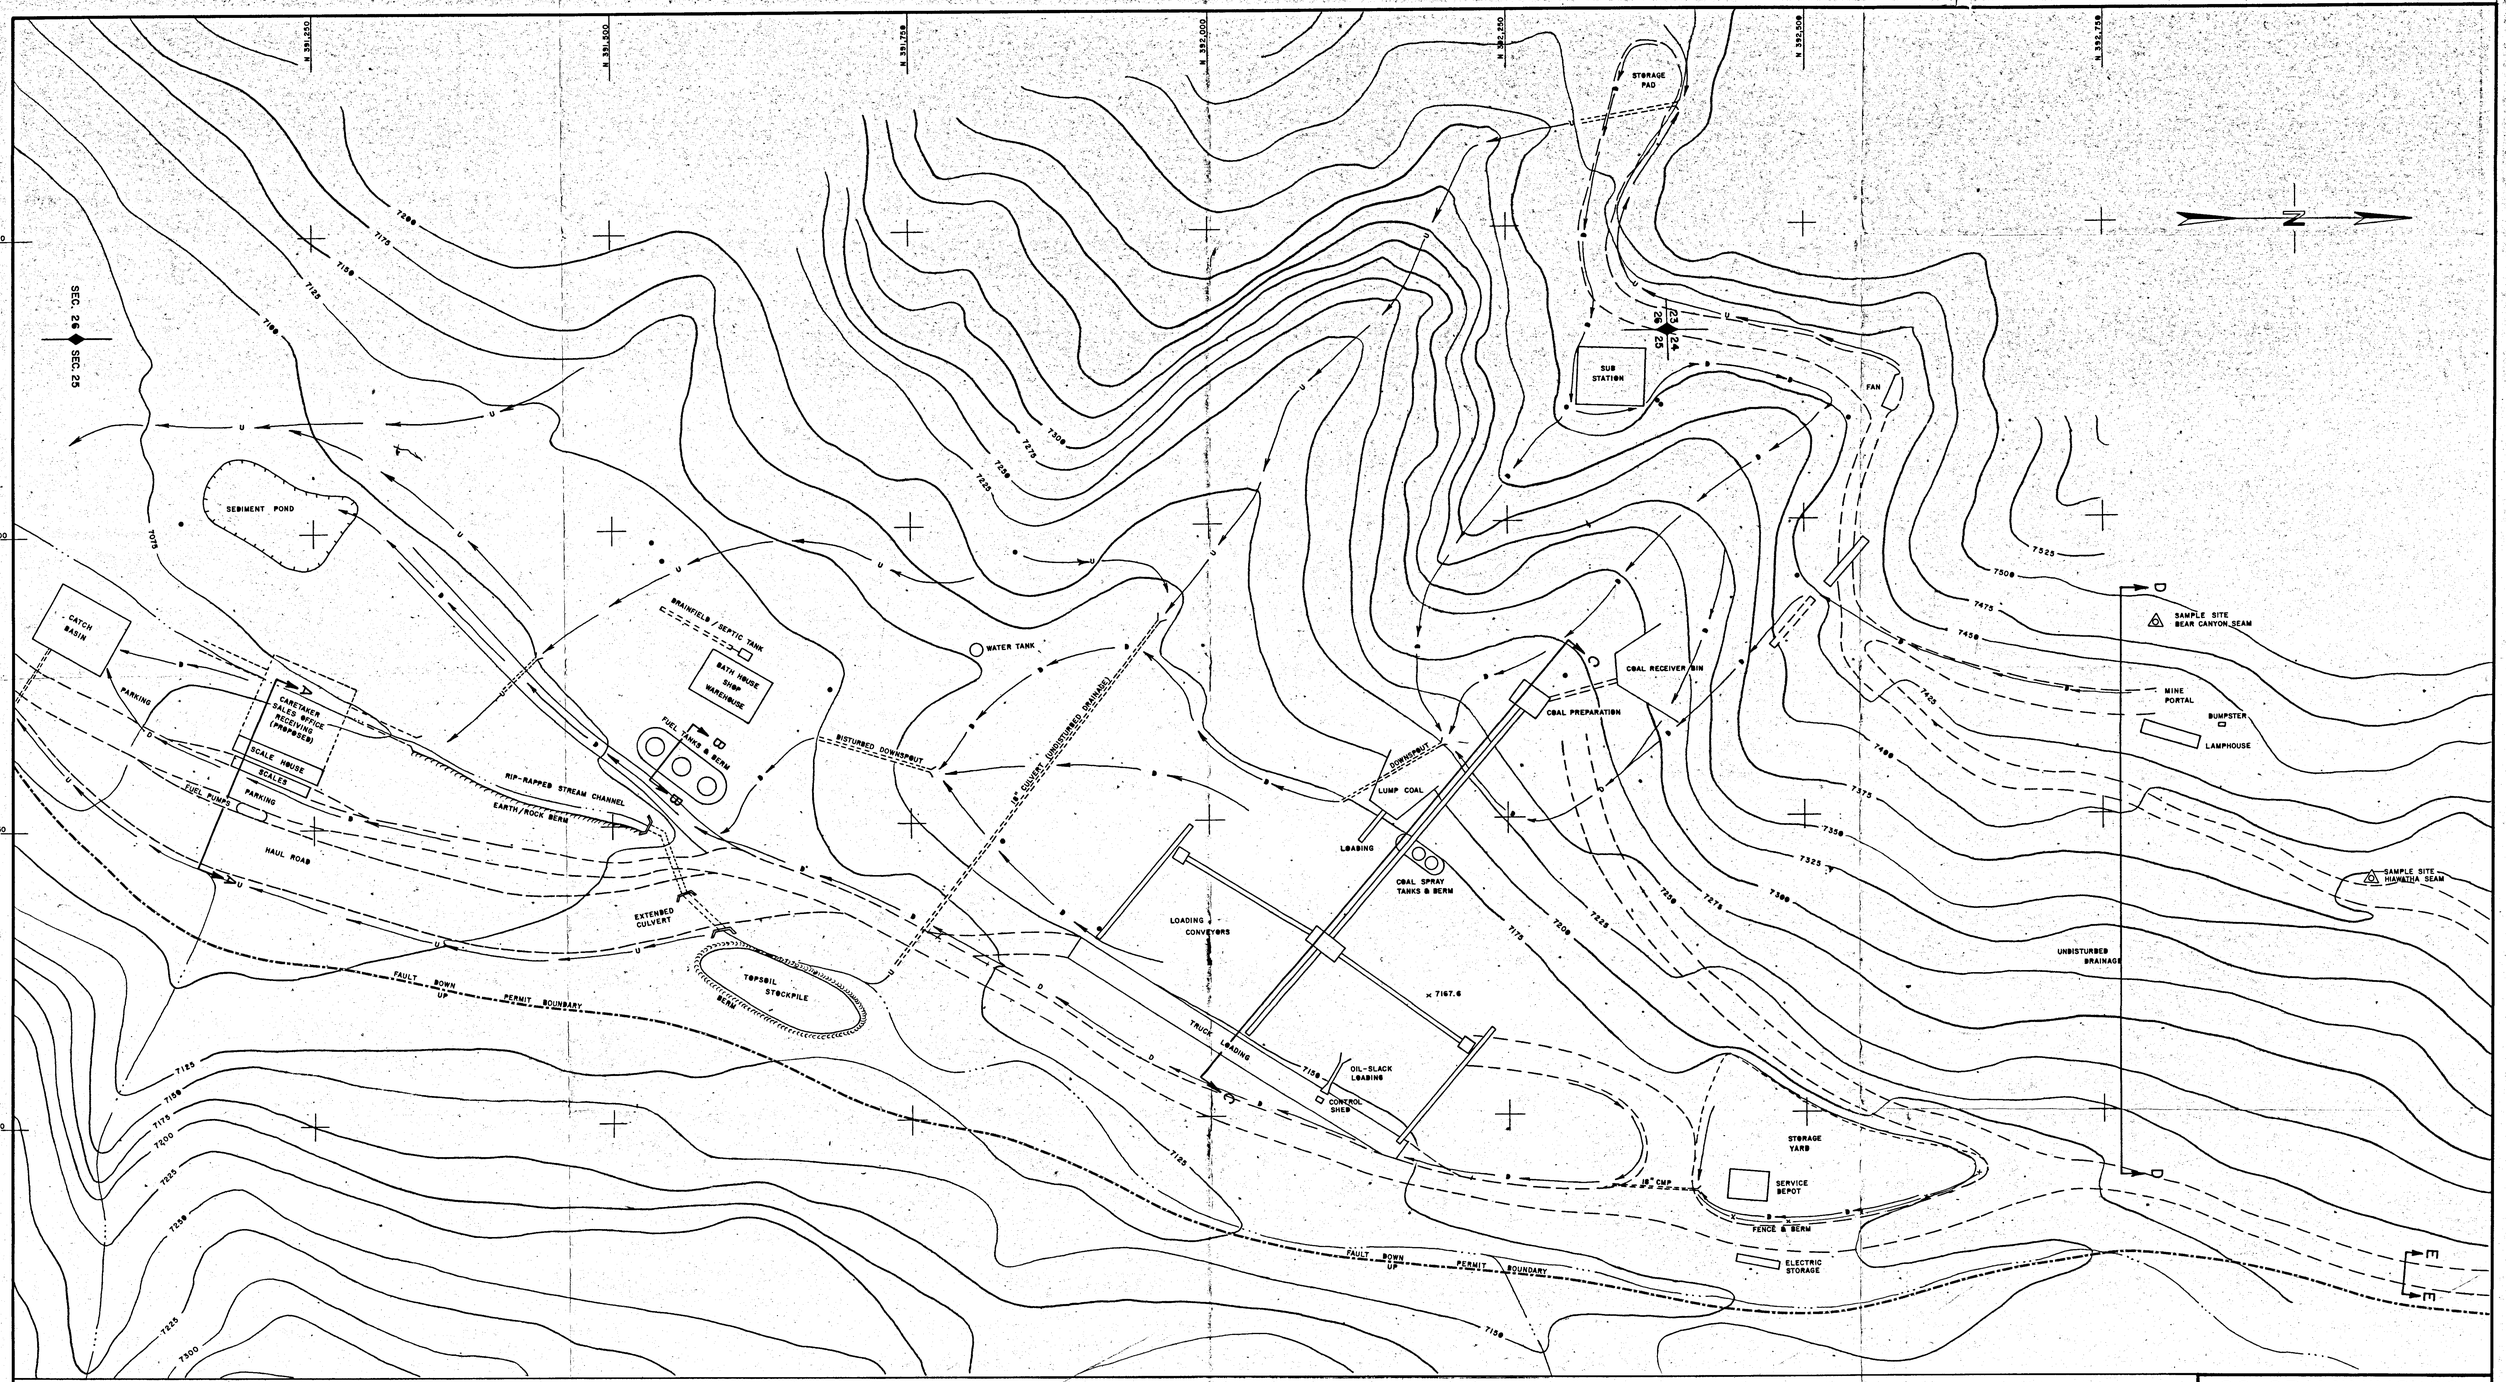

LEGEND

DISTURBED DRAINAGE	D	POWER POLES	
UNDISTURBED DRAINAGE	U	FAULT	
CULVERTS		CONTOUR LINE	7200

REGISTERED PROFESSIONAL ENGINEER No. 4548 DAN W. GUY 4/27/84 STATE OF UTAH

CO-OP MINING CO.

HUNTINGTON, UTAH

SURFACE FACILITIES

SCALE:	DRAWN BY:	DATE:
1" = 50'	D. GUY	4/27/84

BEAR CANYON | PLATE 2-2