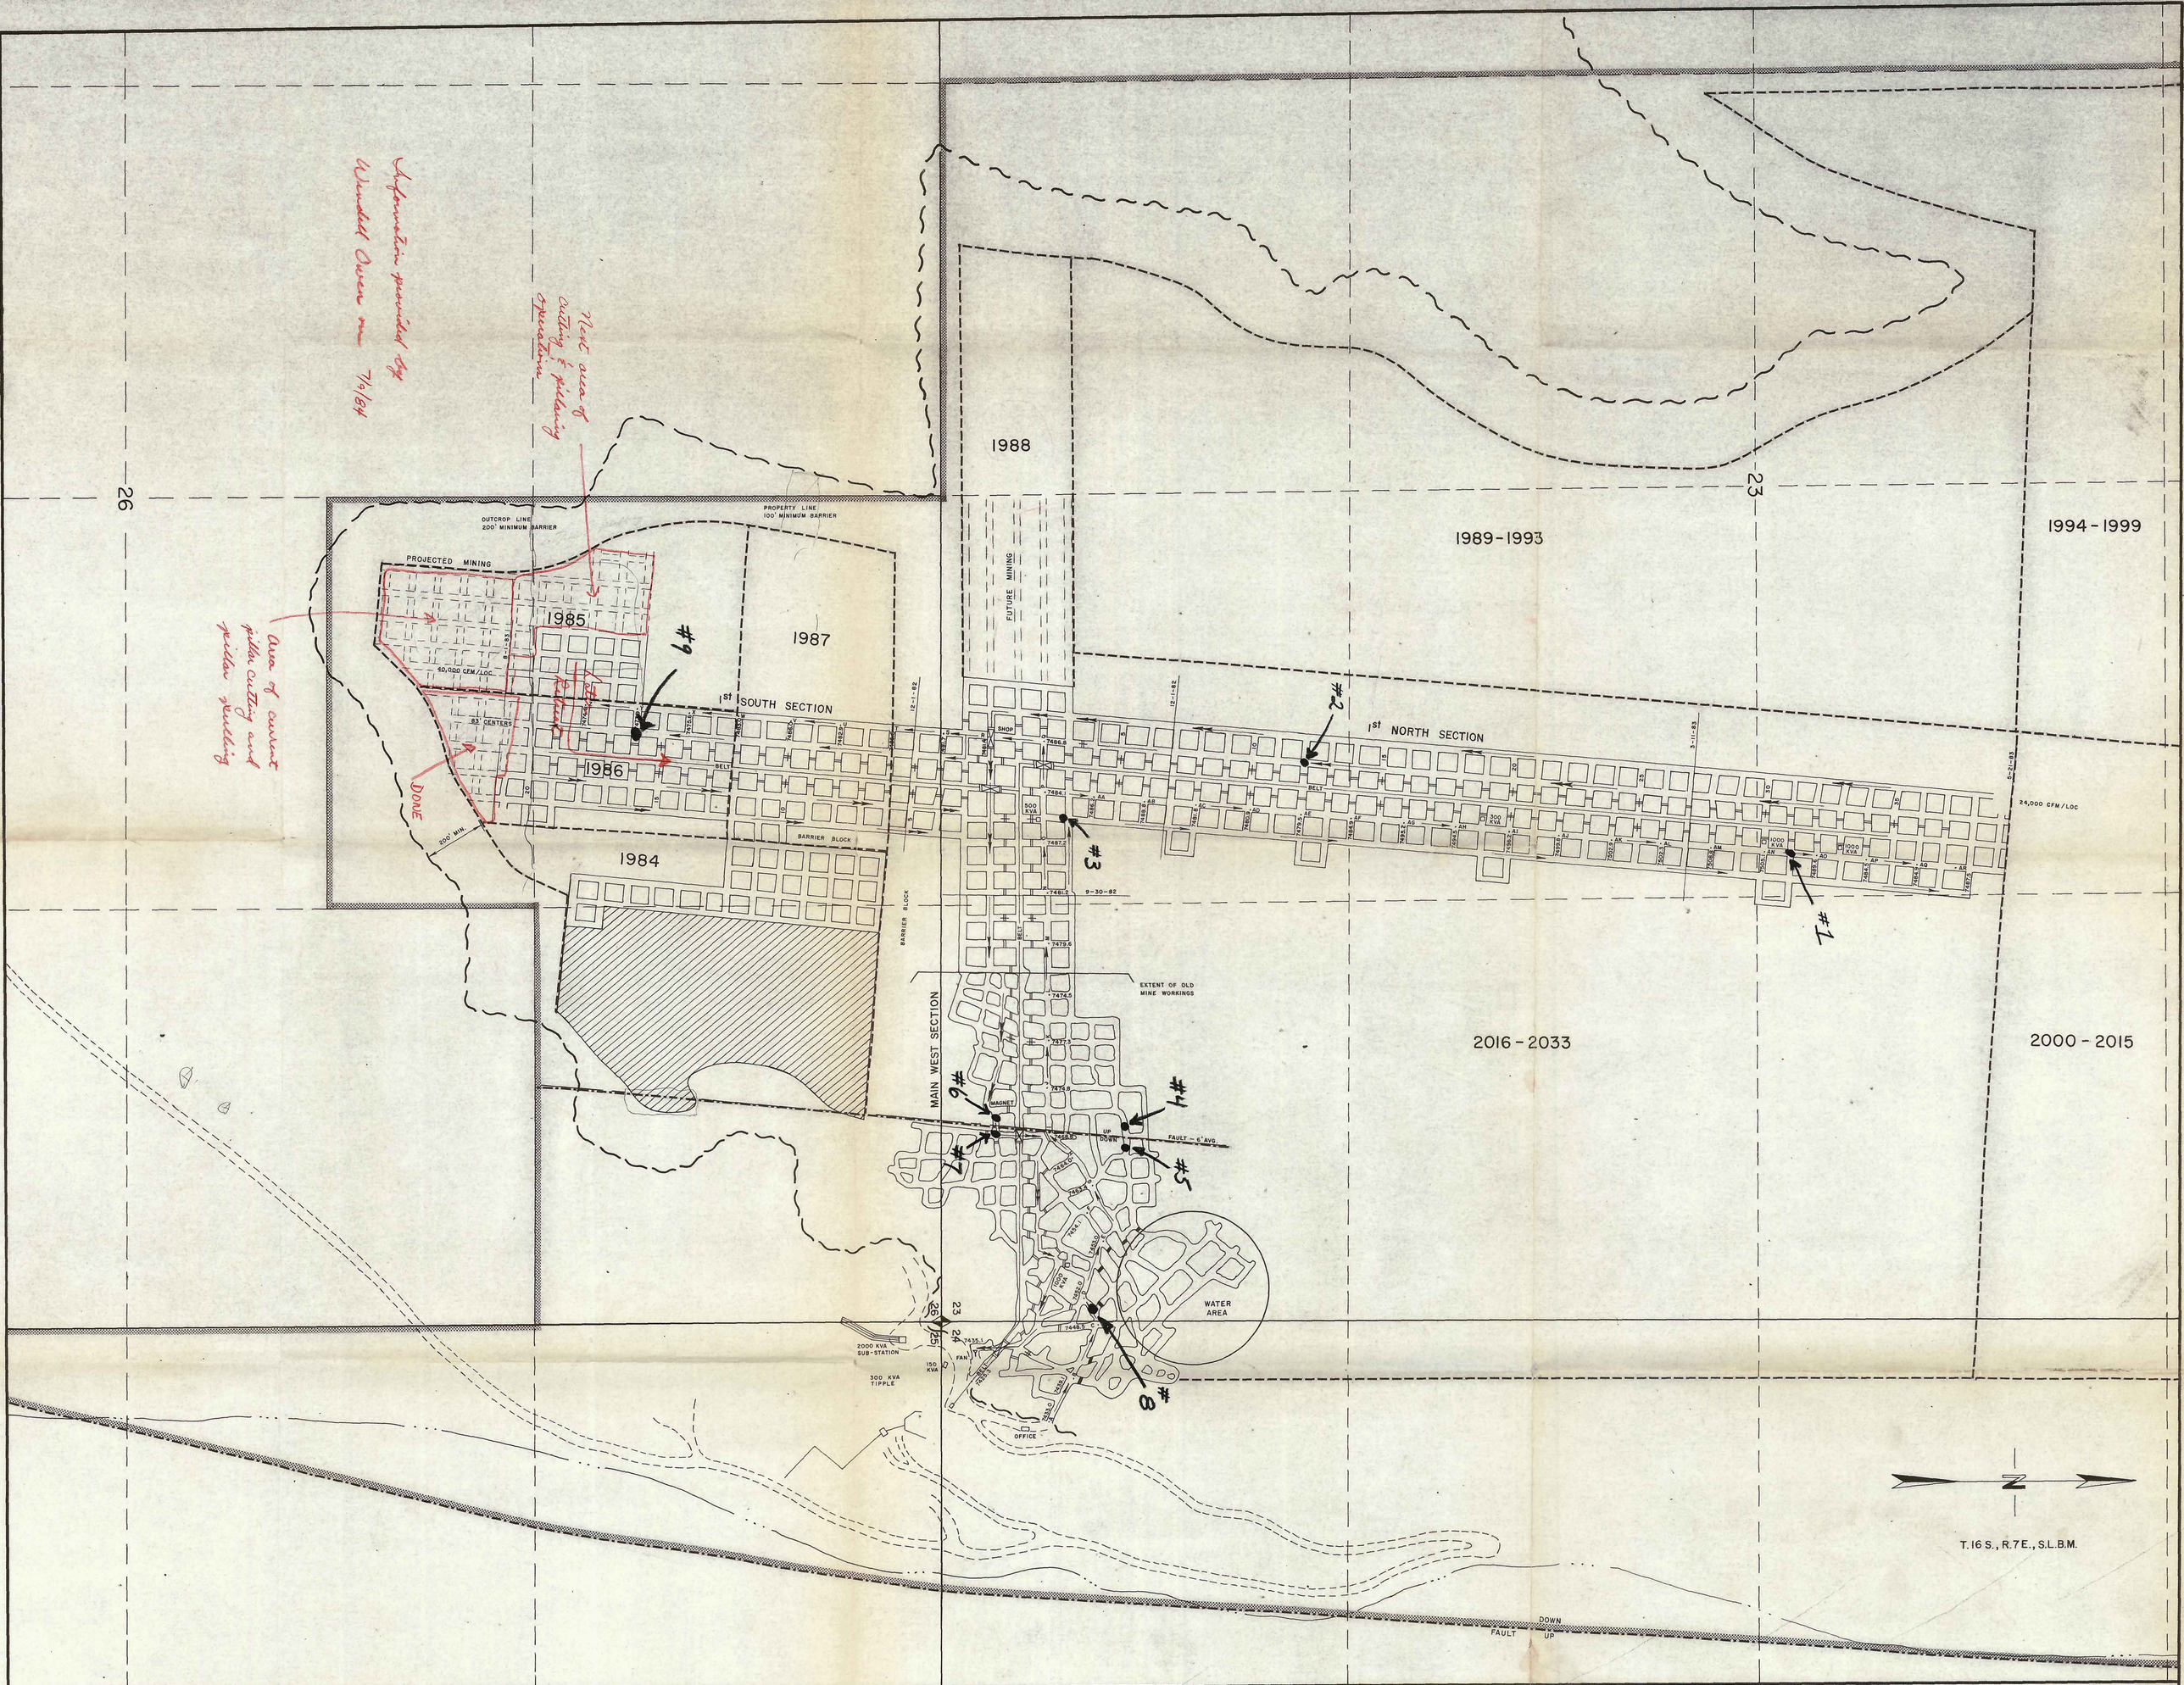

I, THE UNDERSIGNED, HEREBY CERTIFY THAT THIS MAP IS CORRECT, TO THE BEST OF MY KNOWLEDGE AND BELIEF.

DATE 4-27-84 SIGNATURE

REGISTERED PROFESSIONAL ENGINEER No. 4546 DAN W. GUY STATE OF UTAH

LEGEND

STOPPING	MINE WORKINGS	SECTION LINE
SEAL	PROJECTED MINING	FAULT LINE
INTAKE AIR / MAIN ESCAPEWAY	OVERCAST	PROPERTY LINE
BELT / SECONDARY ESCAPEWAY	REGULATOR	COAL OUTCROP
RETURN AIR	PILLARED AREA	ACCESS ROAD

CO-OP MINING CO.

HUNTINGTON, UTAH

BEAR CANYON - NO. 1 MINE

M.S.H.A. I.D. NO. 42-01697

SCALE:	DRAWN BY:	DATE:
1" = 200'	D. GUY	4/27/84

BEAR CANYON | PLATE 3-4