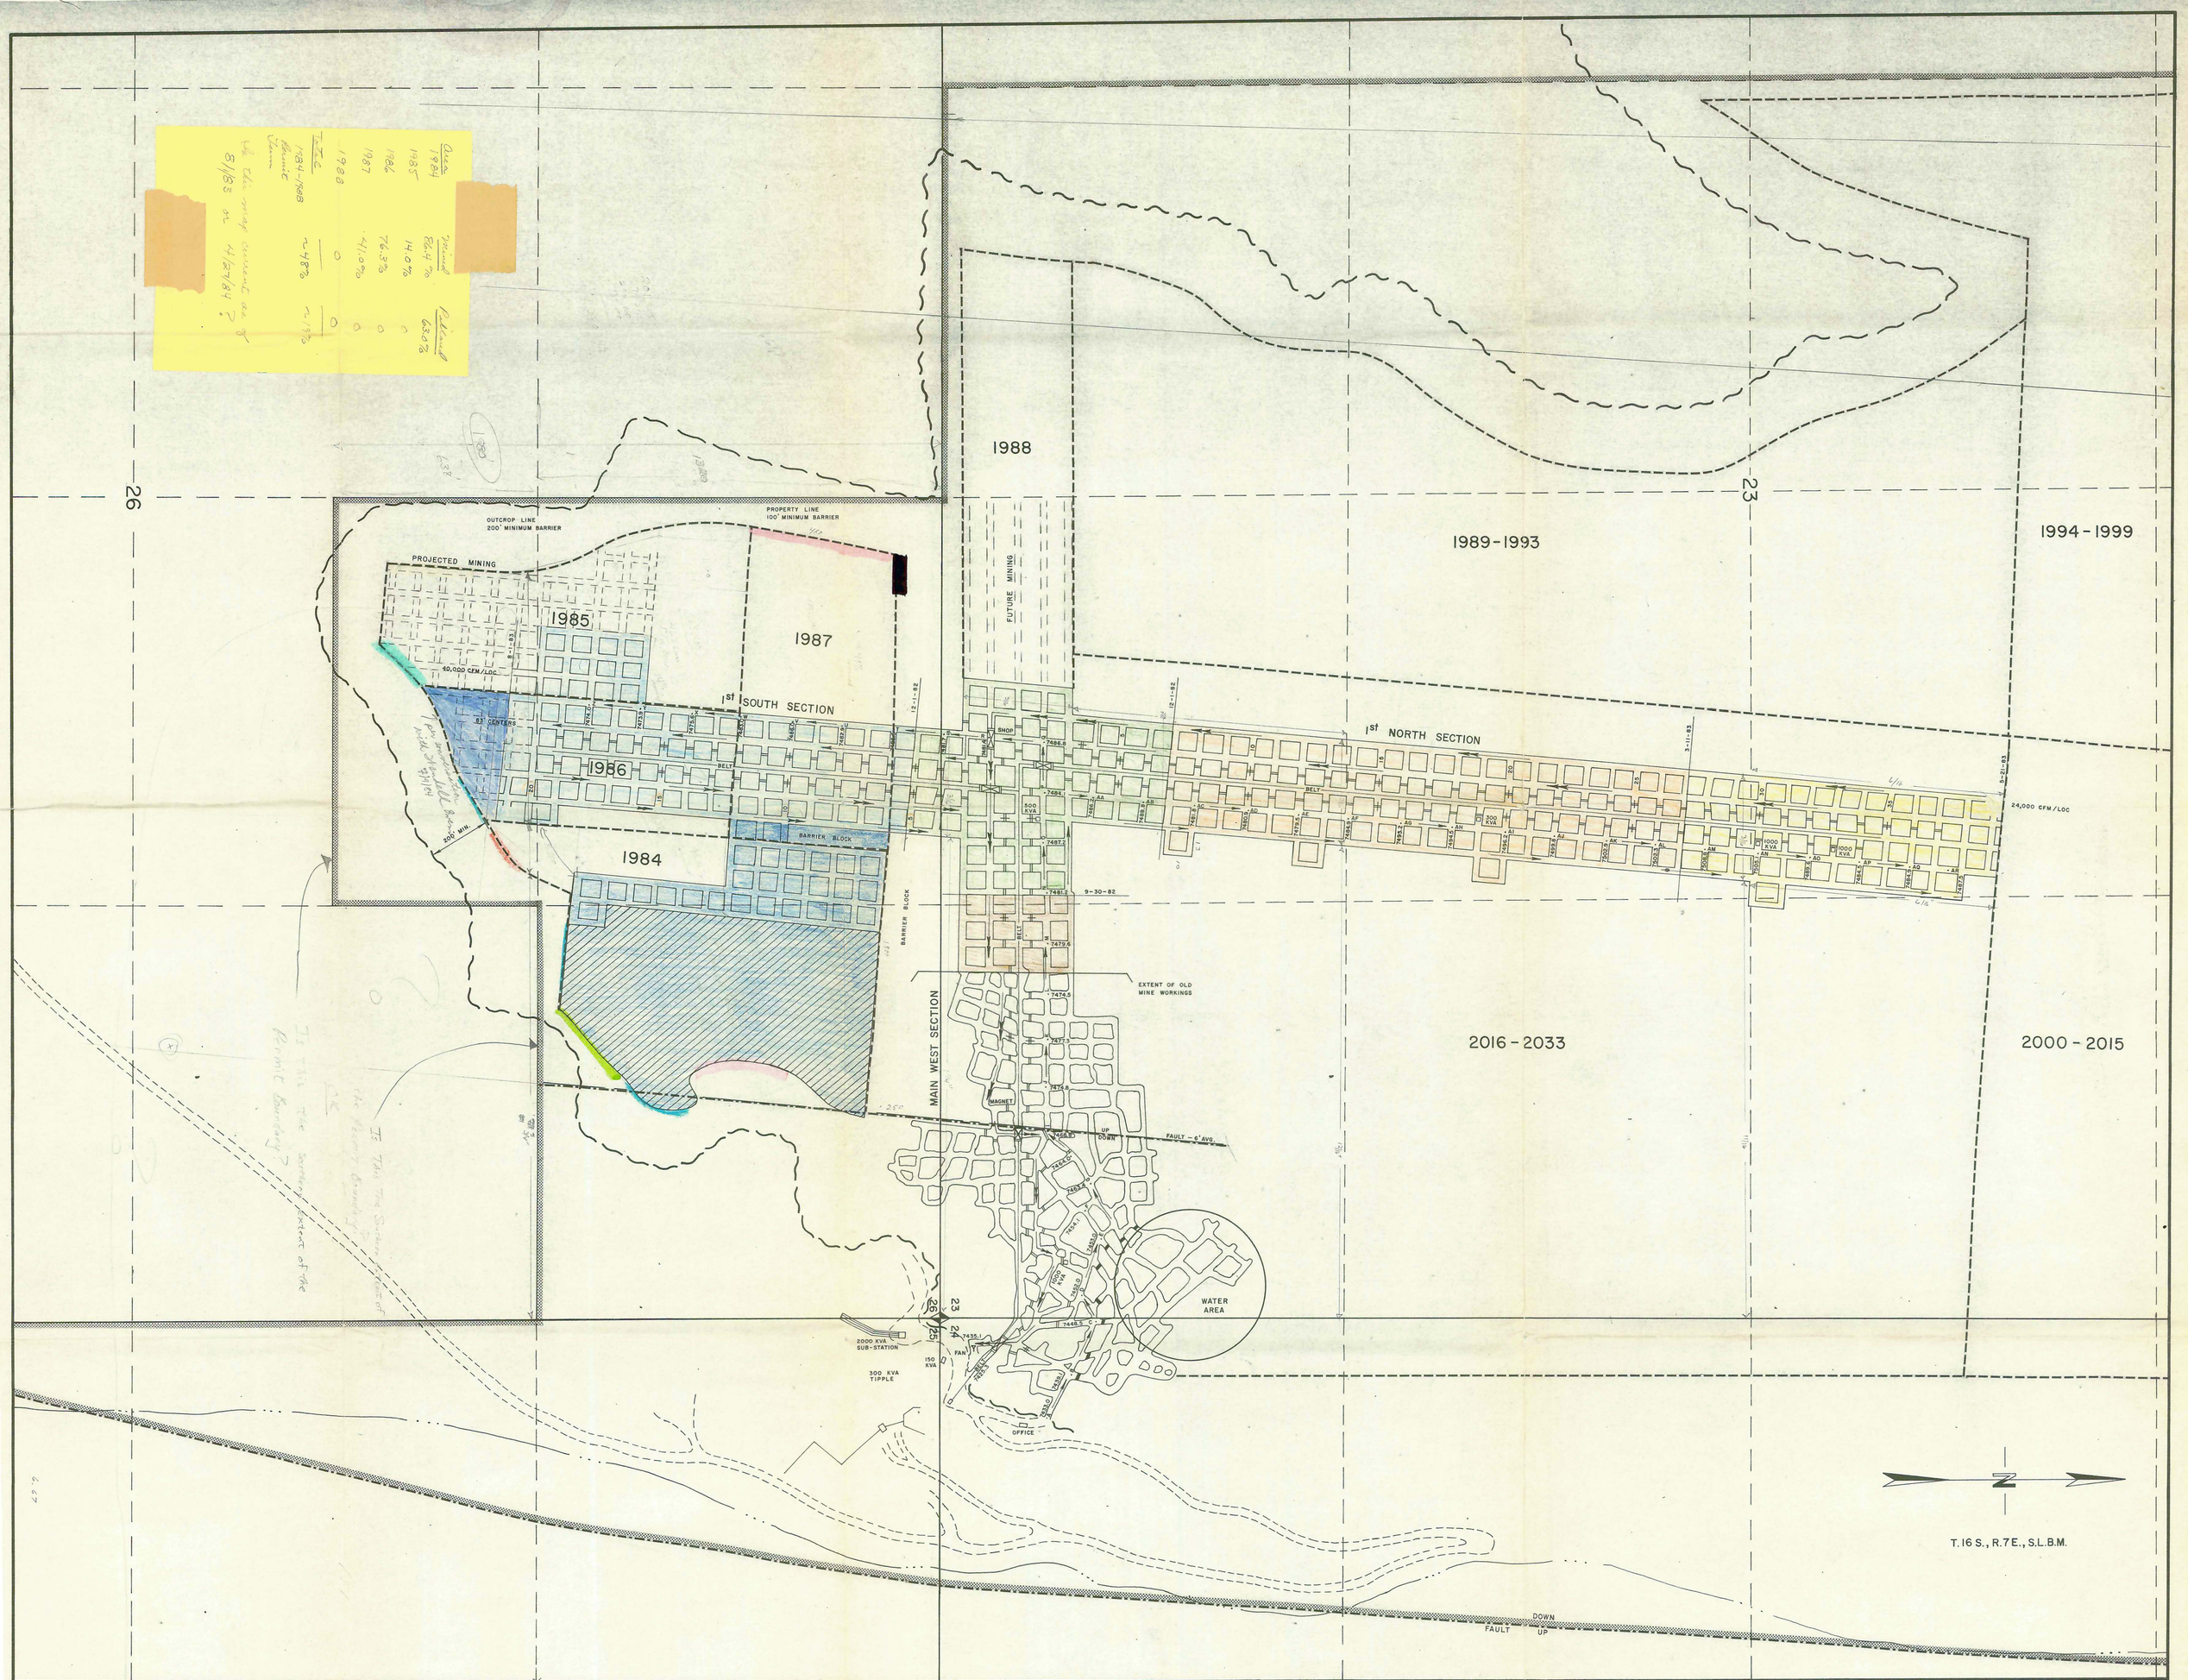


I, THE UNDERSIGNED, HEREBY CERTIFY THAT THIS MAP IS CORRECT, TO THE BEST OF MY KNOWLEDGE AND BELIEF.

DATE 4-27-84 SIGNATURE

REGISTERED PROFESSIONAL ENGINEER No. 4546 DAN W. GUY STATE OF UTAH

LEGEND

| | | | | | |
|---|---|---|---|---|---|
| STOPPING | | MINE WORKINGS | | SECTION LINE | |
| SEAL | | PROJECTED MINING | | FAULT LINE | |
| INTAKE AIR/MAIN ESCAPEWAY | | OVERCAST | | PROPERTY LINE | |
| BELT/SECONDARY ESCAPEWAY | B | REGULATOR | R | COAL OUTCROP | |
| RETURN AIR | | PILLARED AREA | | ACCESS ROAD | |

# CO-OP MINING CO.

HUNTINGTON, UTAH

## BEAR CANYON - NO. 1 MINE

M.S.H.A. I.D. NO. 42-01697

| SCALE: | DRAWN BY: | DATE: |
|---|---|---|
| 1" = 200' | D. GUY | 4/27/84 |

BEAR CANYON | PLATE 3-4