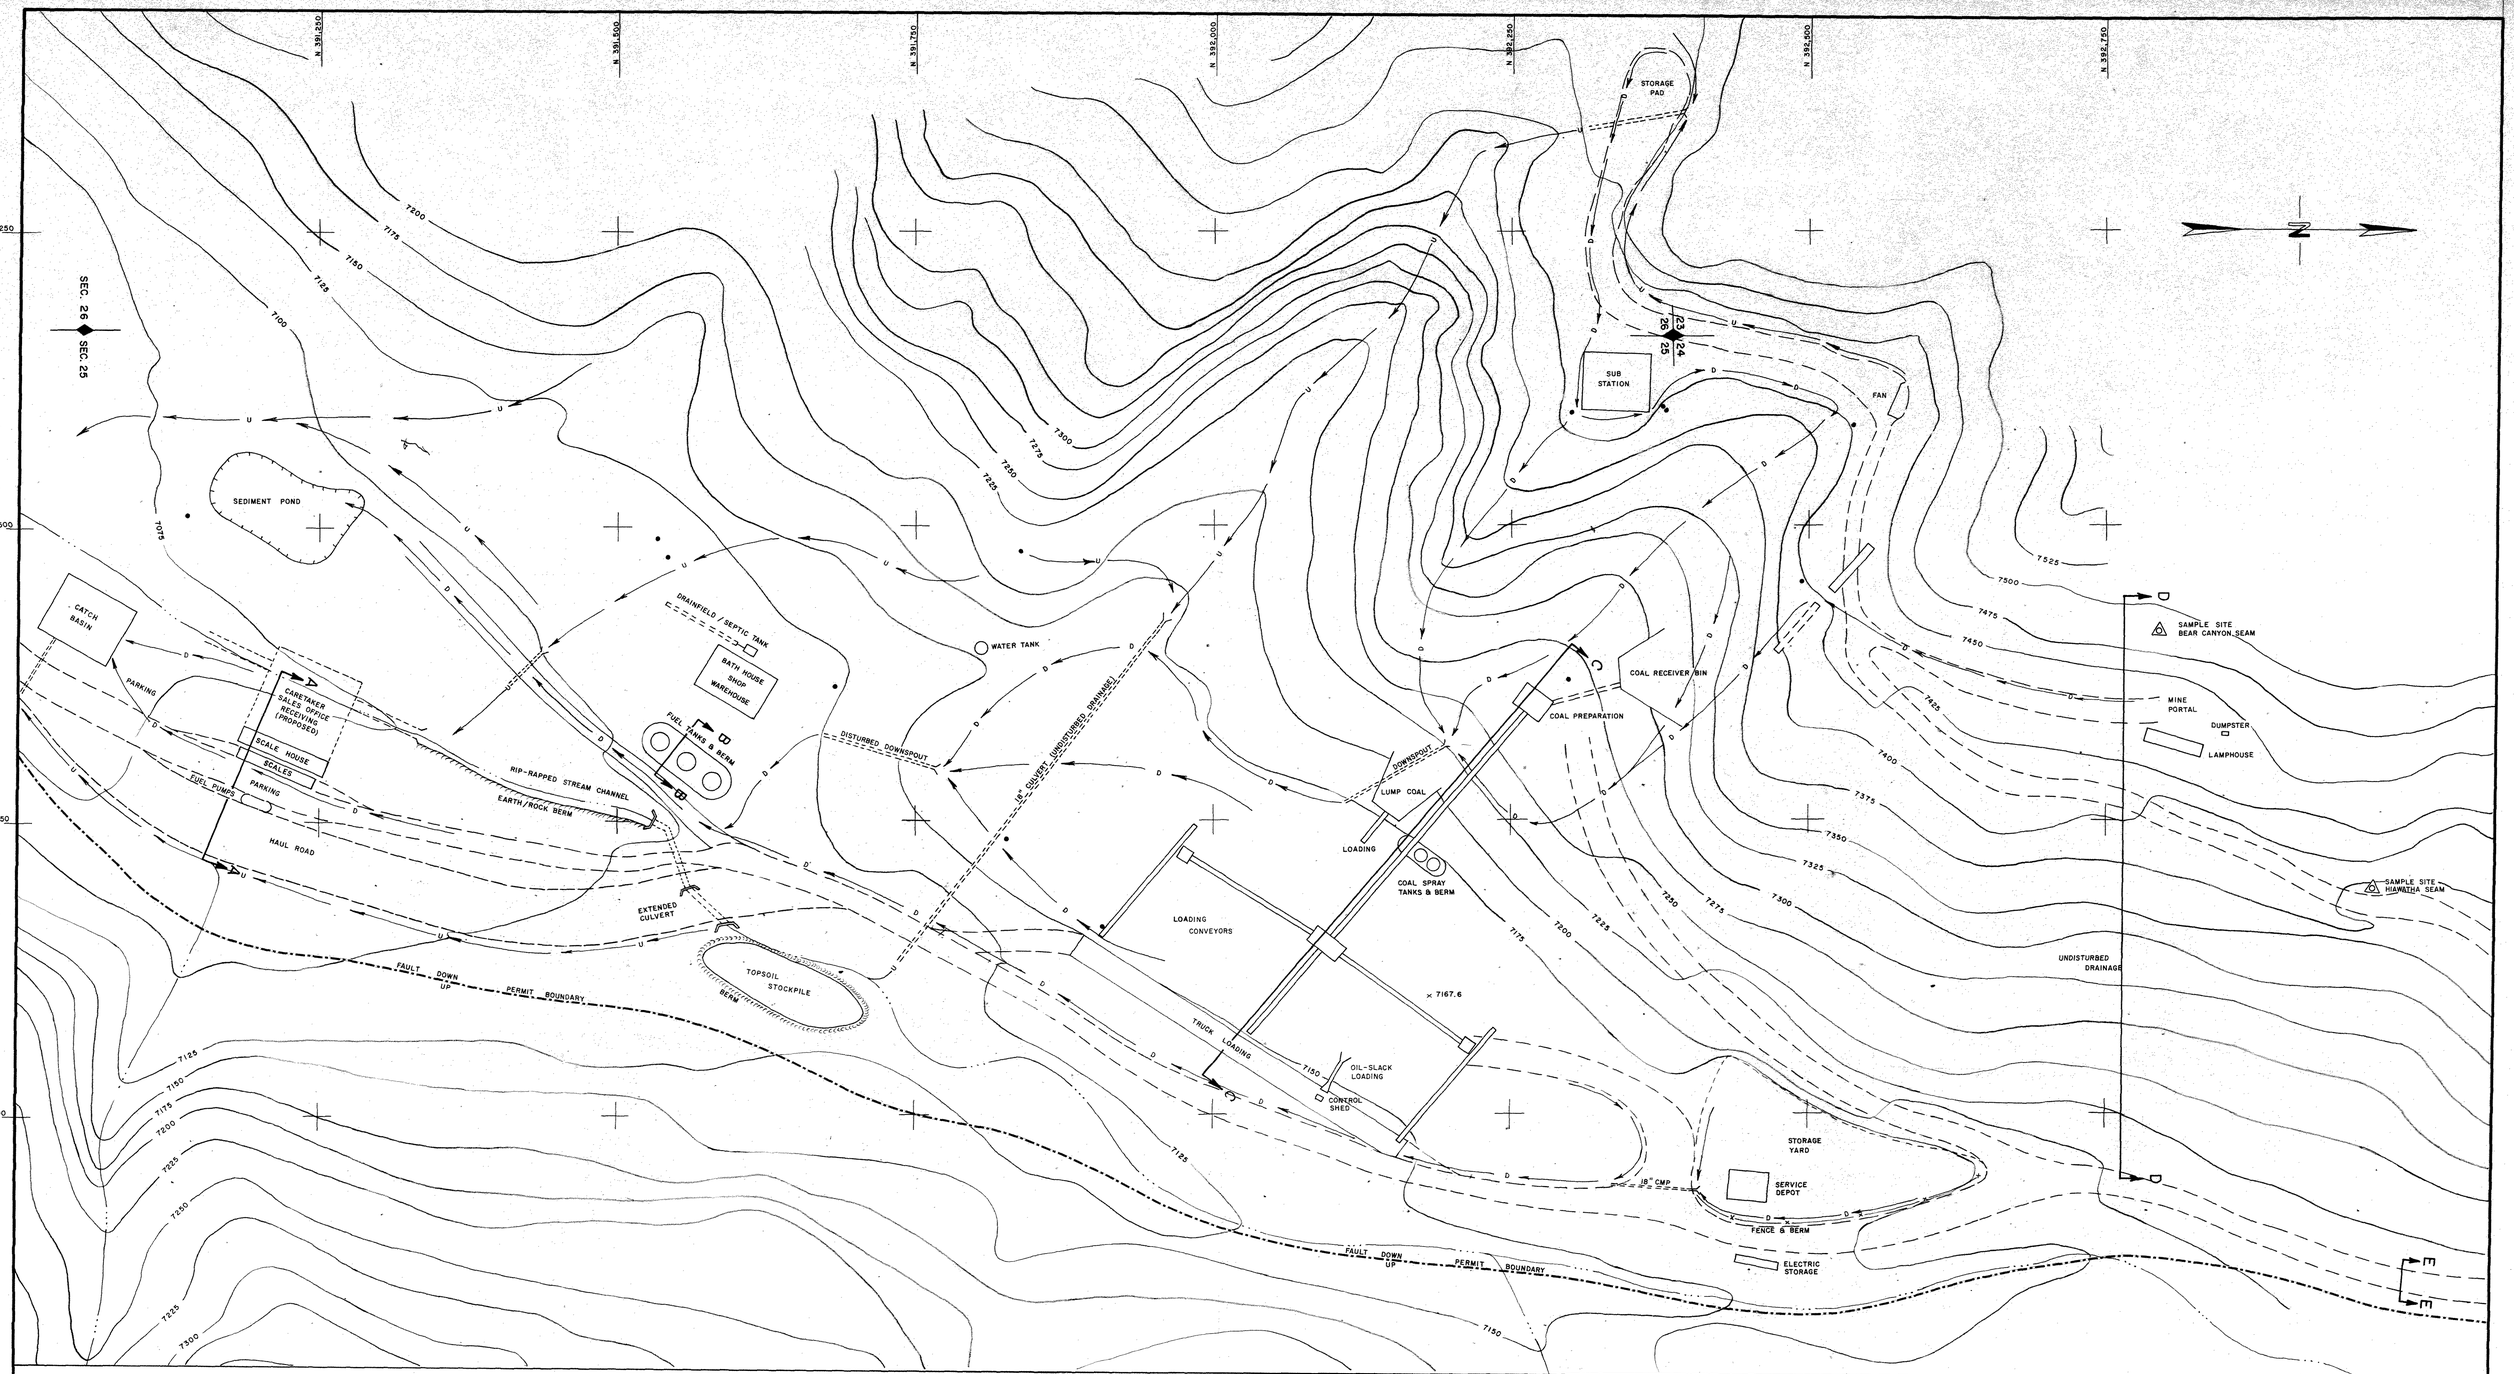

LEGEND

DISTURBED DRAINAGE	—D—	POWER POLES	• • •
UNDISTURBED DRAINAGE	—U—	FAULT	—·—·—
CULVERTS	⊱ ⊱ ⊱	CONTOUR LINE	—7200—

REGISTERED PROFESSIONAL ENGINEER No. 4548 DEC 4 1984 STATE OF UTAH

CO-OP MINING CO.

HUNTINGTON, UTAH

SURFACE FACILITIES

SCALE:	DRAWN BY:	DATE:
1" = 50'	D. GUY	4/27/84

BEAR CANYON | PLATE 2-2