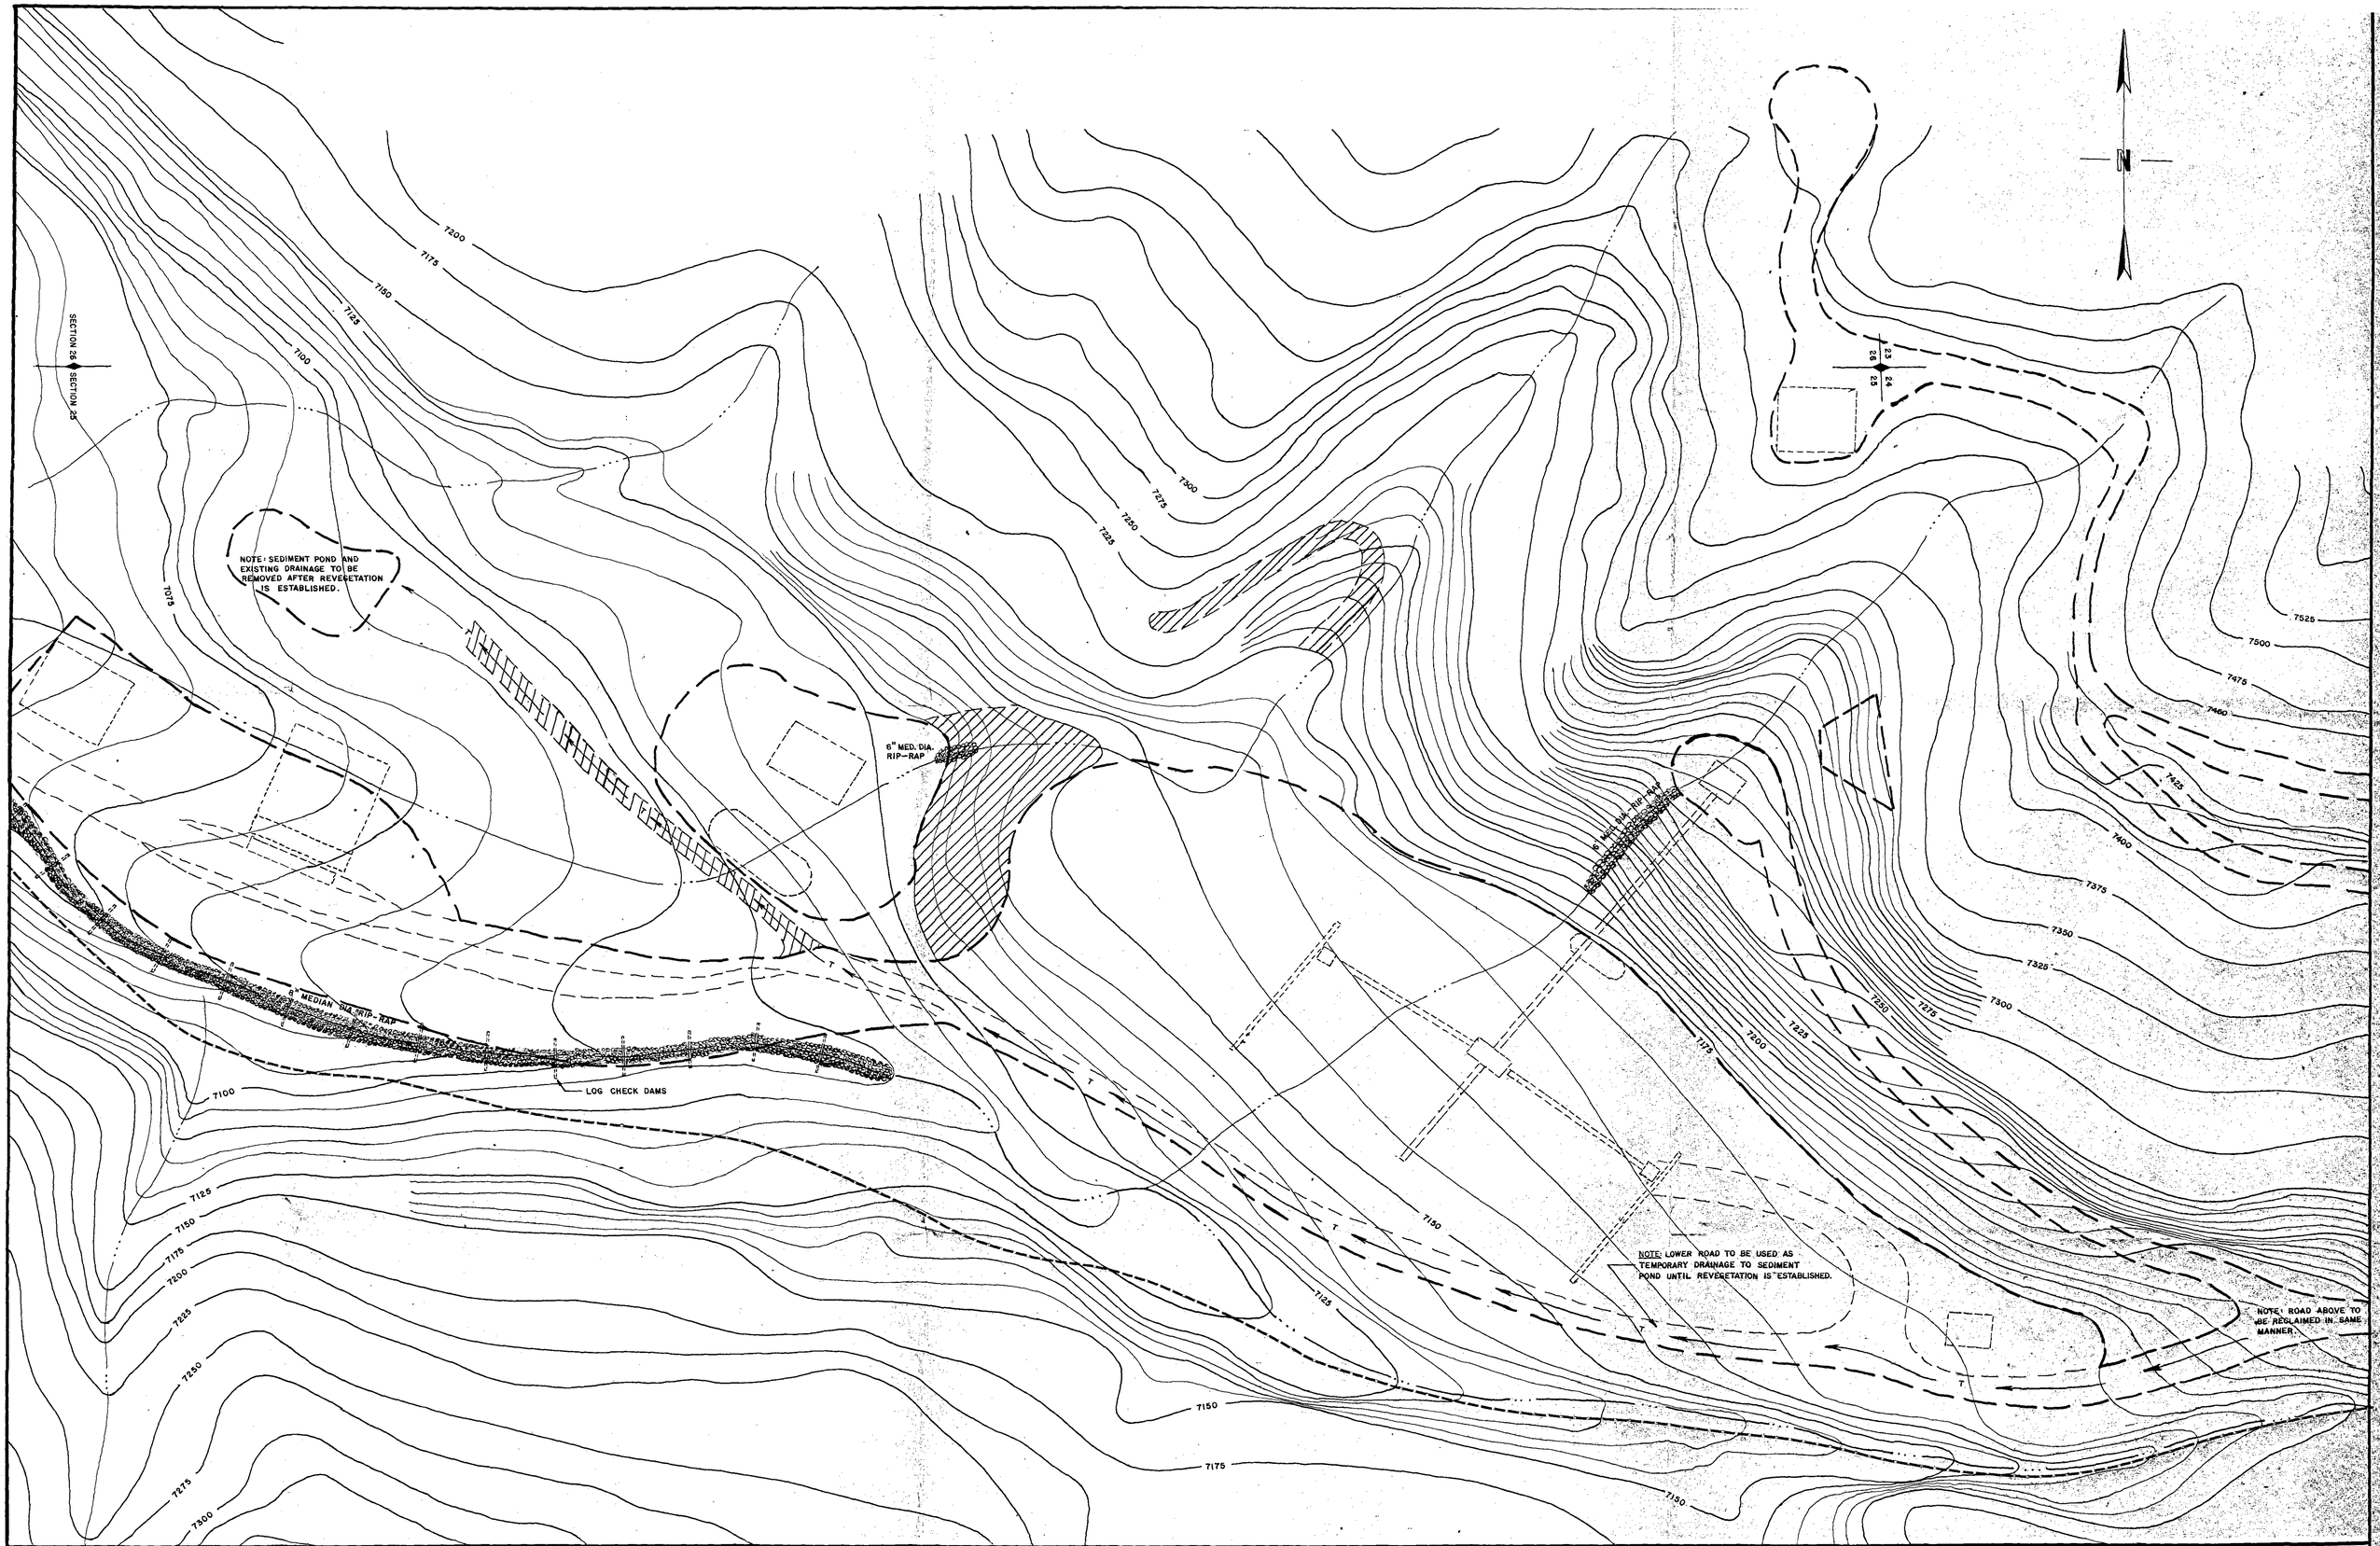

REGISTERED PROFESSIONAL ENGINEER
No. 4548
DAN W. GUY
4/27/84
STATE OF UTAH

LEGEND

FINAL RECLAMATION		CONTEMPORANEOUS RECLAMATION	
PERMIT BOUNDARY		CONTOUR LINE	7200
RESTORED DRAINAGE		REMOVED STRUCTURES	

CO-OP MINING CO.

HUNTINGTON, UTAH

POST-MINING TOPOGRAPHY

SCALE:	DRAWN BY:	DATE:
1" = 50'	D. GUY	4/27/84

BEAR CANYON | PLATE 3-2A