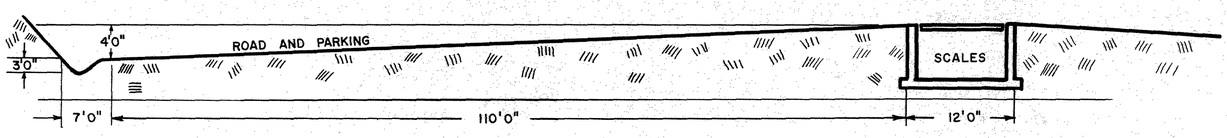

SECTION A-A

NOT TO SCALE

SECTION B-B

TYPICAL

NOT TO SCALE

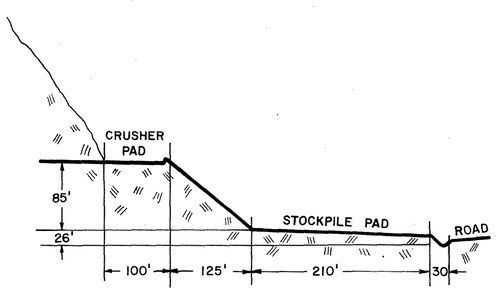

SECTION C-C

NOT TO SCALE

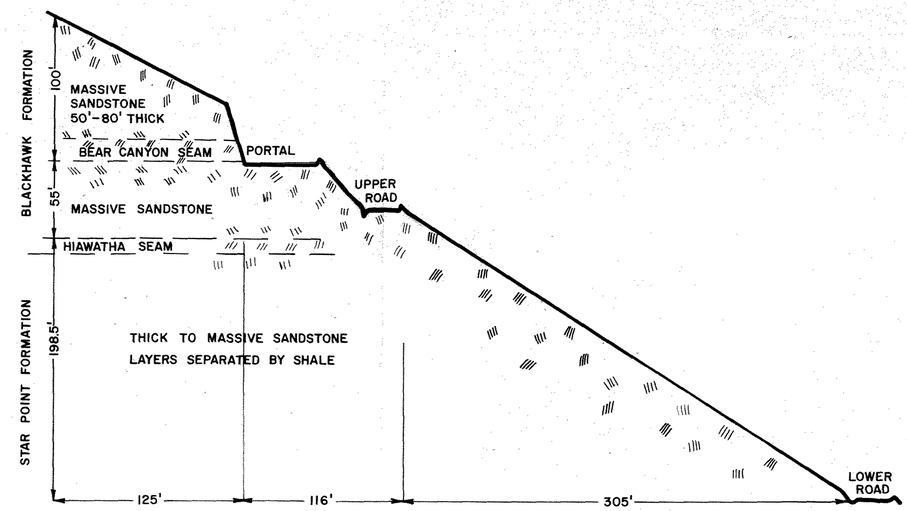

SECTION D-D

1" = 50'

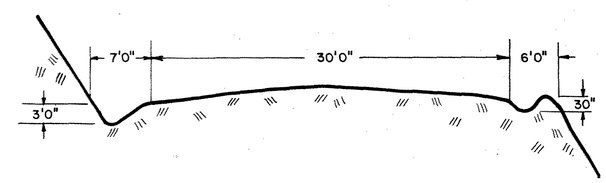

SECTION E-E

TYPICAL SECTION

NOT TO SCALE

CO-OP MINING CO. HUNTINGTON, UTAH		
CROSS SECTIONS		
SCALE: AS SHOWN	DRAWN BY: D. GUY	DATE: 4/27/84
BEAR CANYON	PLATE 3-1	