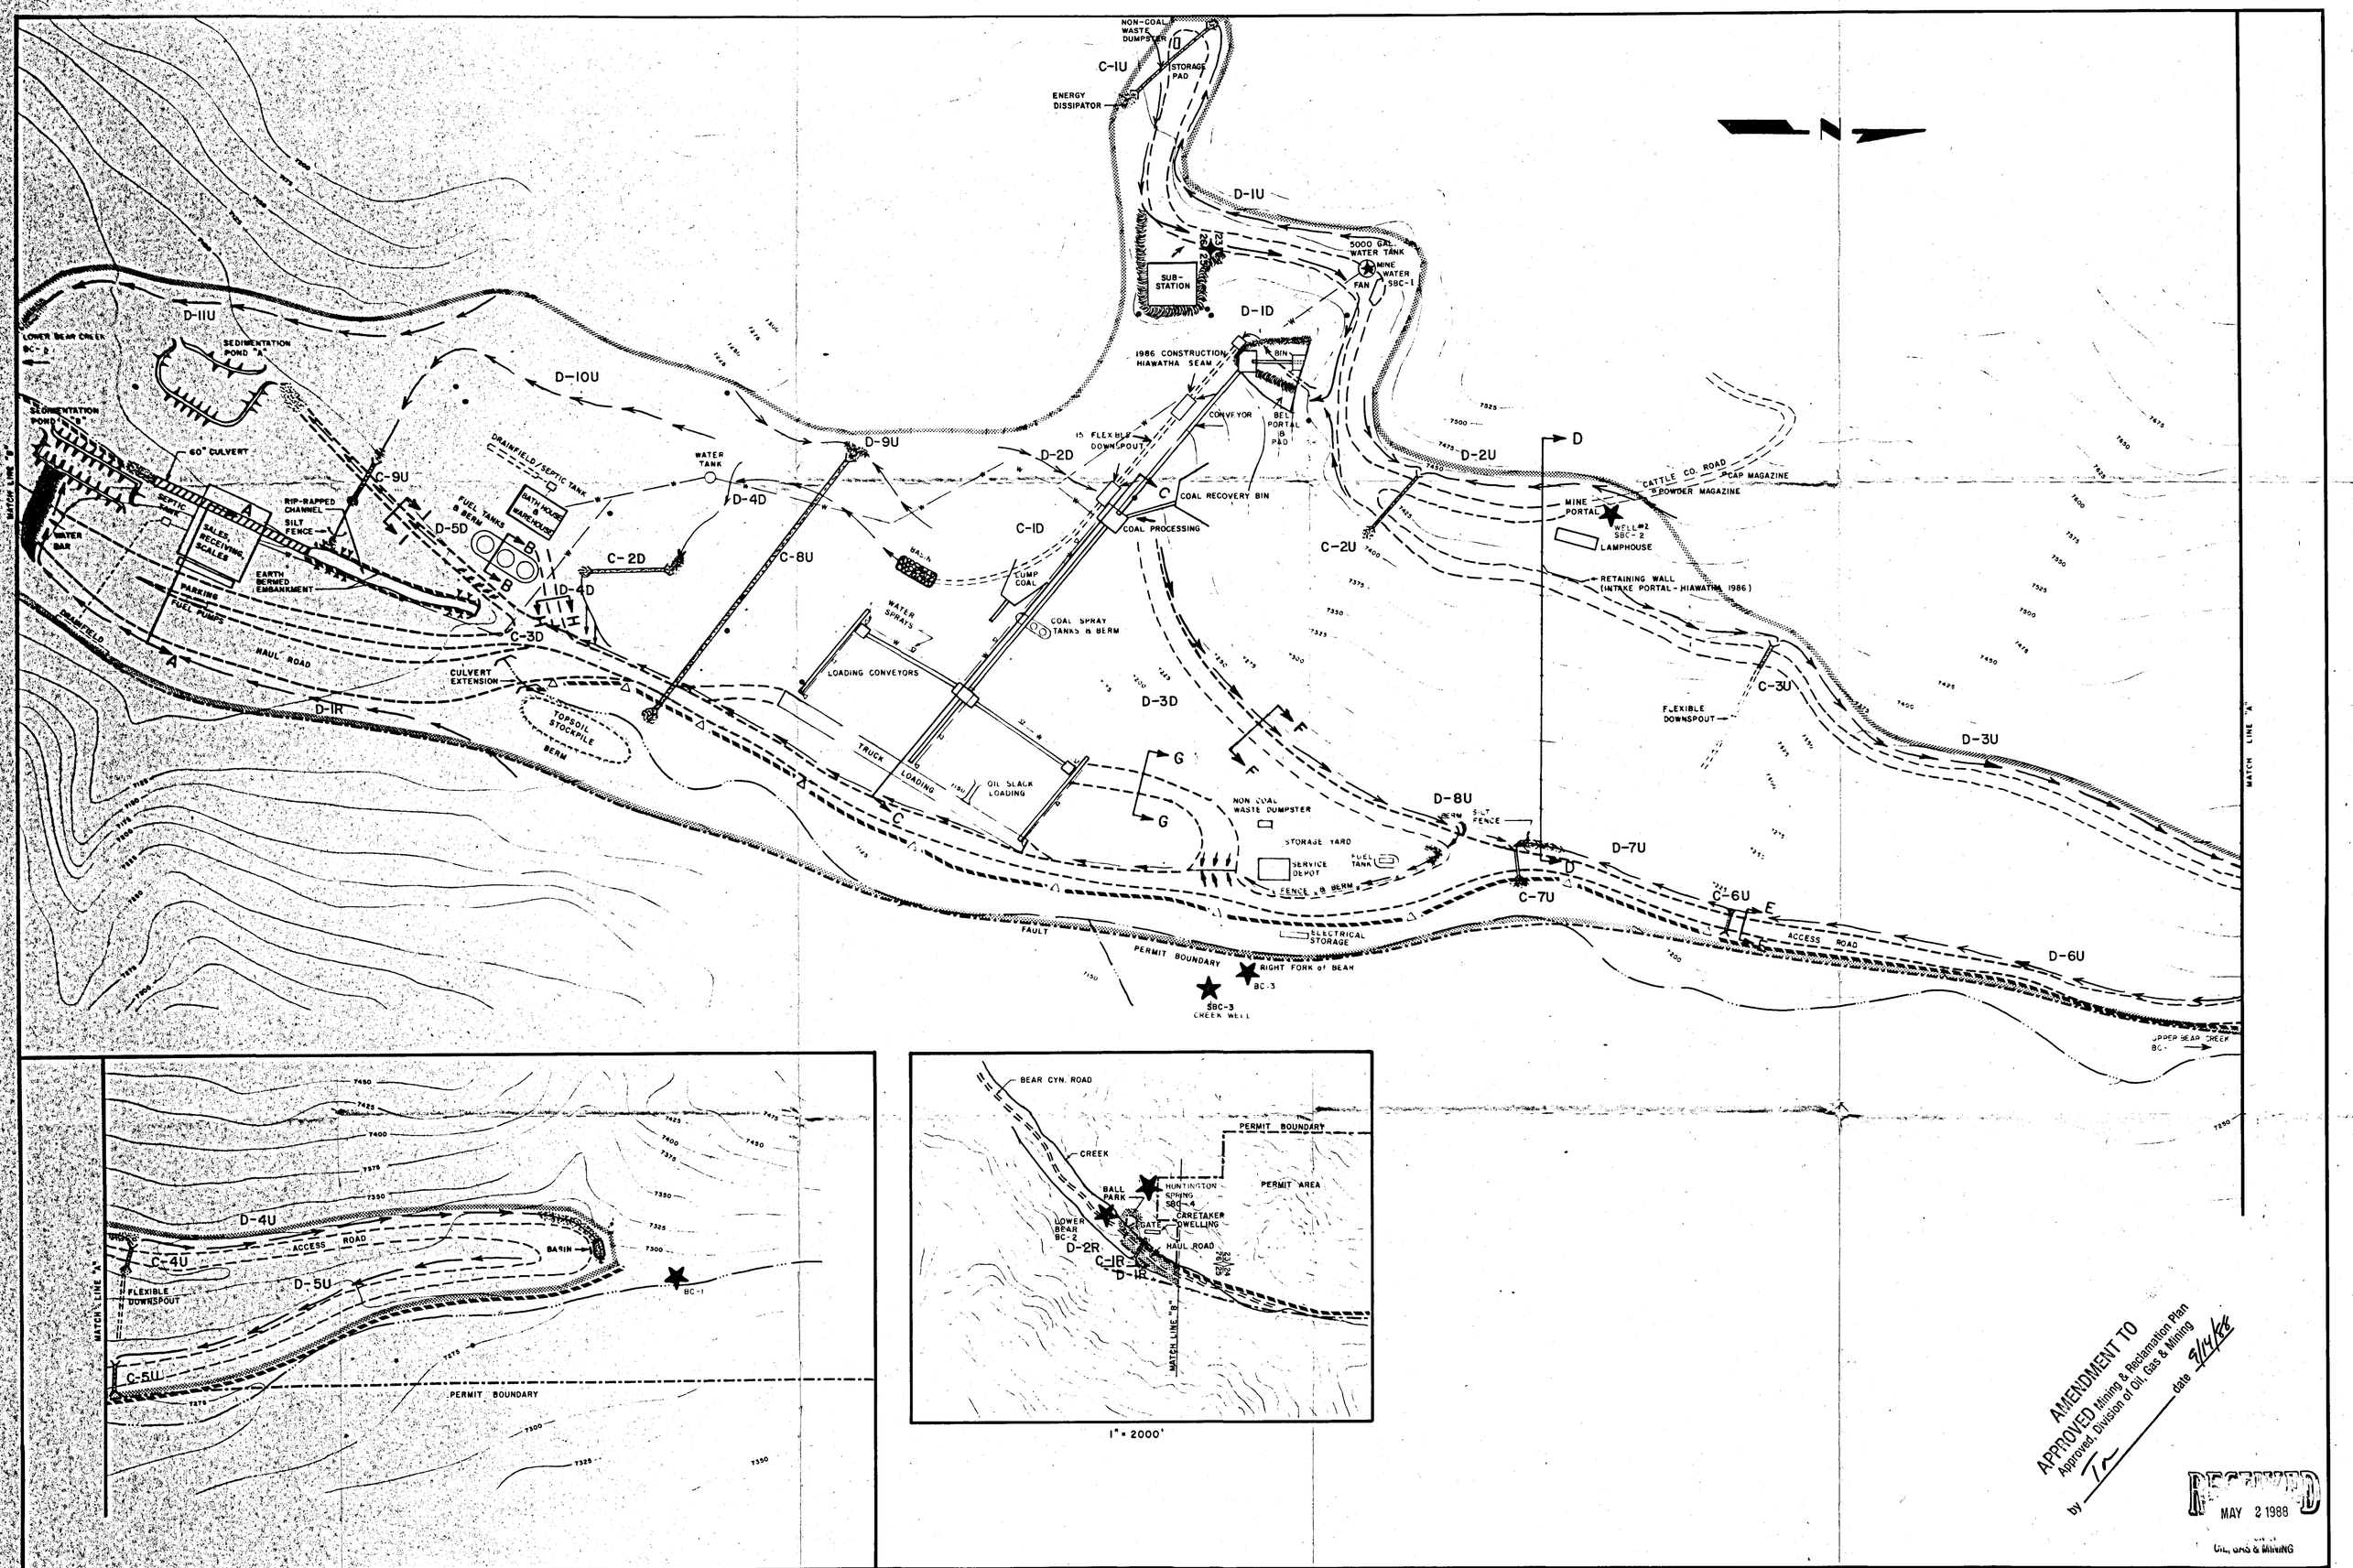


AMENDMENT TO APPROVED Mining & Reclamation Plan
Approved, Division of Oil, Gas & Mining
by [signature] date 9/14/88

RECEIVED
MAY 2 1988
OIL, GAS & MINING

## LEGEND

| | | | | | |
|---|---|---|---|---|---|
| DRAINAGE | → → | POWER POLES | • • • | BONDED AREA | |
| BUFFER ZONE | | PERMIT BOUNDARY | | WATER LINE | —W—W— |
| CULVERTS | | CONTOUR LINE | 7200 | ENERGY DISSIPATOR | |

NOTE: WATER MONITORING STATION — ★ BC-1

REGISTERED PROFESSIONAL ENGINEER No. 4548 DAN W. GUY STATE OF UTAH
5/31/85
6/30/86
10/27/86
9/13/87
10/29/87

# CO-OP MINING CO.
HUNTINGTON, UTAH

## HYDROLOGY MAP

| SCALE: | DRAWN BY: | DATE: |
|---|---|---|
| 1" = 80' | D. GUY | 9/13/87 |

BEAR CANYON | PLATE 7-1

REVISED 10/27/86
REVISED 10/29/87