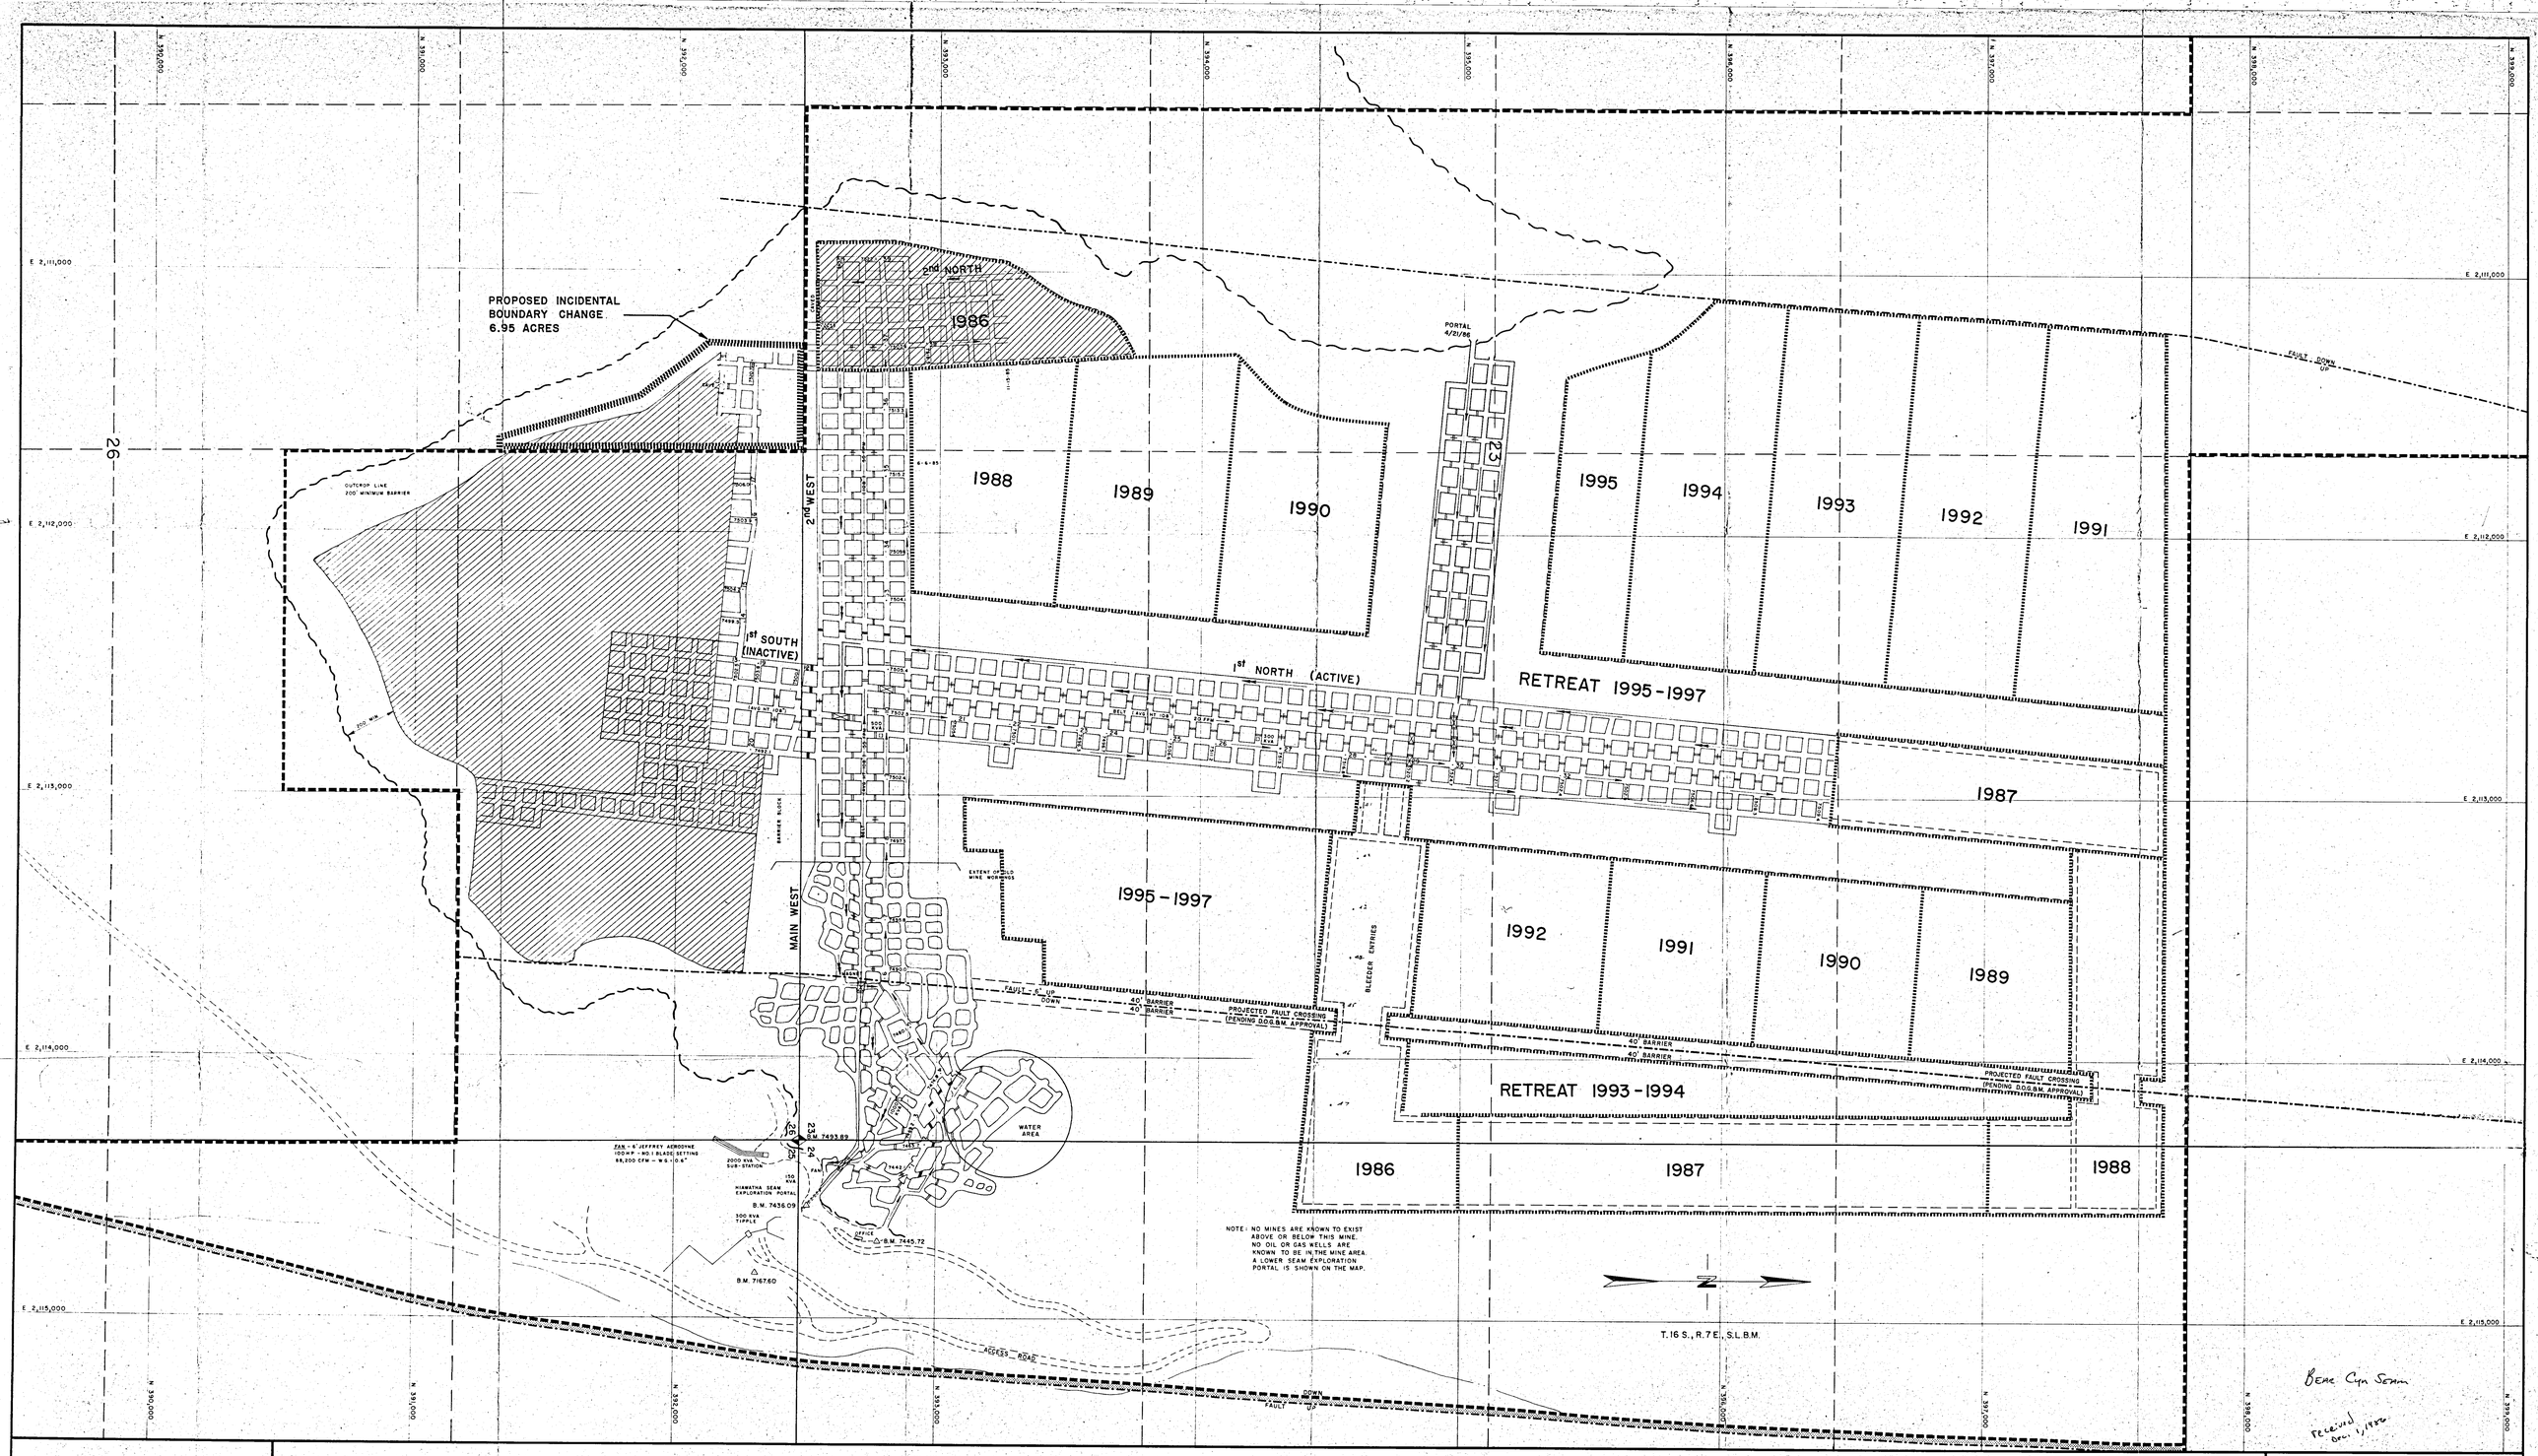

I, THE UNDERSIGNED, HEREBY CERTIFY THAT THIS MAP IS CORRECT, TO THE BEST OF MY KNOWLEDGE AND BELIEF.

DATE 4-21-86 SIGNATURE Dan N. Guy

LEGEND

STOPPING	MINE WORKINGS	SECTION LINE
SEAL	PROJECTED MINING	FAULT LINE
INTAKE AIR/MAIN ESCAPEWAY	OVERCAST	PROPERTY LINE
BELT/SECONDARY ESCAPEWAY	REGULATOR	COAL OUTCROP
RETURN AIR	PILLARED AREA	PERMIT BOUNDARY

STRIKE - N 19°45'E
DIP 2.5°

CO-OP MINING CO.

HUNTINGTON, UTAH

BEAR CANYON - NO. 1 MINE

M.S.H.A. I.D. NO. 42-01697

SCALE:	DRAWN BY:	DATE:
1" = 200'	D. GUY	4/21/86

BEAR CANYON | PLATE 3-4