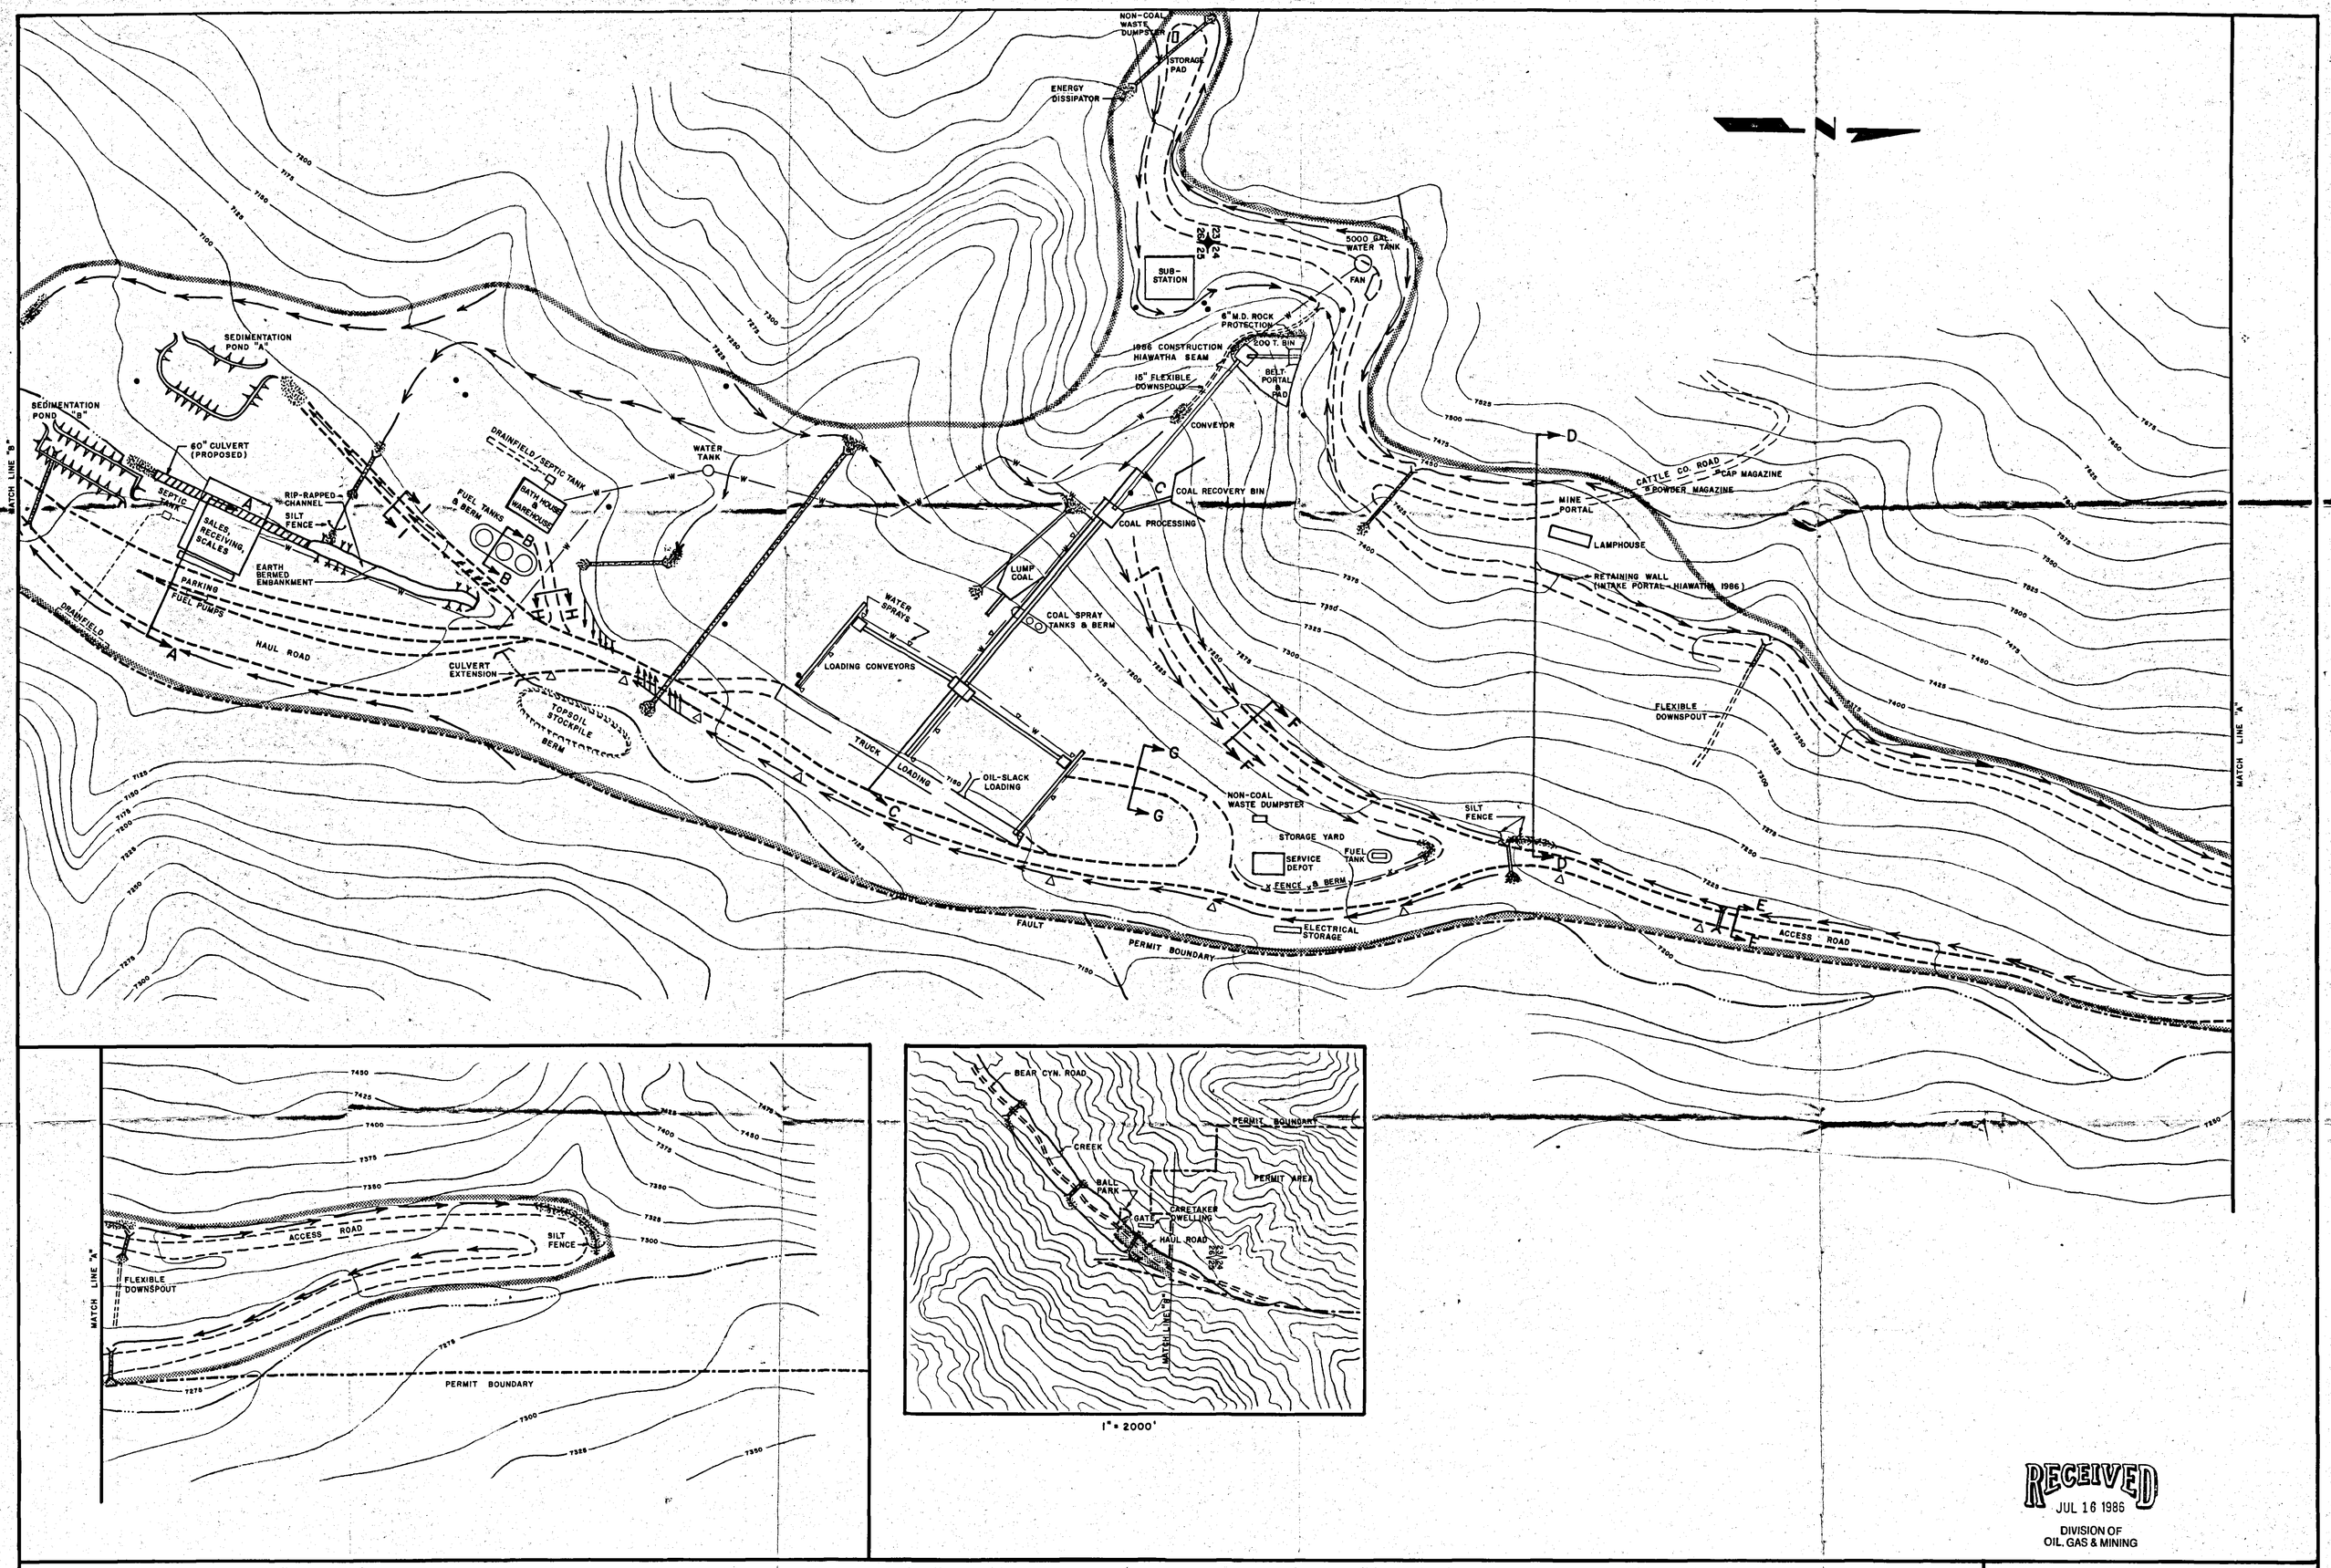

RECEIVED
JUL 16 1986
DIVISION OF OIL, GAS & MINING

LEGEND

DRAINAGE	→ →	POWER POLES	• • •	BONDED AREA	
BUFFER ZONE SIGNS	△ △ △	PERMIT BOUNDARY	—·—·—	WATER LINE	—W—W—
CULVERTS	═══	CONTOUR LINE	7200	ENERGY DISSIPATOR	

REGISTERED PROFESSIONAL ENGINEER No. 4548 DAN N. GUY STATE OF UTAH 5/31/85

CO-OP MINING CO.

HUNTINGTON, UTAH

SURFACE FACILITIES

SCALE:	DRAWN BY:	DATE:
1" = 80'	D. GUY	5/31/85

BEAR CANYON | PLATE 2-2

REVISED 6/30/86