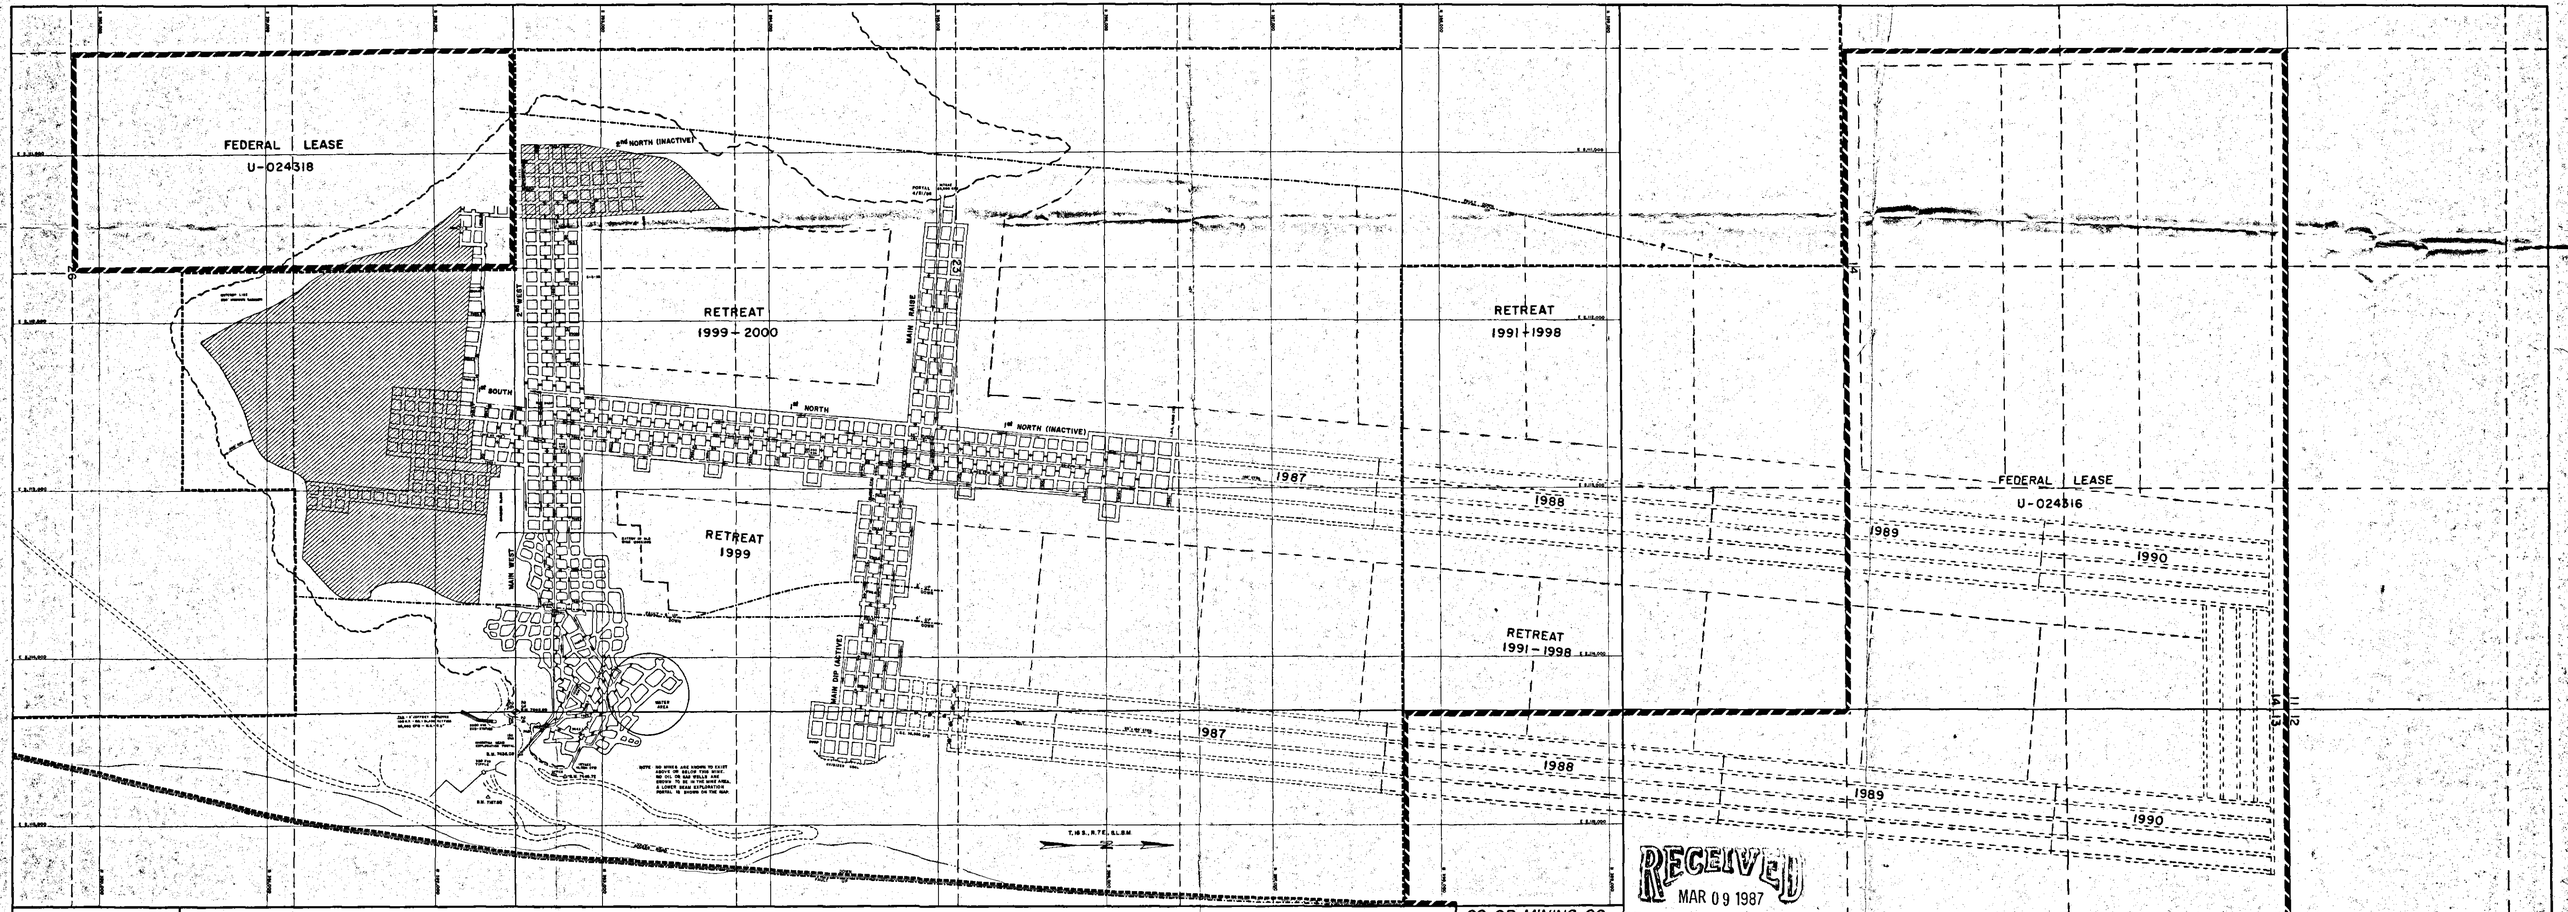

LEGEND

STOPPING
SEAL
INTAKE AIR/MAIN CROSSPRINT
BELT/SECONDARY CROSSPRINT
RETURN AIR
MINE WORKINGS
PROJECTED MINING
OVERCAST
REGULATOR
PILLARED AREA
SECTION LINE
FAULT LINE
PROPERTY LINE
COAL OUTCROP
PERMIT BOUNDARY

I, THE UNDERSIGNED, HEREBY CERTIFY THAT THIS MAP IS CORRECT, TO THE BEST OF MY KNOWLEDGE AND BELIEF.

DATE 9/22/86 SIGNATURE

CO-OP MINING CO.
HUNTINGTON, UTAH
BEAR CANYON - NO. 1 MINE
MSHA ID NO. 42-0497

SCALE	DRAWN BY	DATE
1" = 500'	D. GUY	9/22/86

BEAR CANYON PLATE 3-1

RECEIVED
MAR 09 1987
DIVISION OF
OIL, GAS & MINING