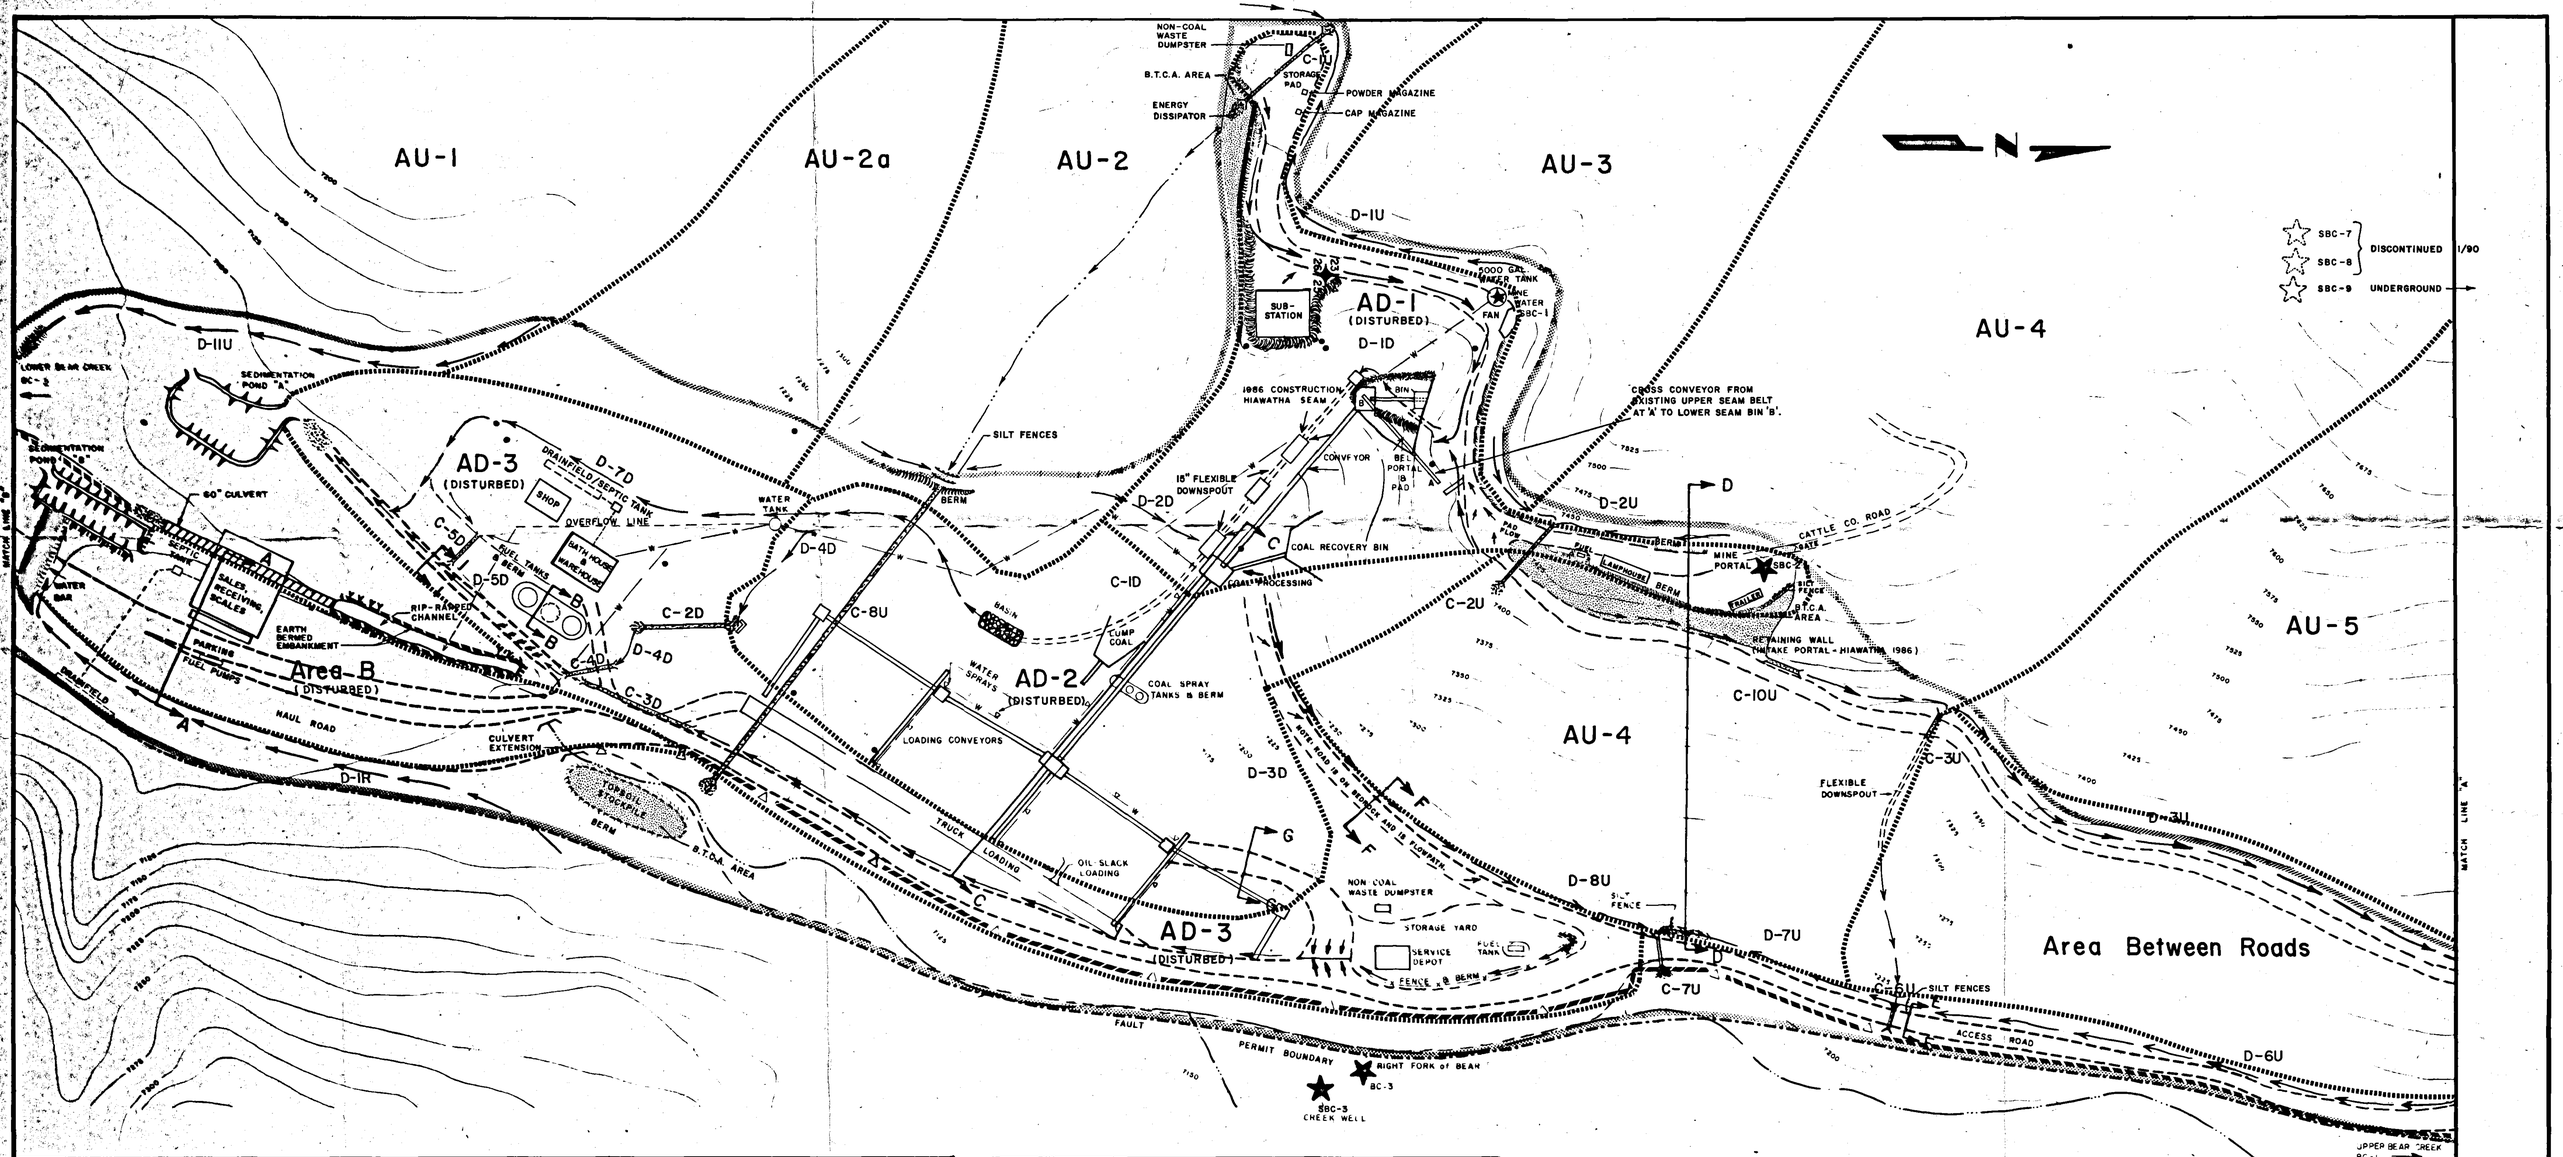

RECEIVED
NOV 08 1990
DIVISION OF OIL, GAS & MINING

LEGEND

DRAINAGE		POWER POLES		BONDED AREA	
BUFFER ZONE		PERMIT BOUNDARY		WATER LINE	—W—W—
CULVERTS		CONTOUR LINE	7200	ENERGY DISSIPATOR	
DISTURBED AREA DRAINAGE	AD-1	UNDISTURBED AREA DRAINAGE	AU-1		

NOTE: WATER MONITORING STATION — ★ BC-1

NOTE: SURFACE FACILITIES ARE SHOWN ON PLATE 2-4.

11/01/90
10/15/90
No. 4513
12/22/89
1/27/90

CO-OP MINING CO.

HUNTINGTON, UTAH

HYDROLOGY MAP

SCALE:	DRAWN BY:	DATE:
1" = 80'	D. GUY	9/13/87

BEAR CANYON | PLATE 7-1

REVISED 12/22/89 REVISED 10/15/90
REVISED 1/27/90 REVISED 11/01/90