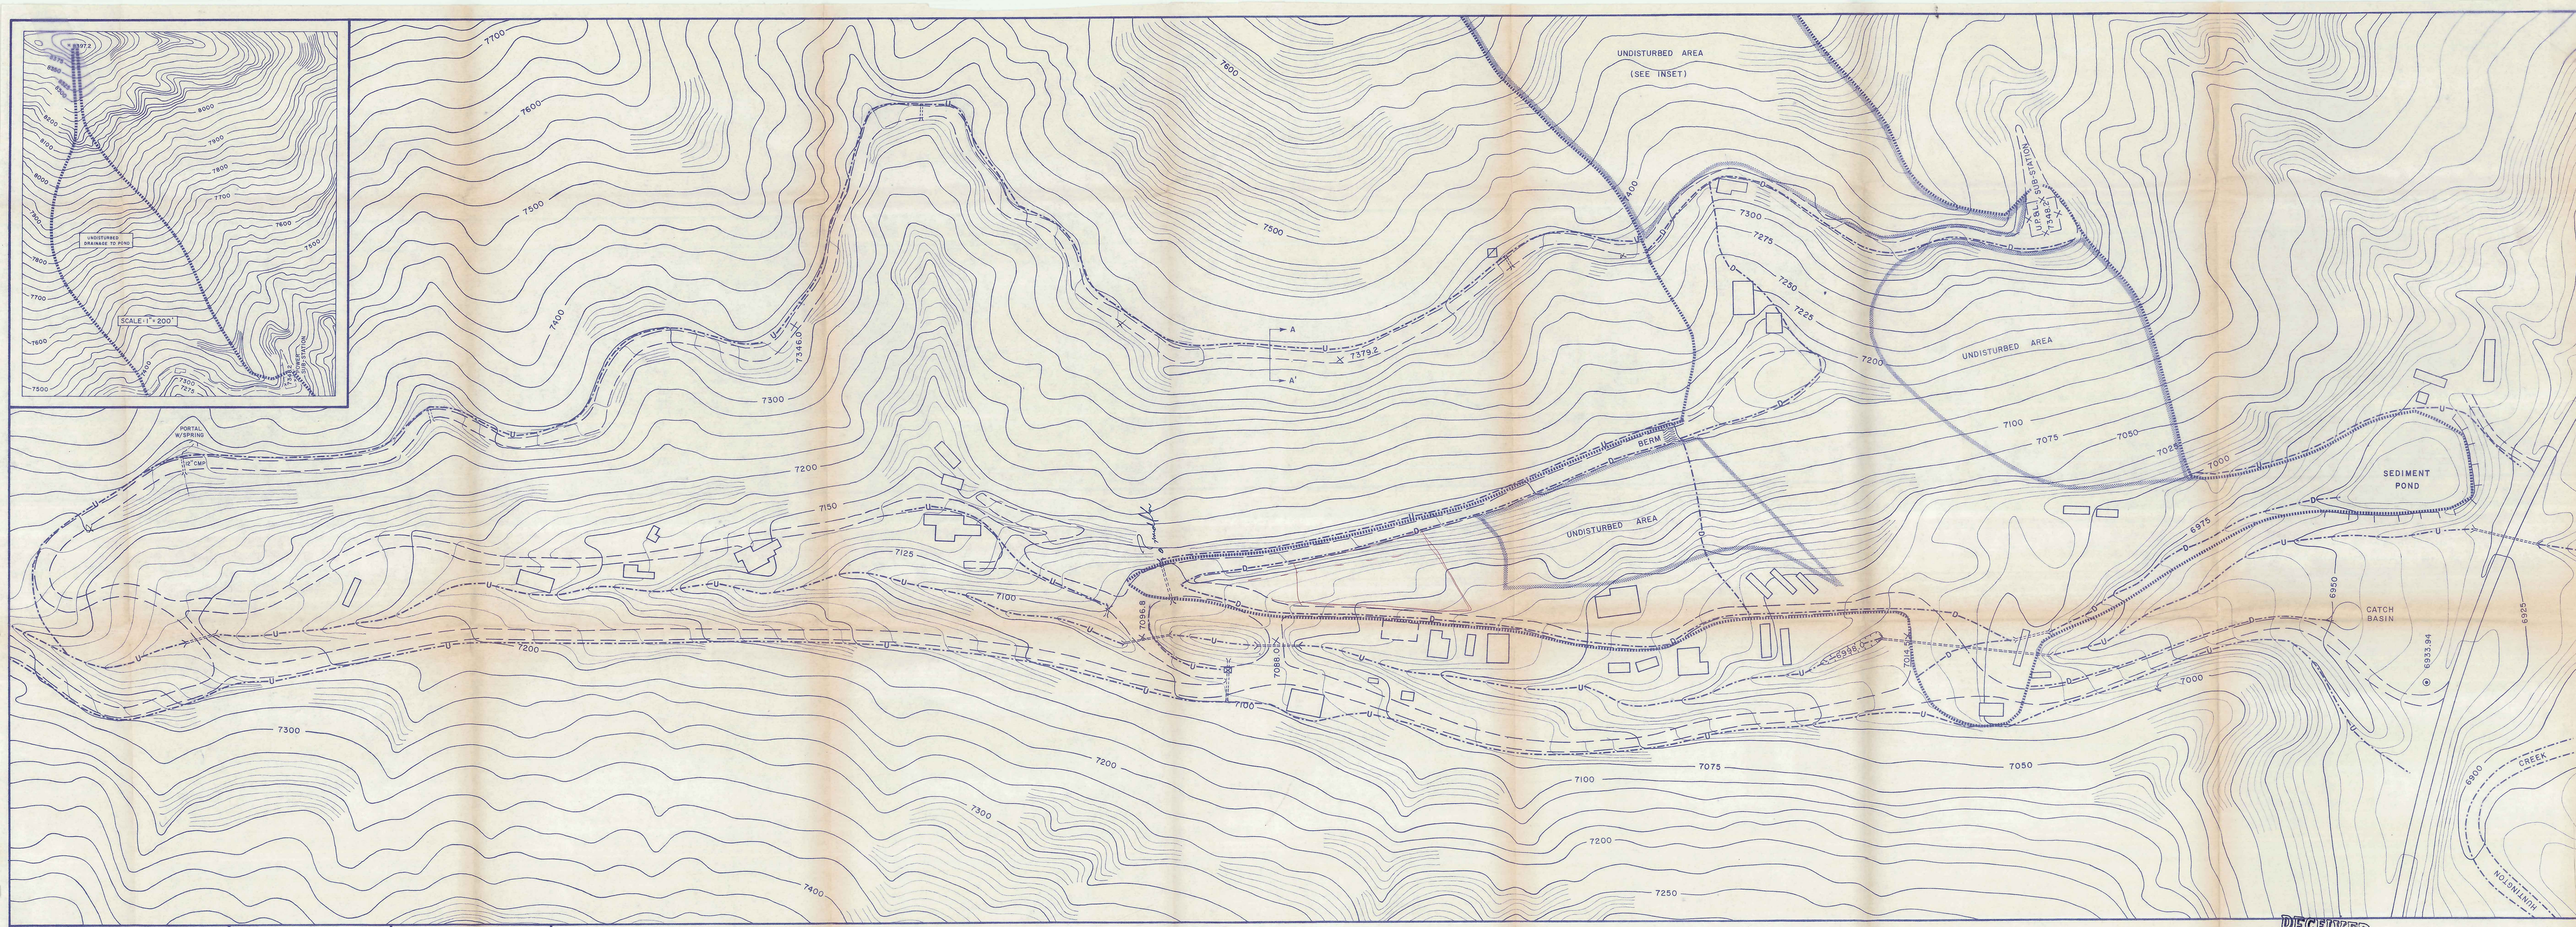

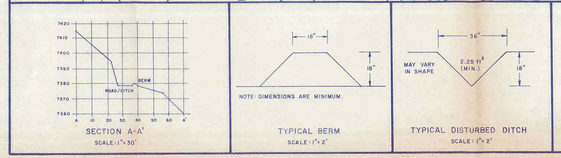

LEGEND

DISTURBED DRAINAGE	-·-·-D-·-·-	CULVERTS	
UNDISTURBED DRAINAGE	-·-·-U-·-·-	UNPAVED ROADS	
CONTOUR LINE	—7300—	PAVED ROADS	
DRAINAGE AREA TO POND		RECLAIMED AREA	

RECEIVED
FEB 19 1986
DIVISION OF OIL, GAS & MINING

CO-OP MINING CO.

HUNTINGTON, UTAH

SURFACE HYDROLOGY

SCALE:	DRAWN BY:	DATE:
1" = 70'	D. GUY	3/1/85

TRAIL CANYON | PLATE 7-1

REVISED 7/12/85