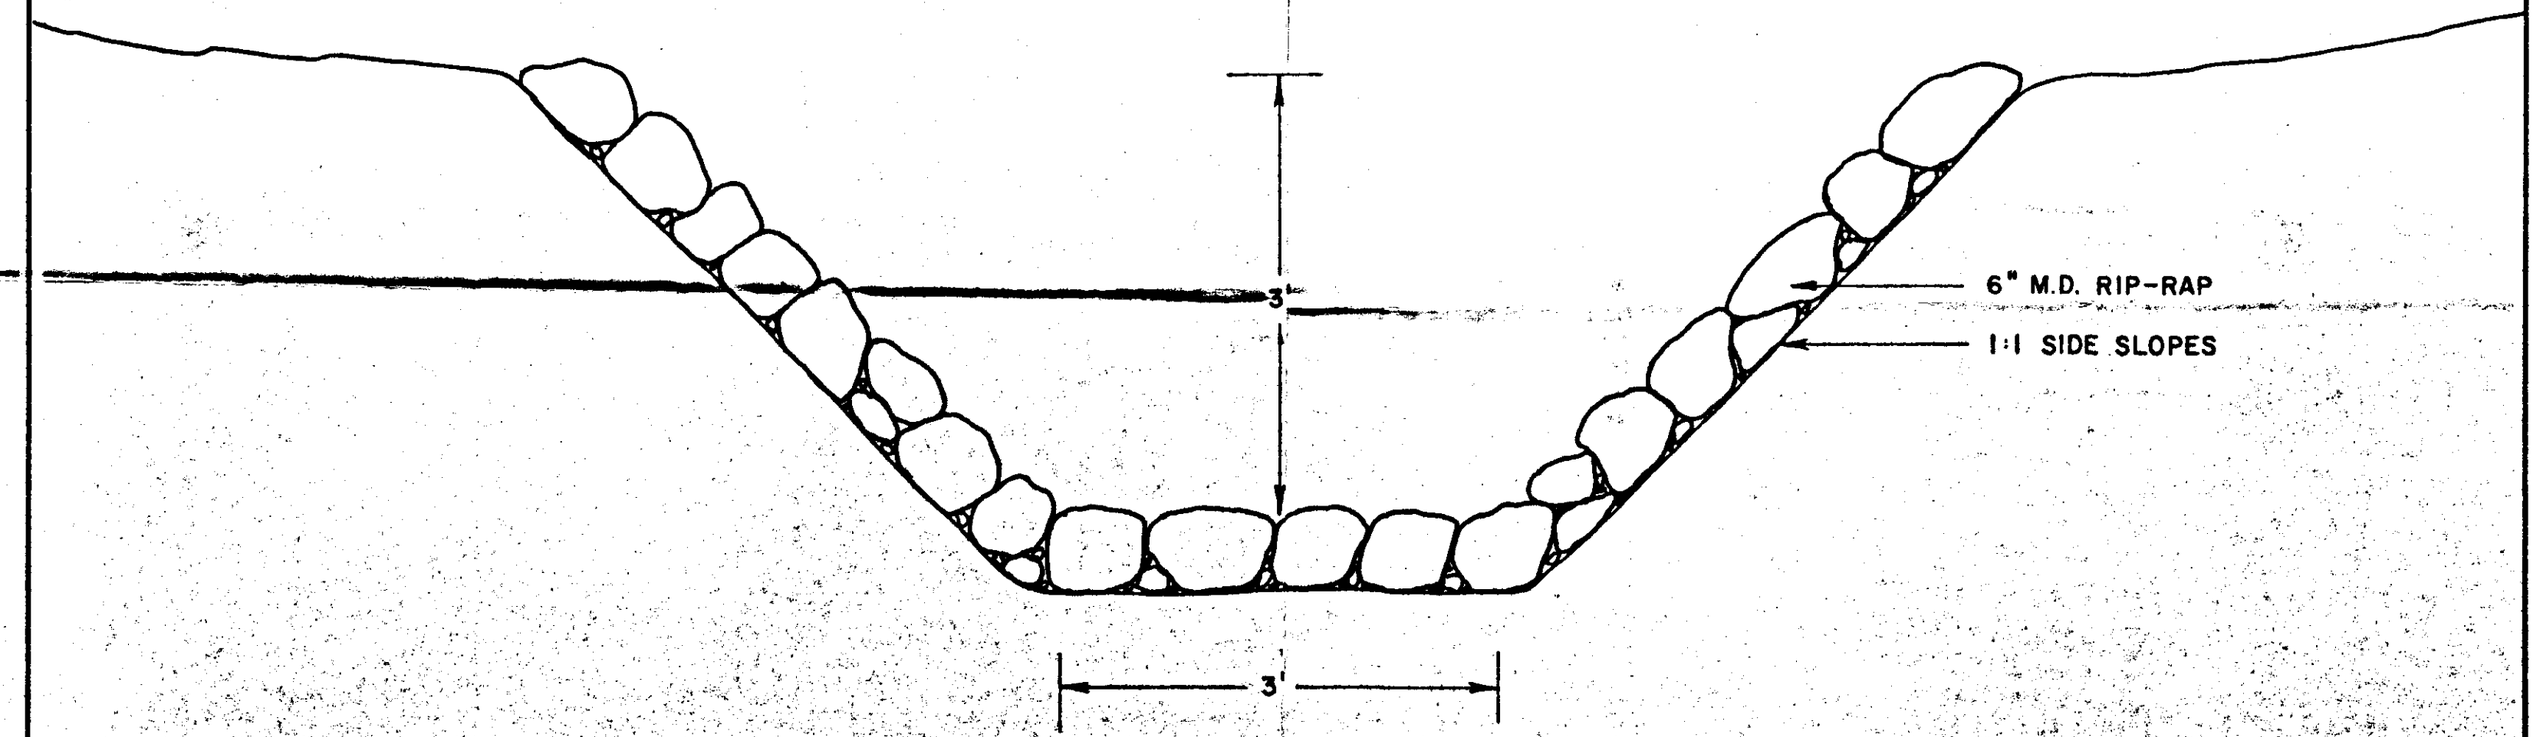

REGISTERED PROFESSIONAL ENGINEER
No. 4548
DAN W. GUY
6/30/86
STATE OF UTAH

CO-OP MINING COMPANY			
BEAR CANYON	SCALE 1" = 1'	DRAWN BY D. GUY	REVISED
RESTORED PORTAL CHANNEL			
DATE 6/30/86	APPROVED BY	DRAWING NUMBER PLATE 7-8a	

K+E CRYSTALENE © 12x18 ARCHITECTS STANDARD FORM
MADE IN U.S.A.