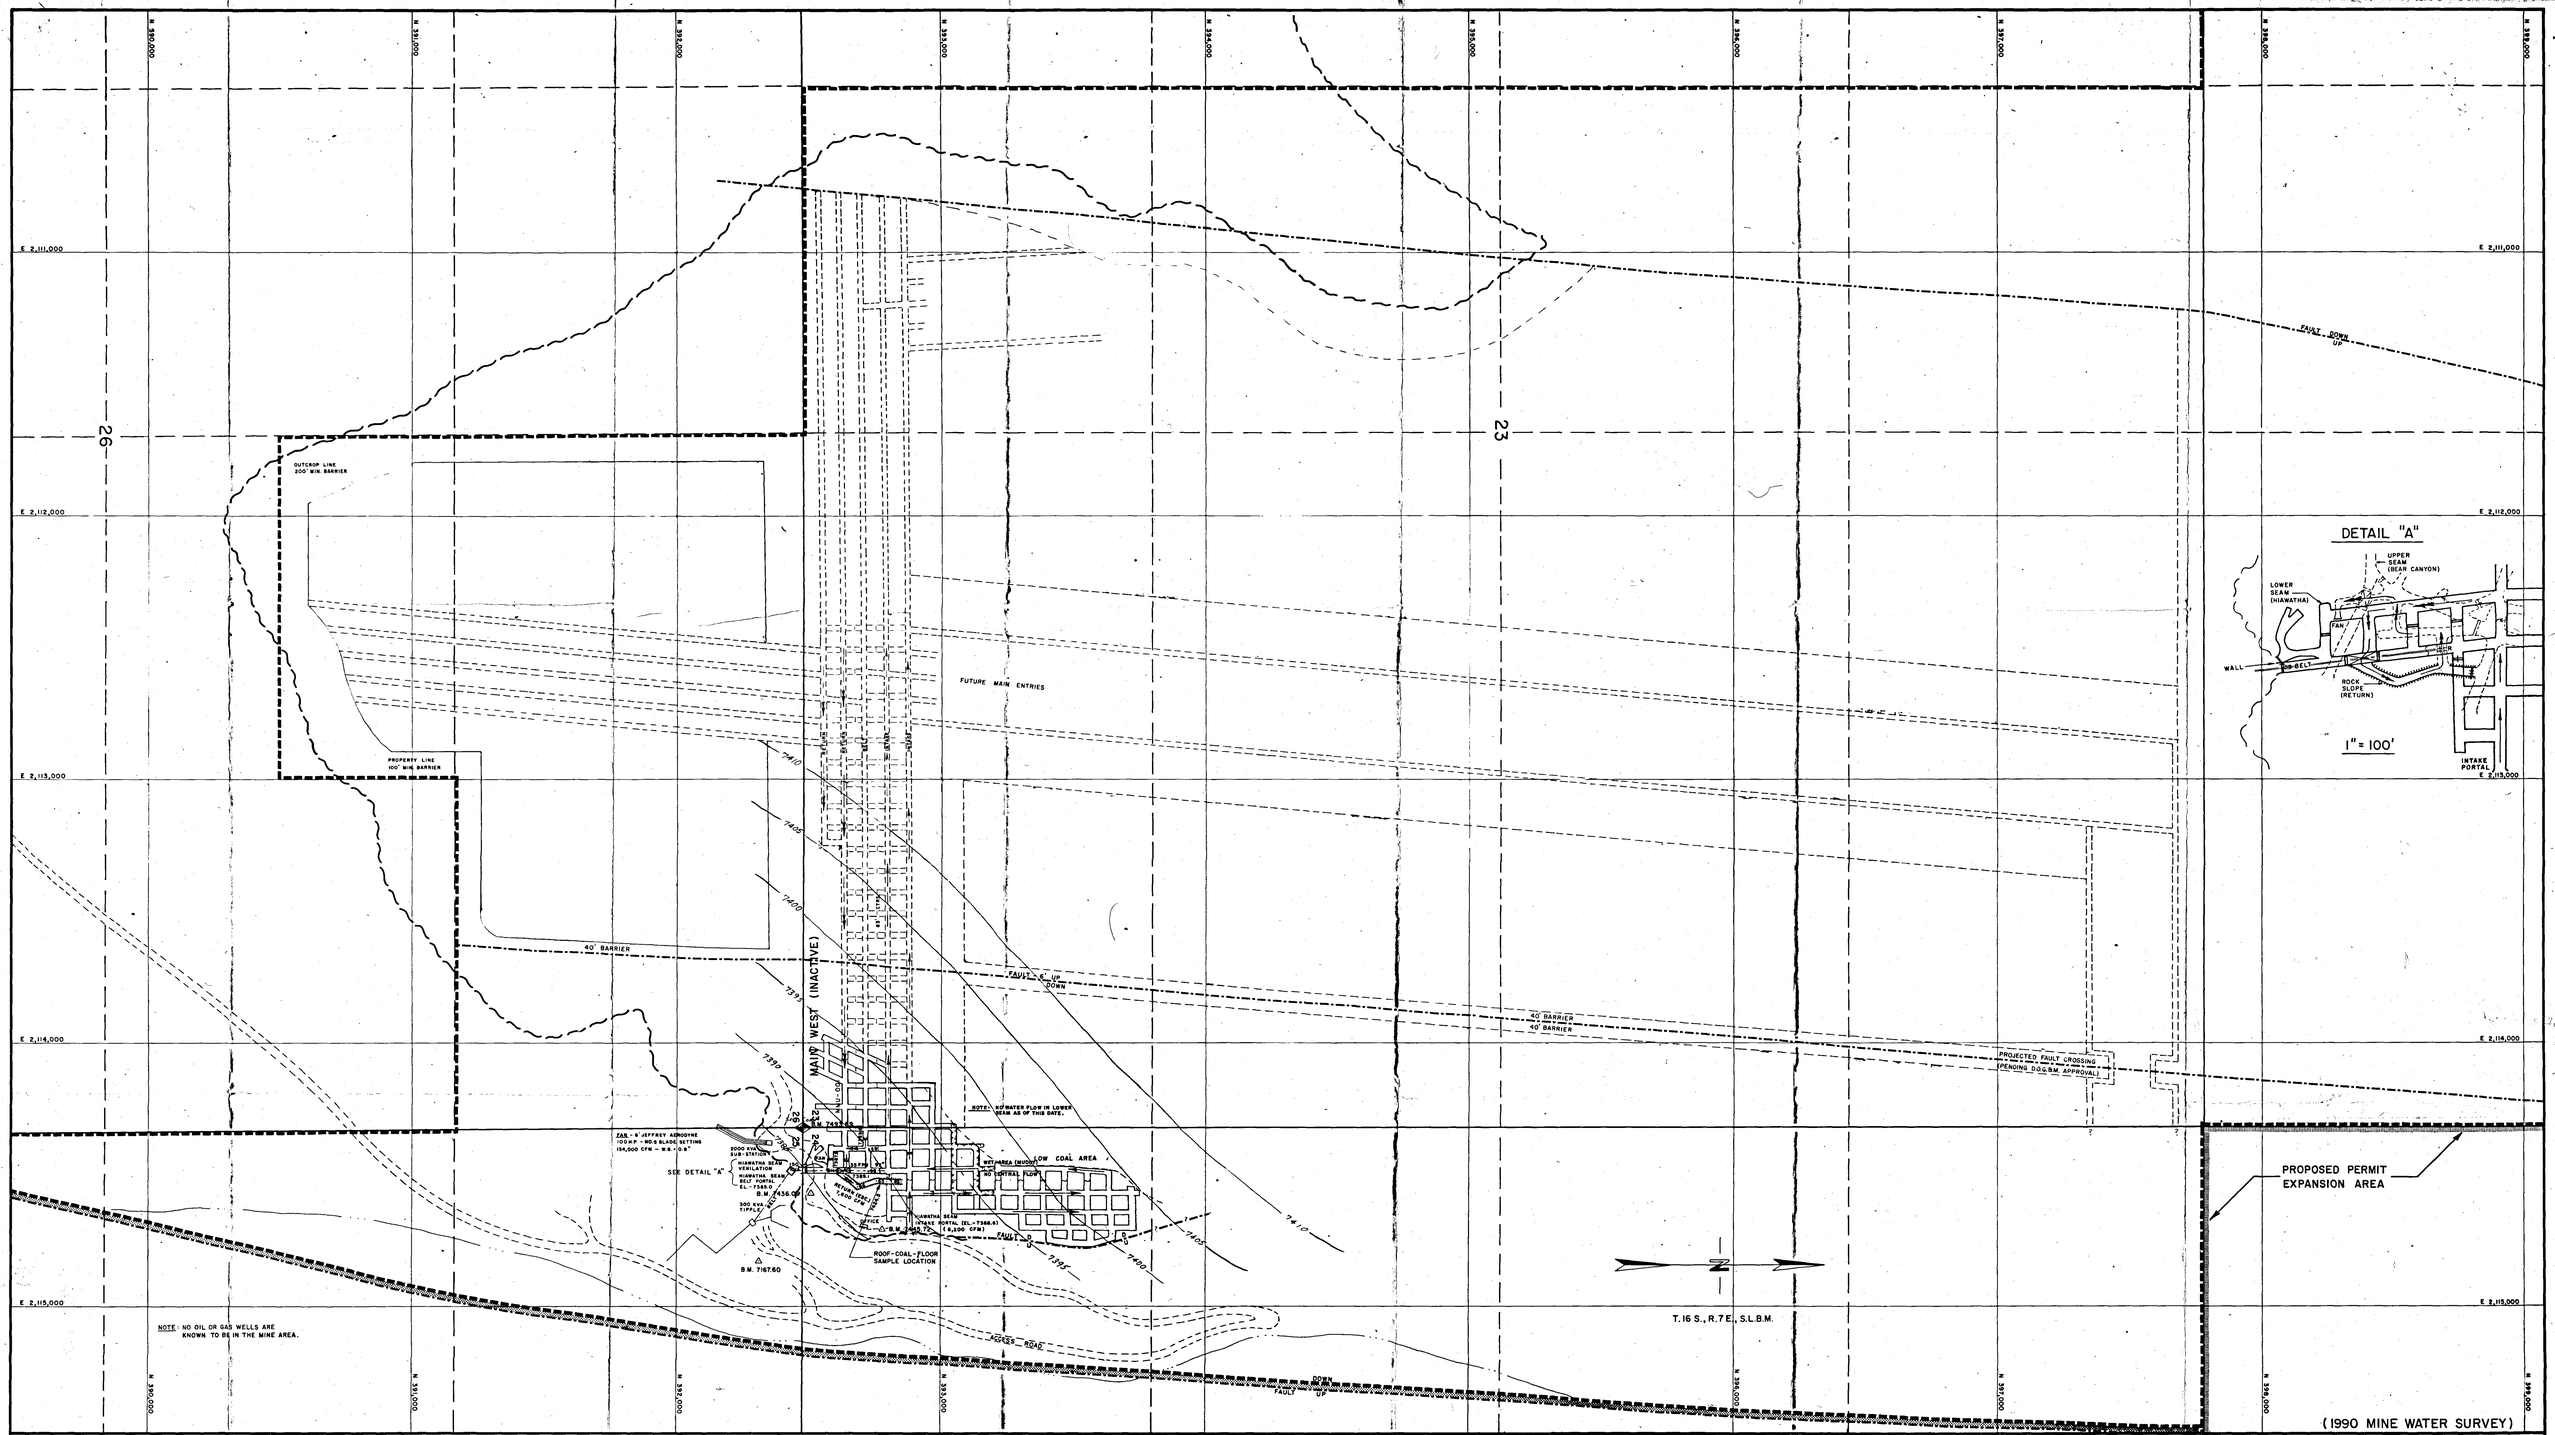

(1990 MINE WATER SURVEY)

I, THE UNDERSIGNED, HEREBY CERTIFY THAT THIS MAP IS CORRECT, TO THE BEST OF MY KNOWLEDGE AND BELIEF.

DATE 3-90 SIGNATURE

REGISTERED PROFESSIONAL ENGINEER #7900 KIMLY C. MANGUM STATE OF UTAH

LEGEND

STOPPING W/DOOR	STOPPING	MINE WORKINGS	PRIMARY ESCAPEWAY
PROPOSED STOPPING	SEAL	PROJECTED MINING	SECONDARY ESCAPEWAY
PROPOSED SEAL	INTAKE AIR	OVERCAST	PROPERTY LINE
PROPOSED OVERCAST	BELT	REGULATOR	COAL OUTCROP
CHECK CURTAIN	RETURN AIR	PILLARED AREA	PERMIT BOUNDARY

STRIKE - N19°45'E
DIP 2.5%

SEAM FLOOR ELEV. CONTOUR — 7400

WATER LEGEND

ROOF DRIPPERS
FLOOR SEEPS
STANDING WATER (SUMPS)
WET AREA (MUDDY)

C.W. MINING CO.

HUNTINGTON, UTAH

BEAR CANYON - NO. 1 MINE

HIAWATHA SEAM

SCALE:	DRAWN BY:	DATE:
1" = 200'	KCM	1-1-90

BEAR CANYON PLATE 7-1B